


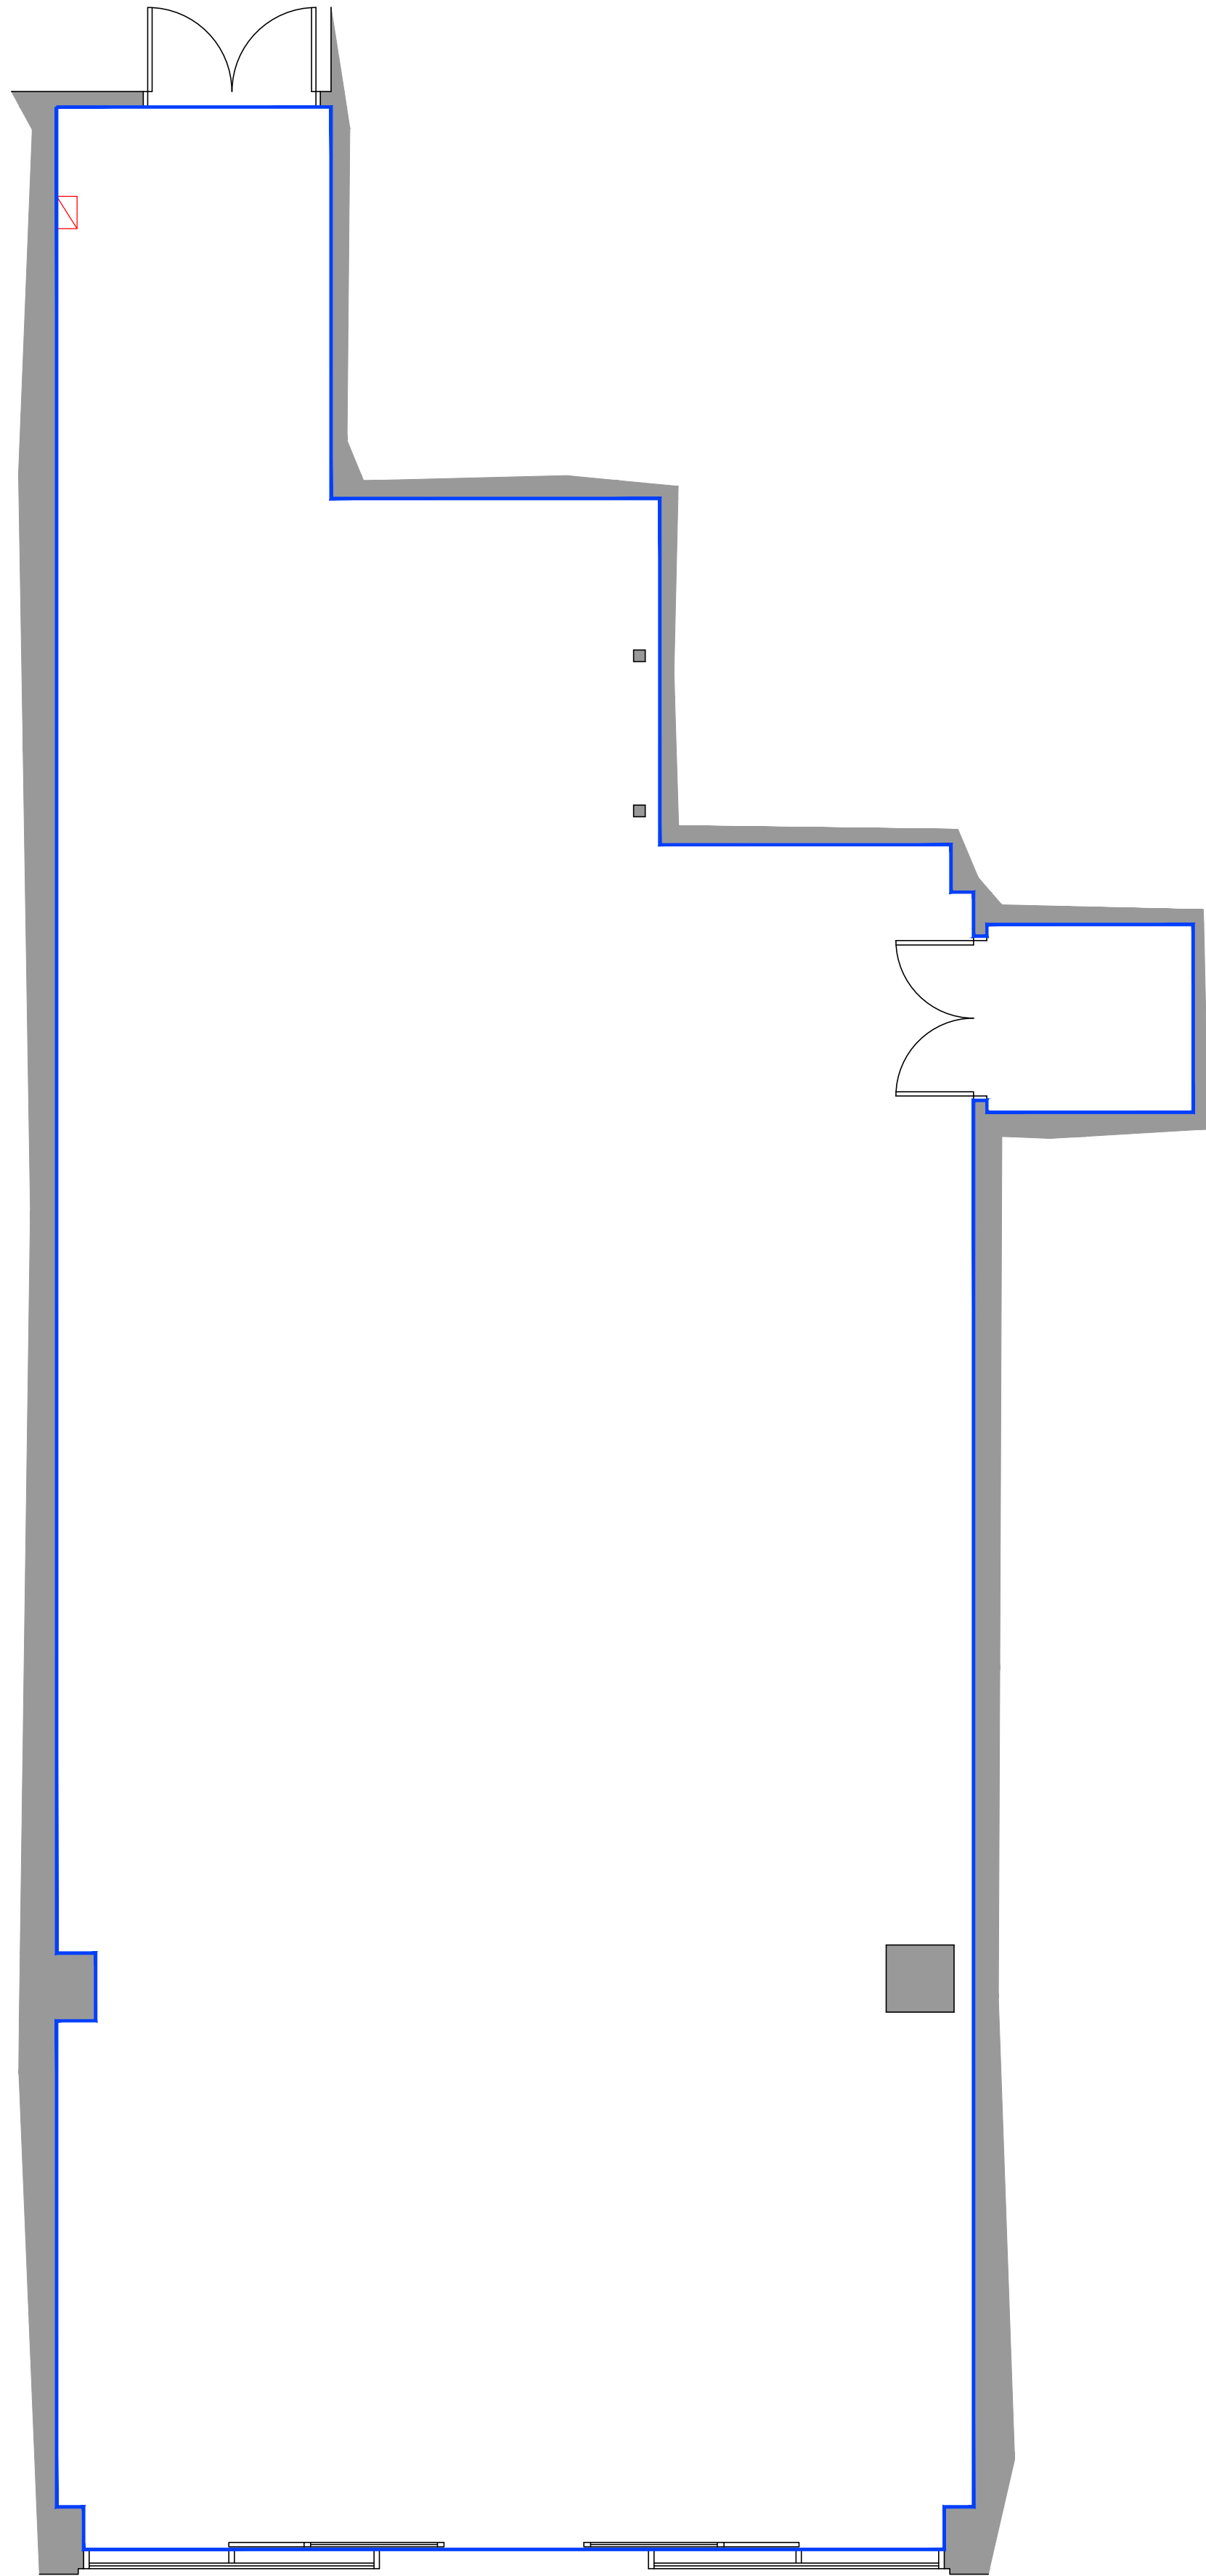

EXISTING

	Existing	Proposed			
GIA	1770.04sq.ft	-			
1:10 Scale Bar	0m 0.125m 0.25m 0.375m 0.5m 0.625m 0.75m				
1:20 Scale Bar	0m 0.5m 1m 1.5m				
1:50 Scale Bar	0m 1m 2m 3m 4m				
1:100 Scale Bar	0m 1m 2m 3m 4m 5m 6m 7m 8m				
1:200 Scale Bar	0m 2m 4m 6m 8m 10m 12m 14m 16m				
1:500 Scale Bar	0m 5m 10m 15m 20m 25m 30m 35m 40m				
	Foam Extinguisher		CO2 Extinguisher		Water Extinguisher
	Powder Extinguisher		Liquid Extinguisher		Fire Blanket
	Break Glass Point		Fire Alarm Panel		Smoke/Heat Detector
	Illuminated Exit Sign		Emergency Light		Alarm Sounder
	Sprinkler		Escape Route		Door Release
	Security Alarm Panel		CCTV Camera		Roller Shutter
	Digi Locked Door		Shutter Controls		Motion Detector
	Incoming Mains		Distribution Board		Electric Meter
	Single Socket		Double Socket		Light Switch
	Fused Spur		Pendant Light Fitting		Recessed Light Fitting
	Fluorescent Tube		Wall Light		Speaker
	Hand Dryer		Water Heater		Data Point
	Incoming Water		Incoming Gas		Water Meter
	Incoming BT		DP Box		Electric Wall Heater
	Gas Meter		Ceiling Extract Fan		Wall Extract Fan
	Radiator		Air Curtain		Ductwork
	A/C Cassette		A/C Cassette		A/C Controls
	Cold Water Feed		Hot Water Feed		Foul Drain Run
	Solid Wall		Stud Wall		Joist Direction
	Solid Floor		Timber Floor		Ceiling Height
	New Stud Wall		New Solid Wall		New Cavity Wall
	Beam Line		+16.309 Floor Level		

A | Initial Issue | 01/11/2019

BELONG

GAMING ARENAS

SPORTS

DIRECT

GAME

Client: Game Unity House Telford Road Basingstoke Hampshire RG21 6YJ	Property: Unit SU1a The Glass Works Barnsley	Date: 1st November 2019 Drawing: 2200-084-101 Title: Plan as Existing Scale / Paper Size : 1:50 @ A1
--	---	---

DMU

designs

mail@dmudesigns.co.uk
www.dmudesigns.co.uk

Architectural Services • Planning • Building Regulations • Surveys • Proposed Schemes • CAD

Do not scale from this drawing, any discrepancies to be reported immediately.
DMU Designs is a limited company registered in England and Wales.
Registered number: 718997

in

ts

f