


Proposed Works 01

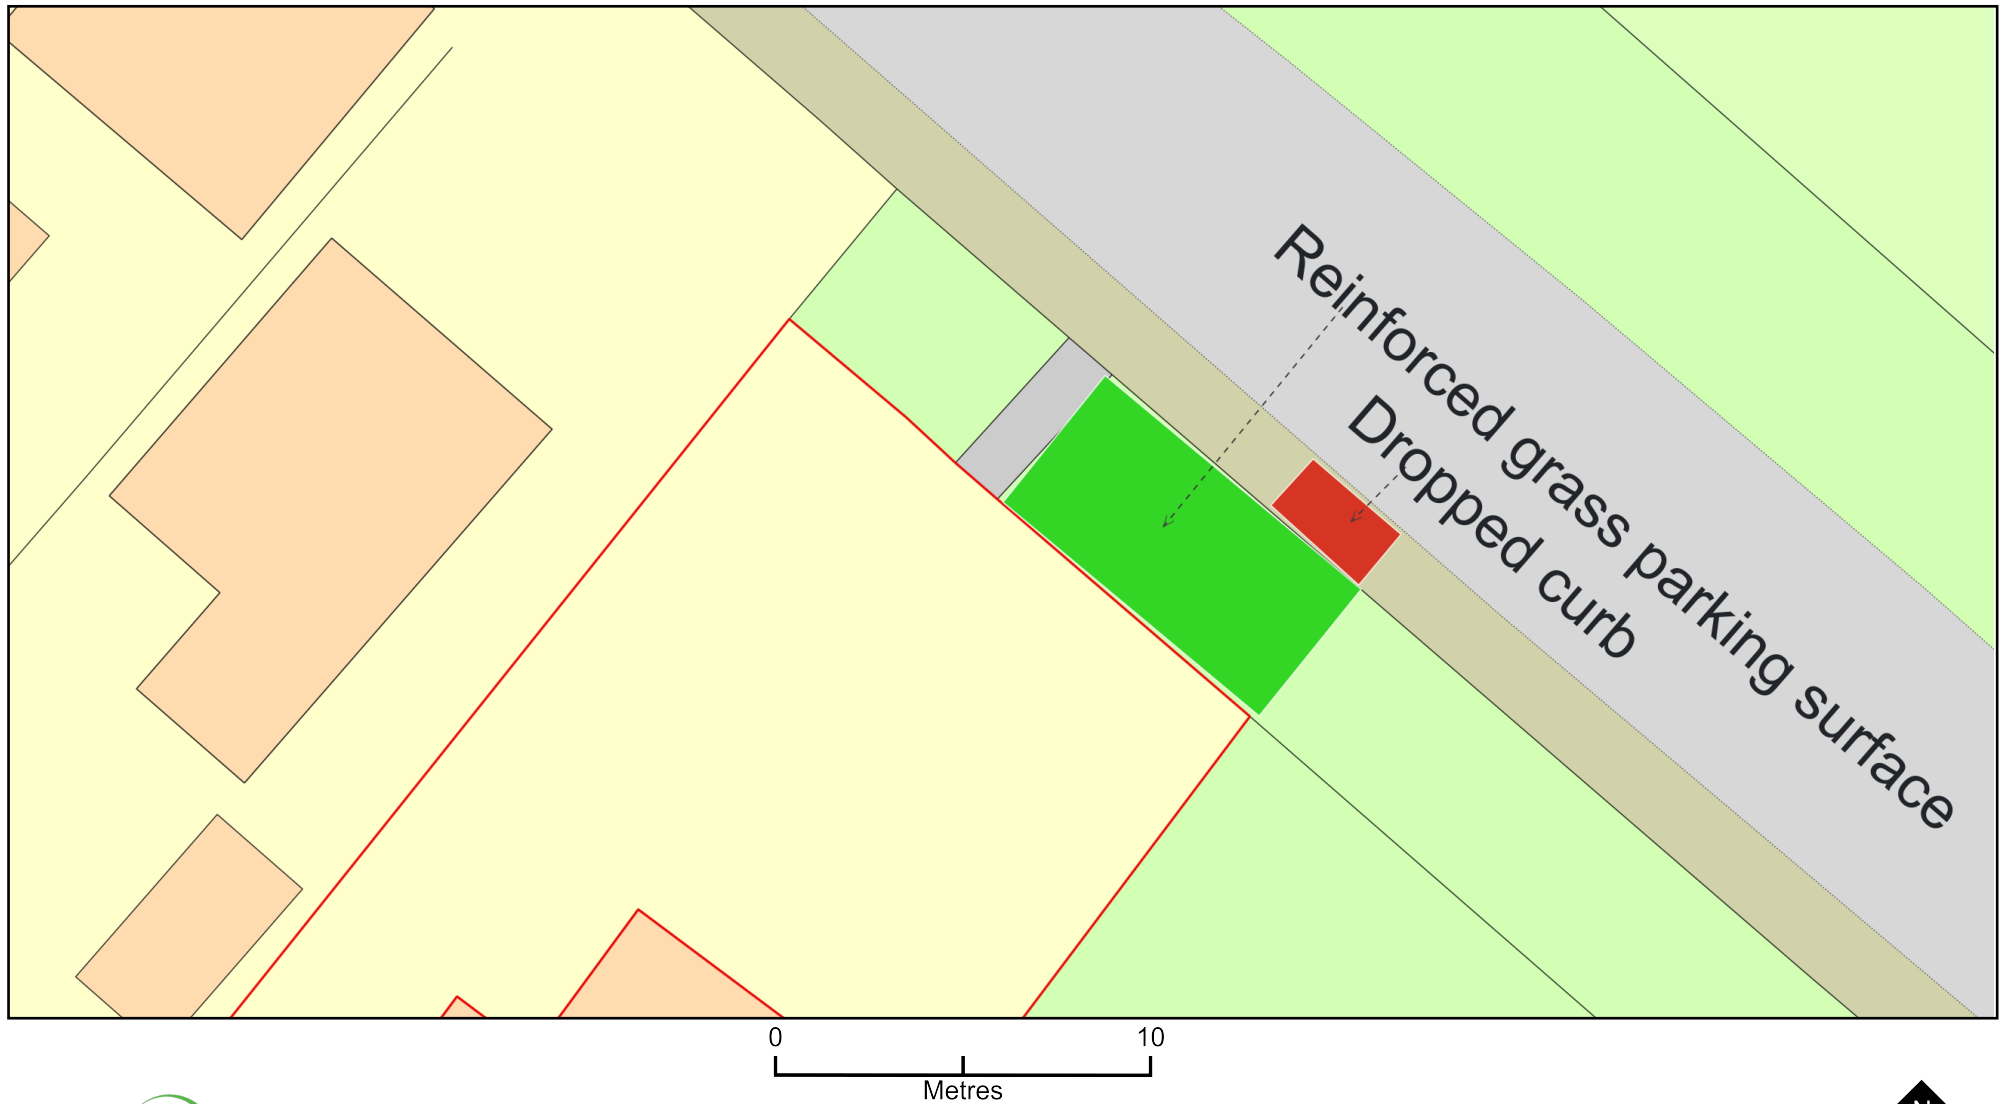

Plan Produced for: Louis Joubert

Date Produced: 11 May 2022

Plan Reference Number: TQRQM22131114954698

Scale: 1:200 @ A4

© Crown copyright and database rights 2021 OS 100042766