
NOTES

- Recommended Plotting Size: A3
- Device allocation to equipment cabinets to be confirmed.
- Existing cable ducts and routes to be confirmed.

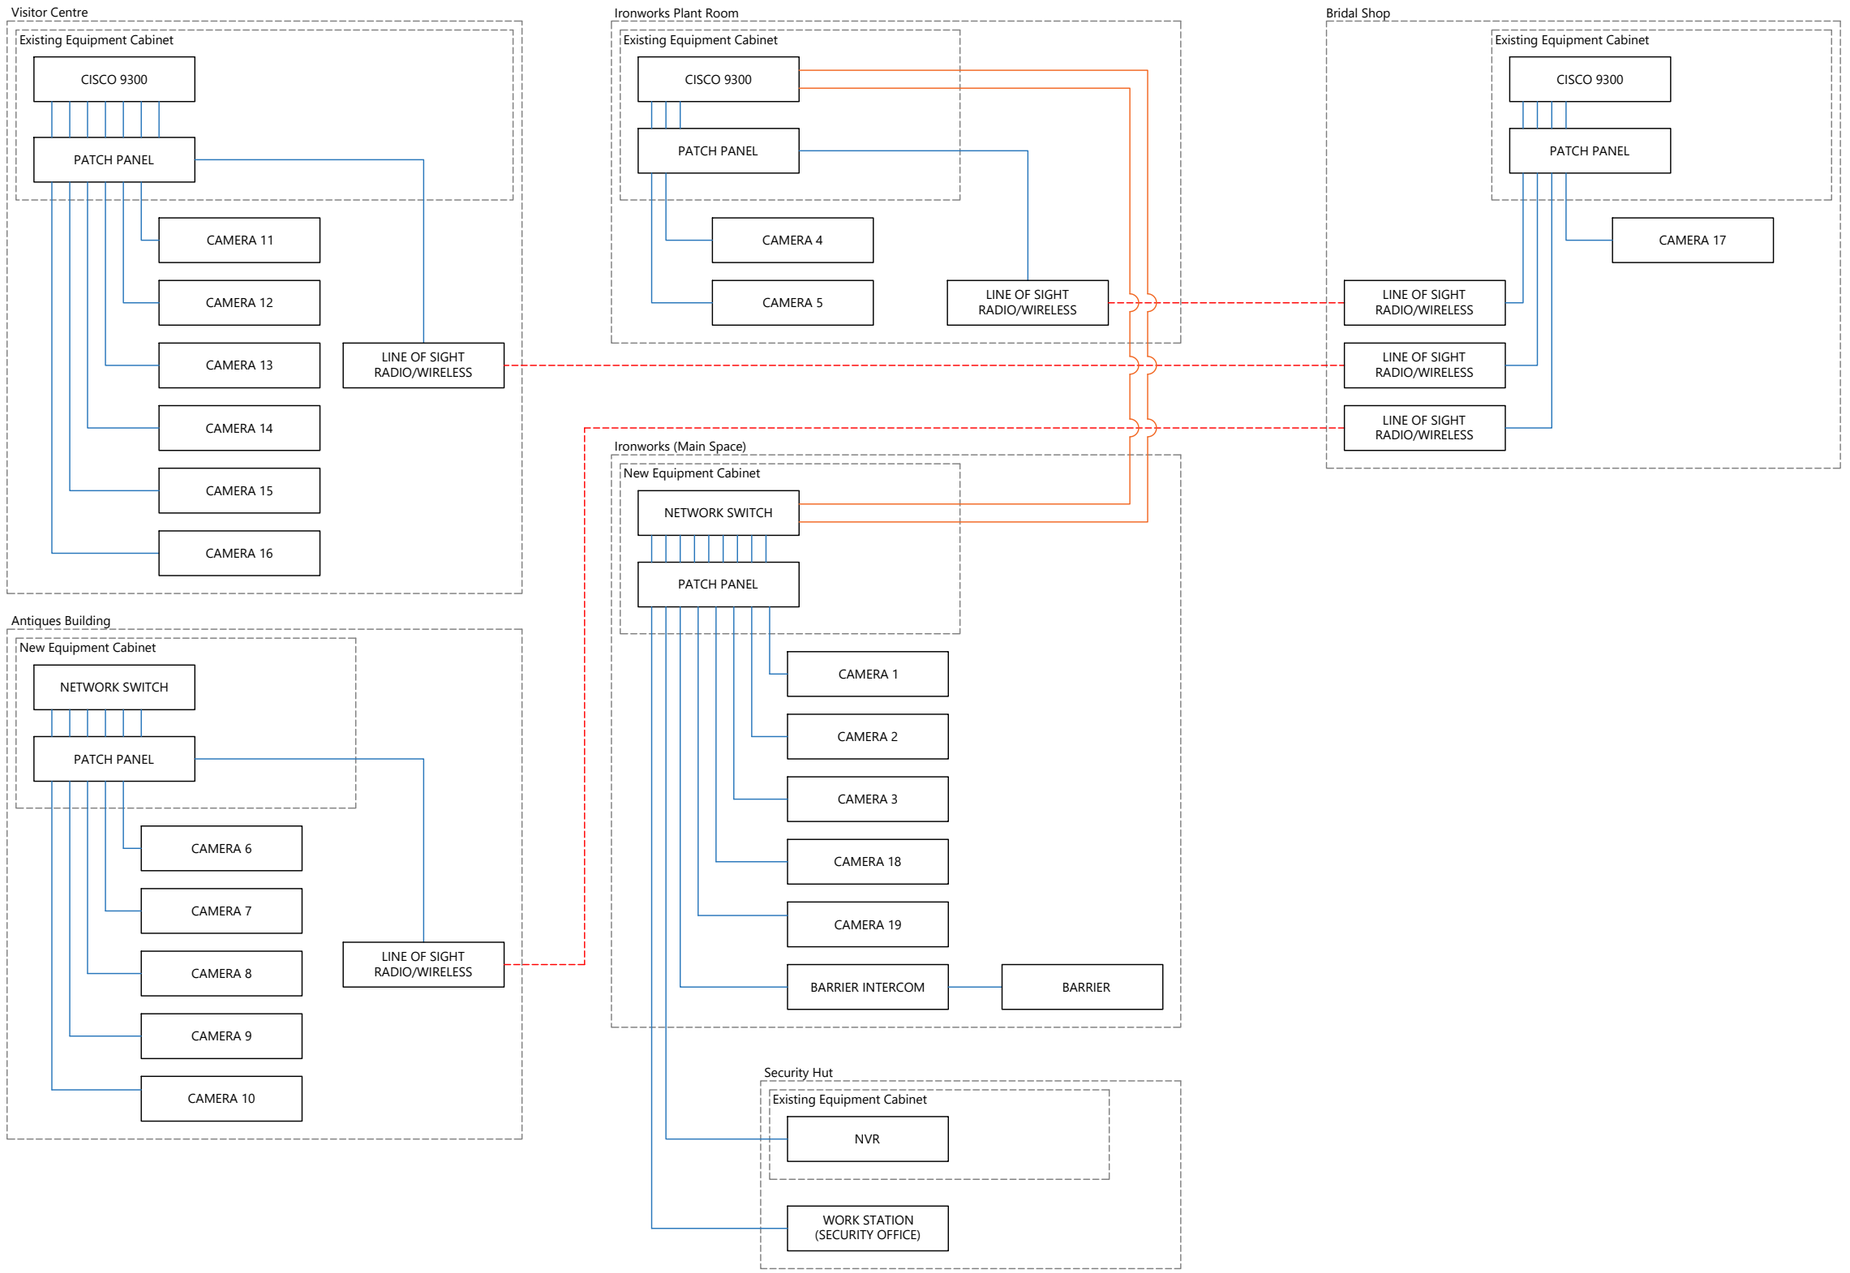

LEGEND

- CAT6 Cable
- Fibre Patch Lead
- WiFi Connection

5	Layout updated.
4	Camera 16 and 17 updated.
3	Updated as per Survey.
2	Camera 18 added.

Consultive Solutions Limited

Hedworths 2
Bowes Offices
Lambton Park
Chester le Street
Co Durham
DH3 4AN

www.consultivesolutions.co.uk

Project
CCTV Consultancy

Title
Elsecar Heritage Centre
Proposed Device Connections

Type
SCHEMATIC

Purpose
FOR ISSUE

SCALE	NTS @A3		REV
DRAWN	29.01.25	PA	5
UPDATED	09.01.26	PA	ISSUE
CHECKED	09.01.26	RG	1

Drawing Number
CSL-BMC-2025-933.1-01007