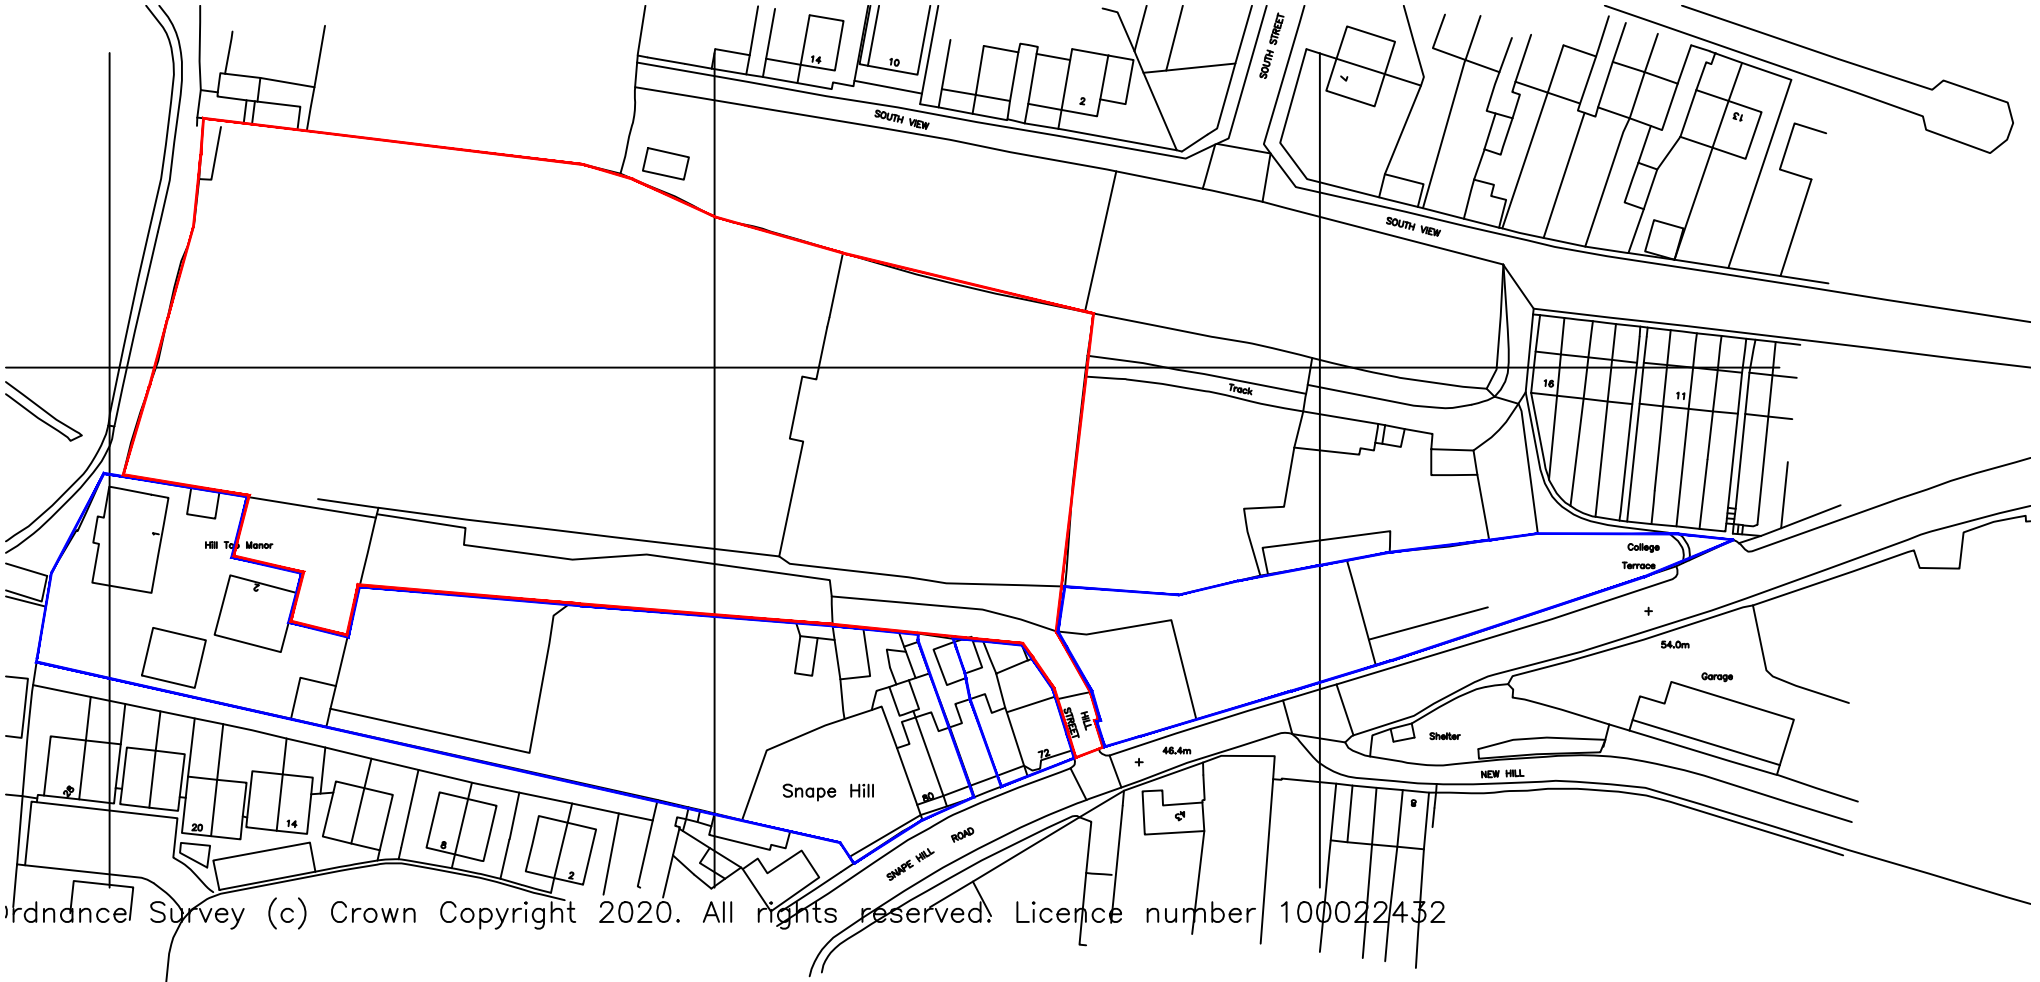


rdnance Survey (c) Crown Copyright 2020. All rights reserved. Licence number 100022432

CHARTERED ARCHITECTS
NEIL BOWEN
R.I.B.A.

Unit 2, The Office Campus, Paragon Business Park, Red Hall Court, Wakefield, WF1 2UY

01924 380873

Project Proposed Residential Development at Hill Street Darfield for Jason Hughes

Drawing Ordnance Survey Plan

Date 22/10/2020

Drg No OS

A2

F	2210	Scale
R		1:1250