

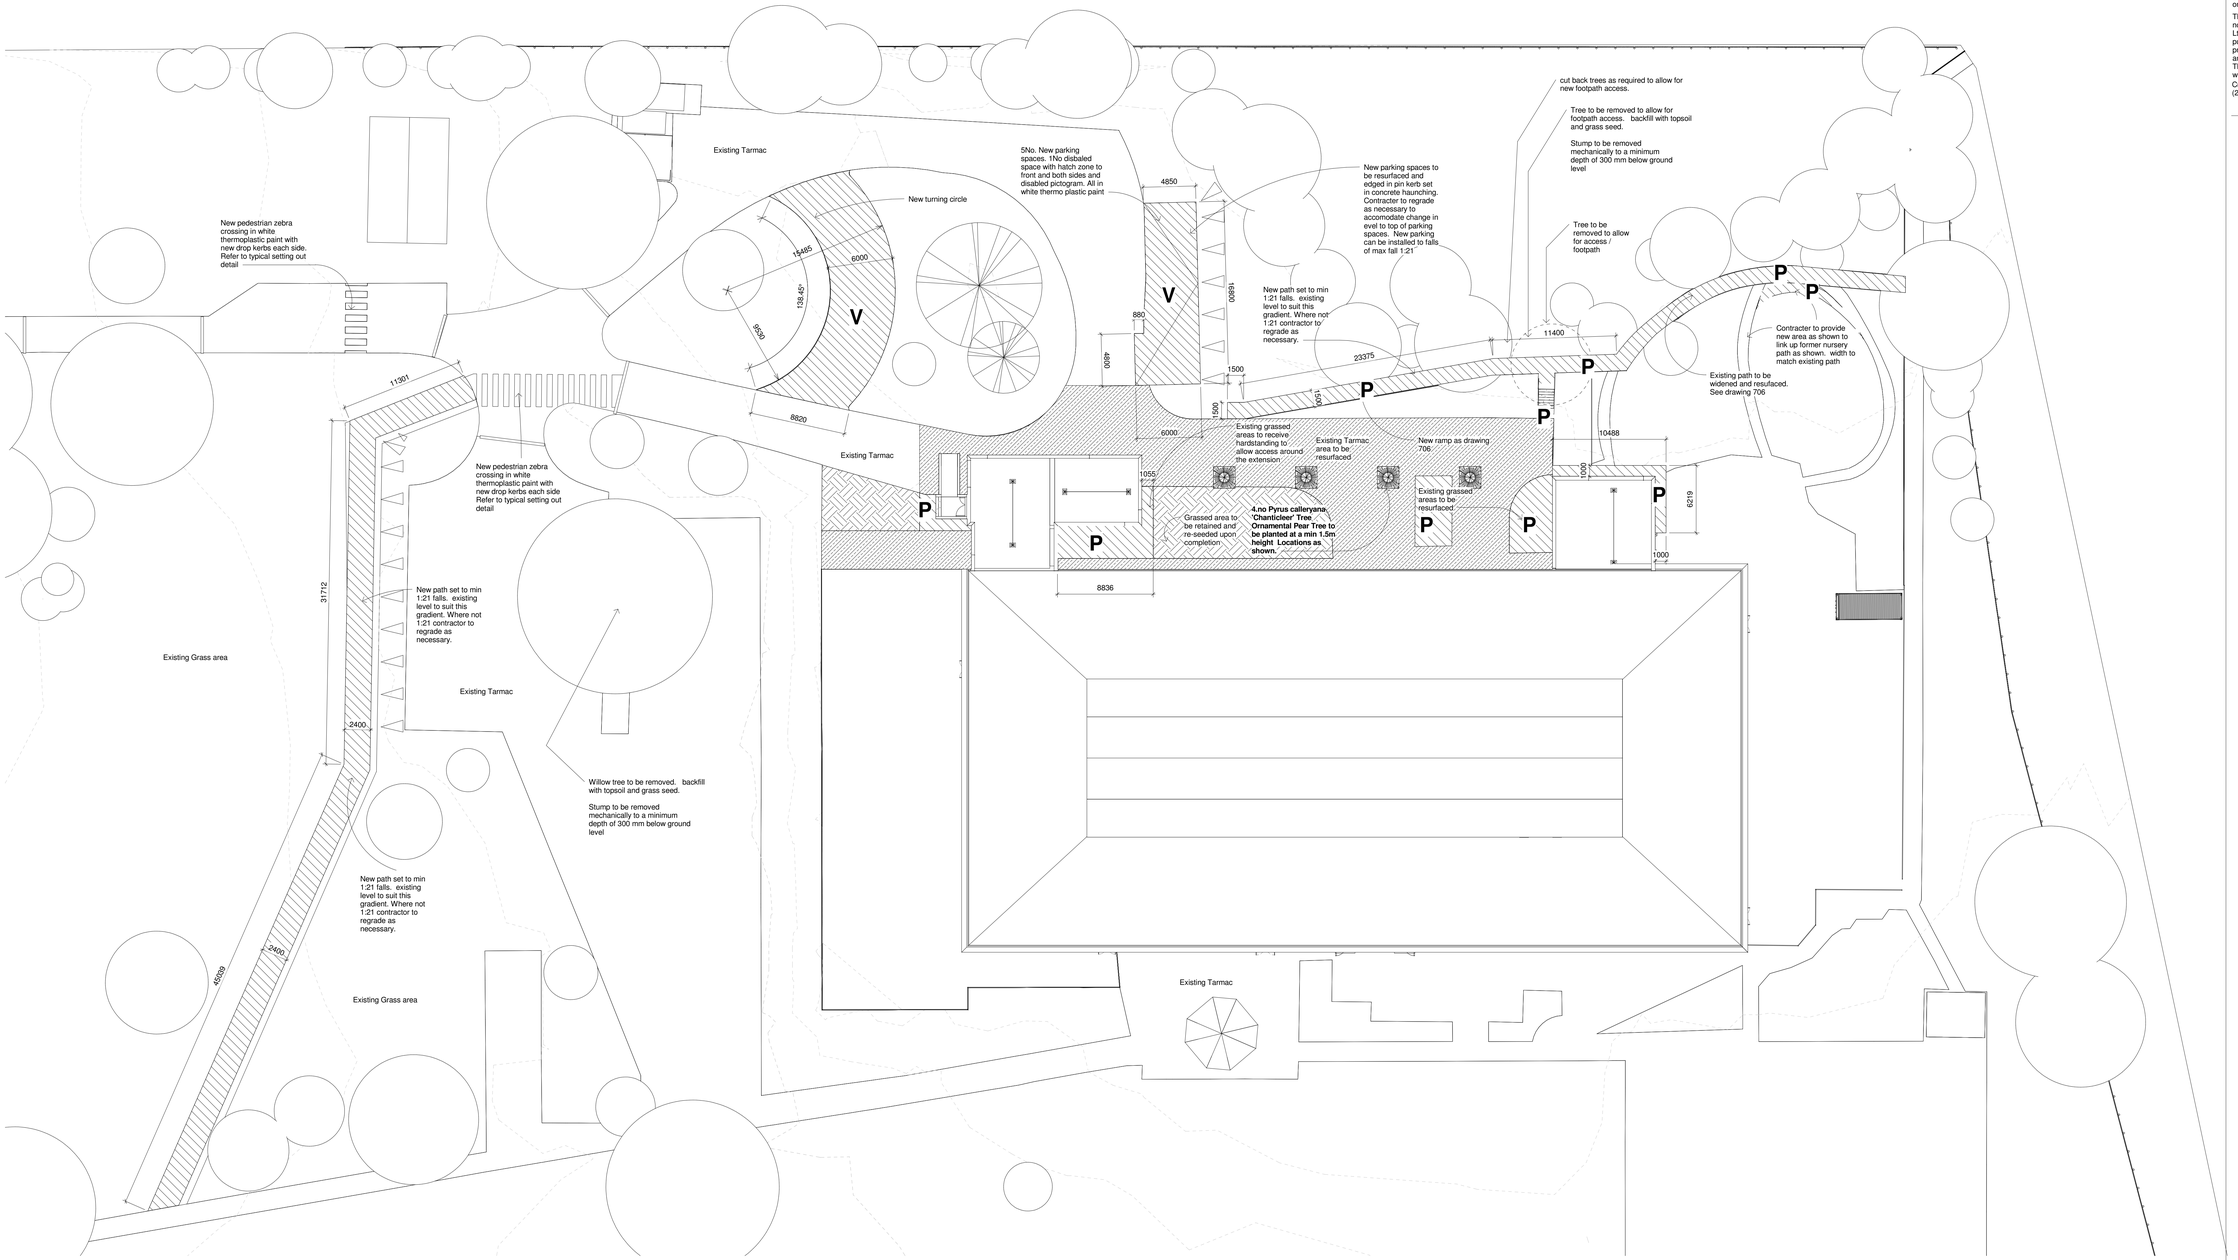


1 Resurfacing Works
1 : 200

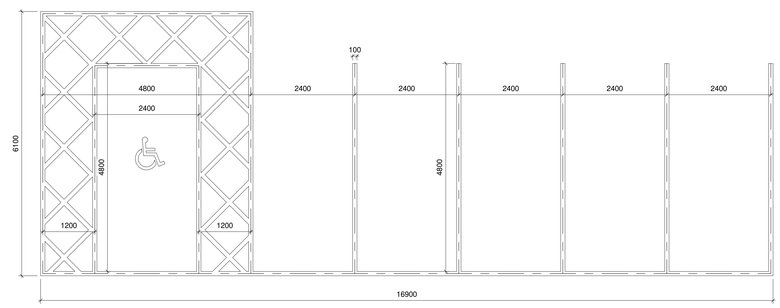

White Lining Setting Out
1 : 50

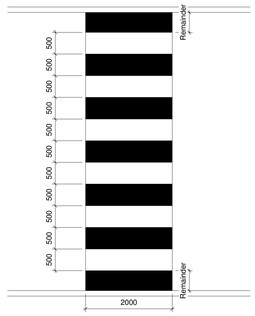

Typical Crossing setting Out

Resurfacing Legend

V — To Vehicular Tarmac - (new sub base)

Dig down existing turf and soil and lay 2 layers (compacted in max.100mm layers) of 150mm DOT type1 with 60mm binder. 40mm of 10mm close graded base. Wearing course to be 25mm of 6mm aggregate dence bitumous Ashphalt. NBS Q22 / 115A

P — To Pedestrian footpaths - (new sub base)

excavate existing surface and provide 150mm DOT type1 with 60mm binder compacted in max.100mm layers. with 25mm AC6mm wearing course. NBS Q22 / 110A

Plane off existing wearing course and treat with bitumine emultion and apply new wearing course consisting of 25mm of 6mm aggregate dence bitumous Ashphalt.

Area to be reseeded with grass. Allow for an additional 15m2 of grass seed for areas TBC

Responsibility is not accepted for others scaling from this drawing. Do not scale from this drawing use written dimensions only

This drawing is produced for use in this project only and may not be used for any other purpose. NPS Property Consultants Ltd accept no liability for the use of this drawing other than the purpose for which it was intended in connection with this project as recorded on the title block fields 'Purpose of Issue' and 'File Status Code'.
This drawing may not be reproduced in any form without prior written agreement
Crown Copyright & Database Rights (2014) Ordnance Survey (100022264)

ORIGINAL SIZE **A0**

Revision	Revision Description	Date
2	Tree species added	16/03/2017
1	First Issue - Issued for Tender	17/01/2017

NPS Barnsley LTD
Gateway Plaza, Sackville St, Barnsley, South Yorkshire, S70 2RD TEL: 01226 774605
EMAIL: barnsley@nps.co.uk WEB: www.nps.co.uk

CLIENT
BMBC Education

PROJECT
Milefield Primary School Extension & Reorder

TITLE
Proposed Resurfacing External Works

SCALE	DISCIPLINE	PROJECT NR
As indicated	Architecture	16-1-1205

FILE / DRAWING NAME		REV CODE
NPS-DR-A 705		P2
STATUS CODE	PURPOSE OF ISSUE	DRAWN
S2	PLANNING	GH

© COPYRIGHT NPS GROUP 16/03/2017 16:32:01