
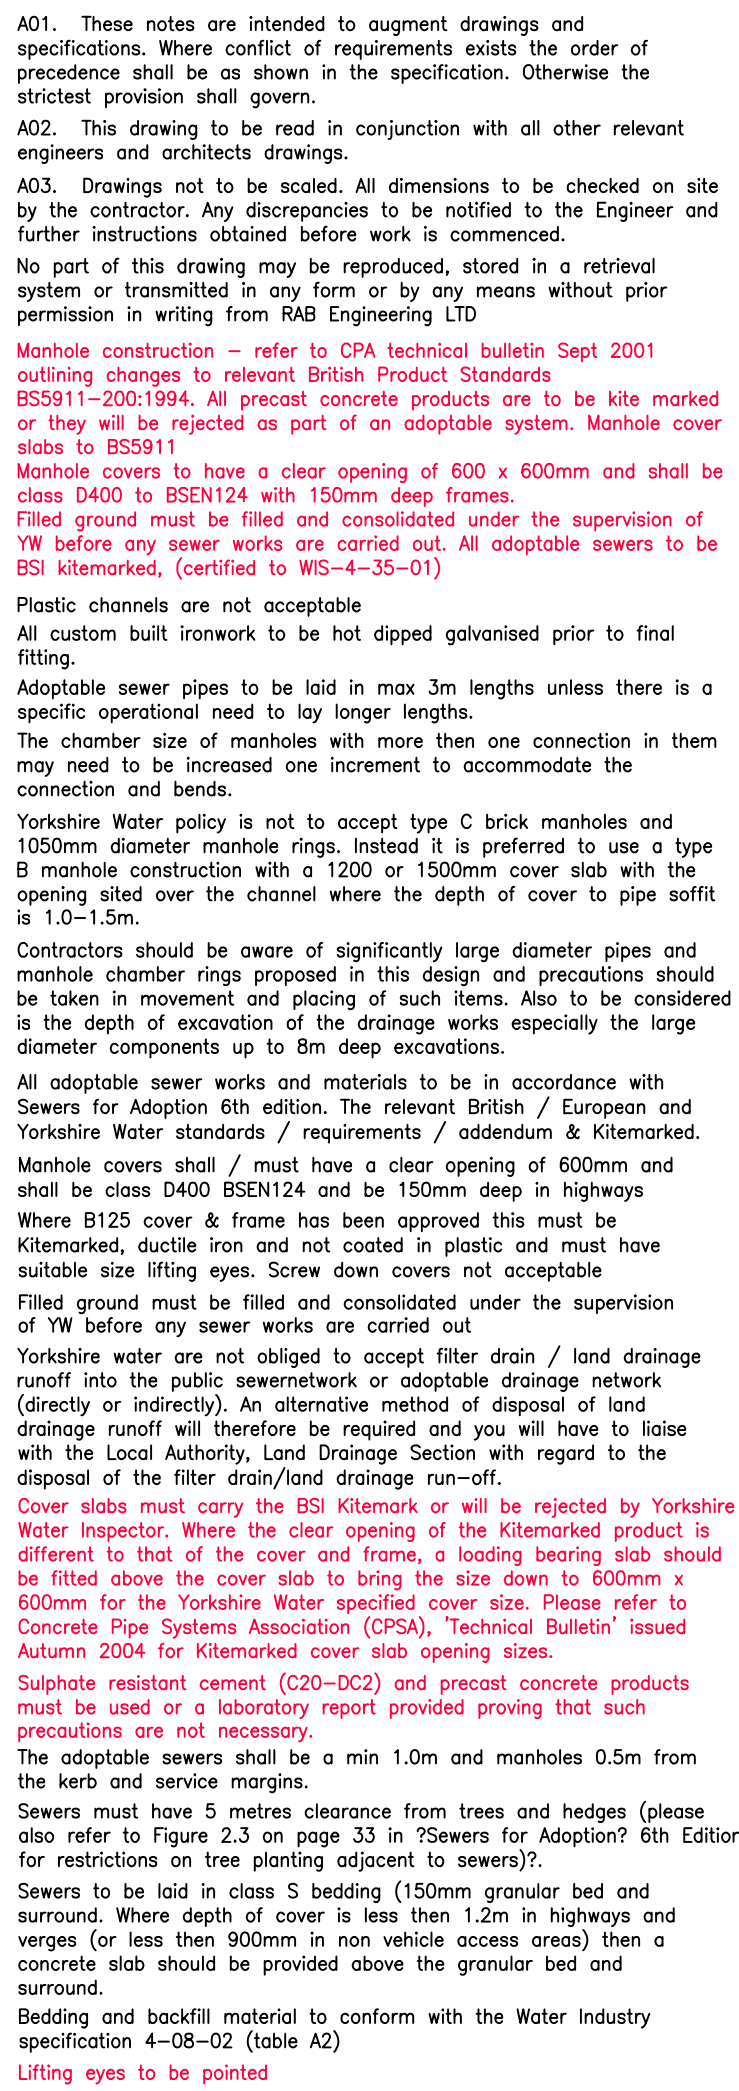
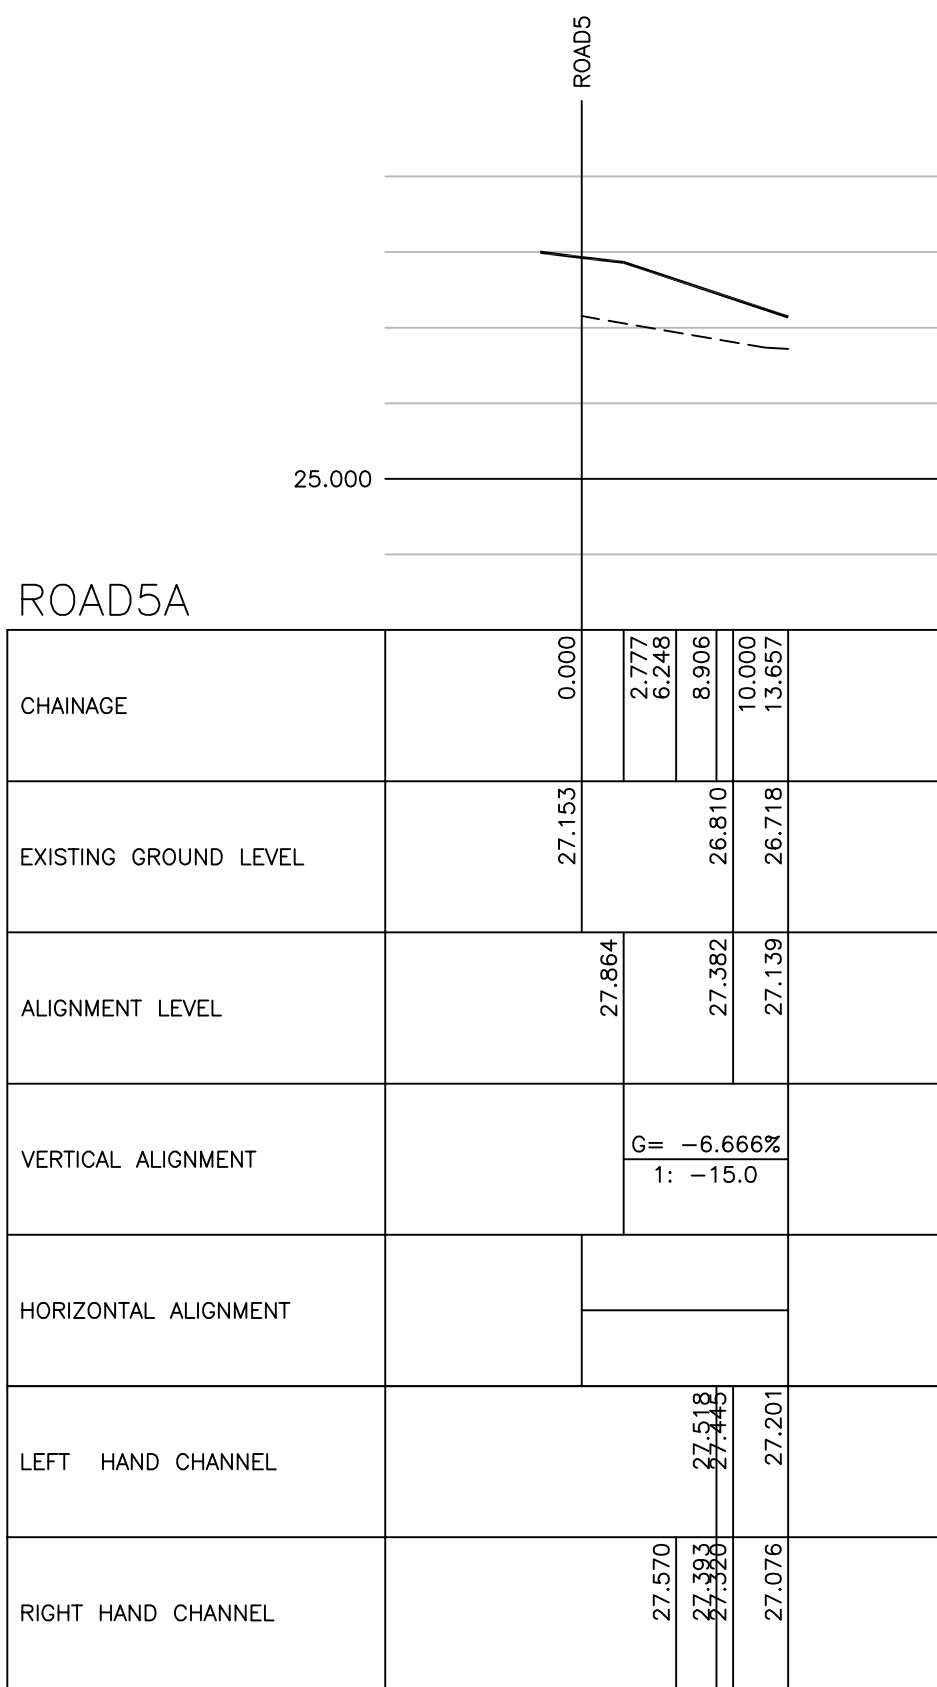


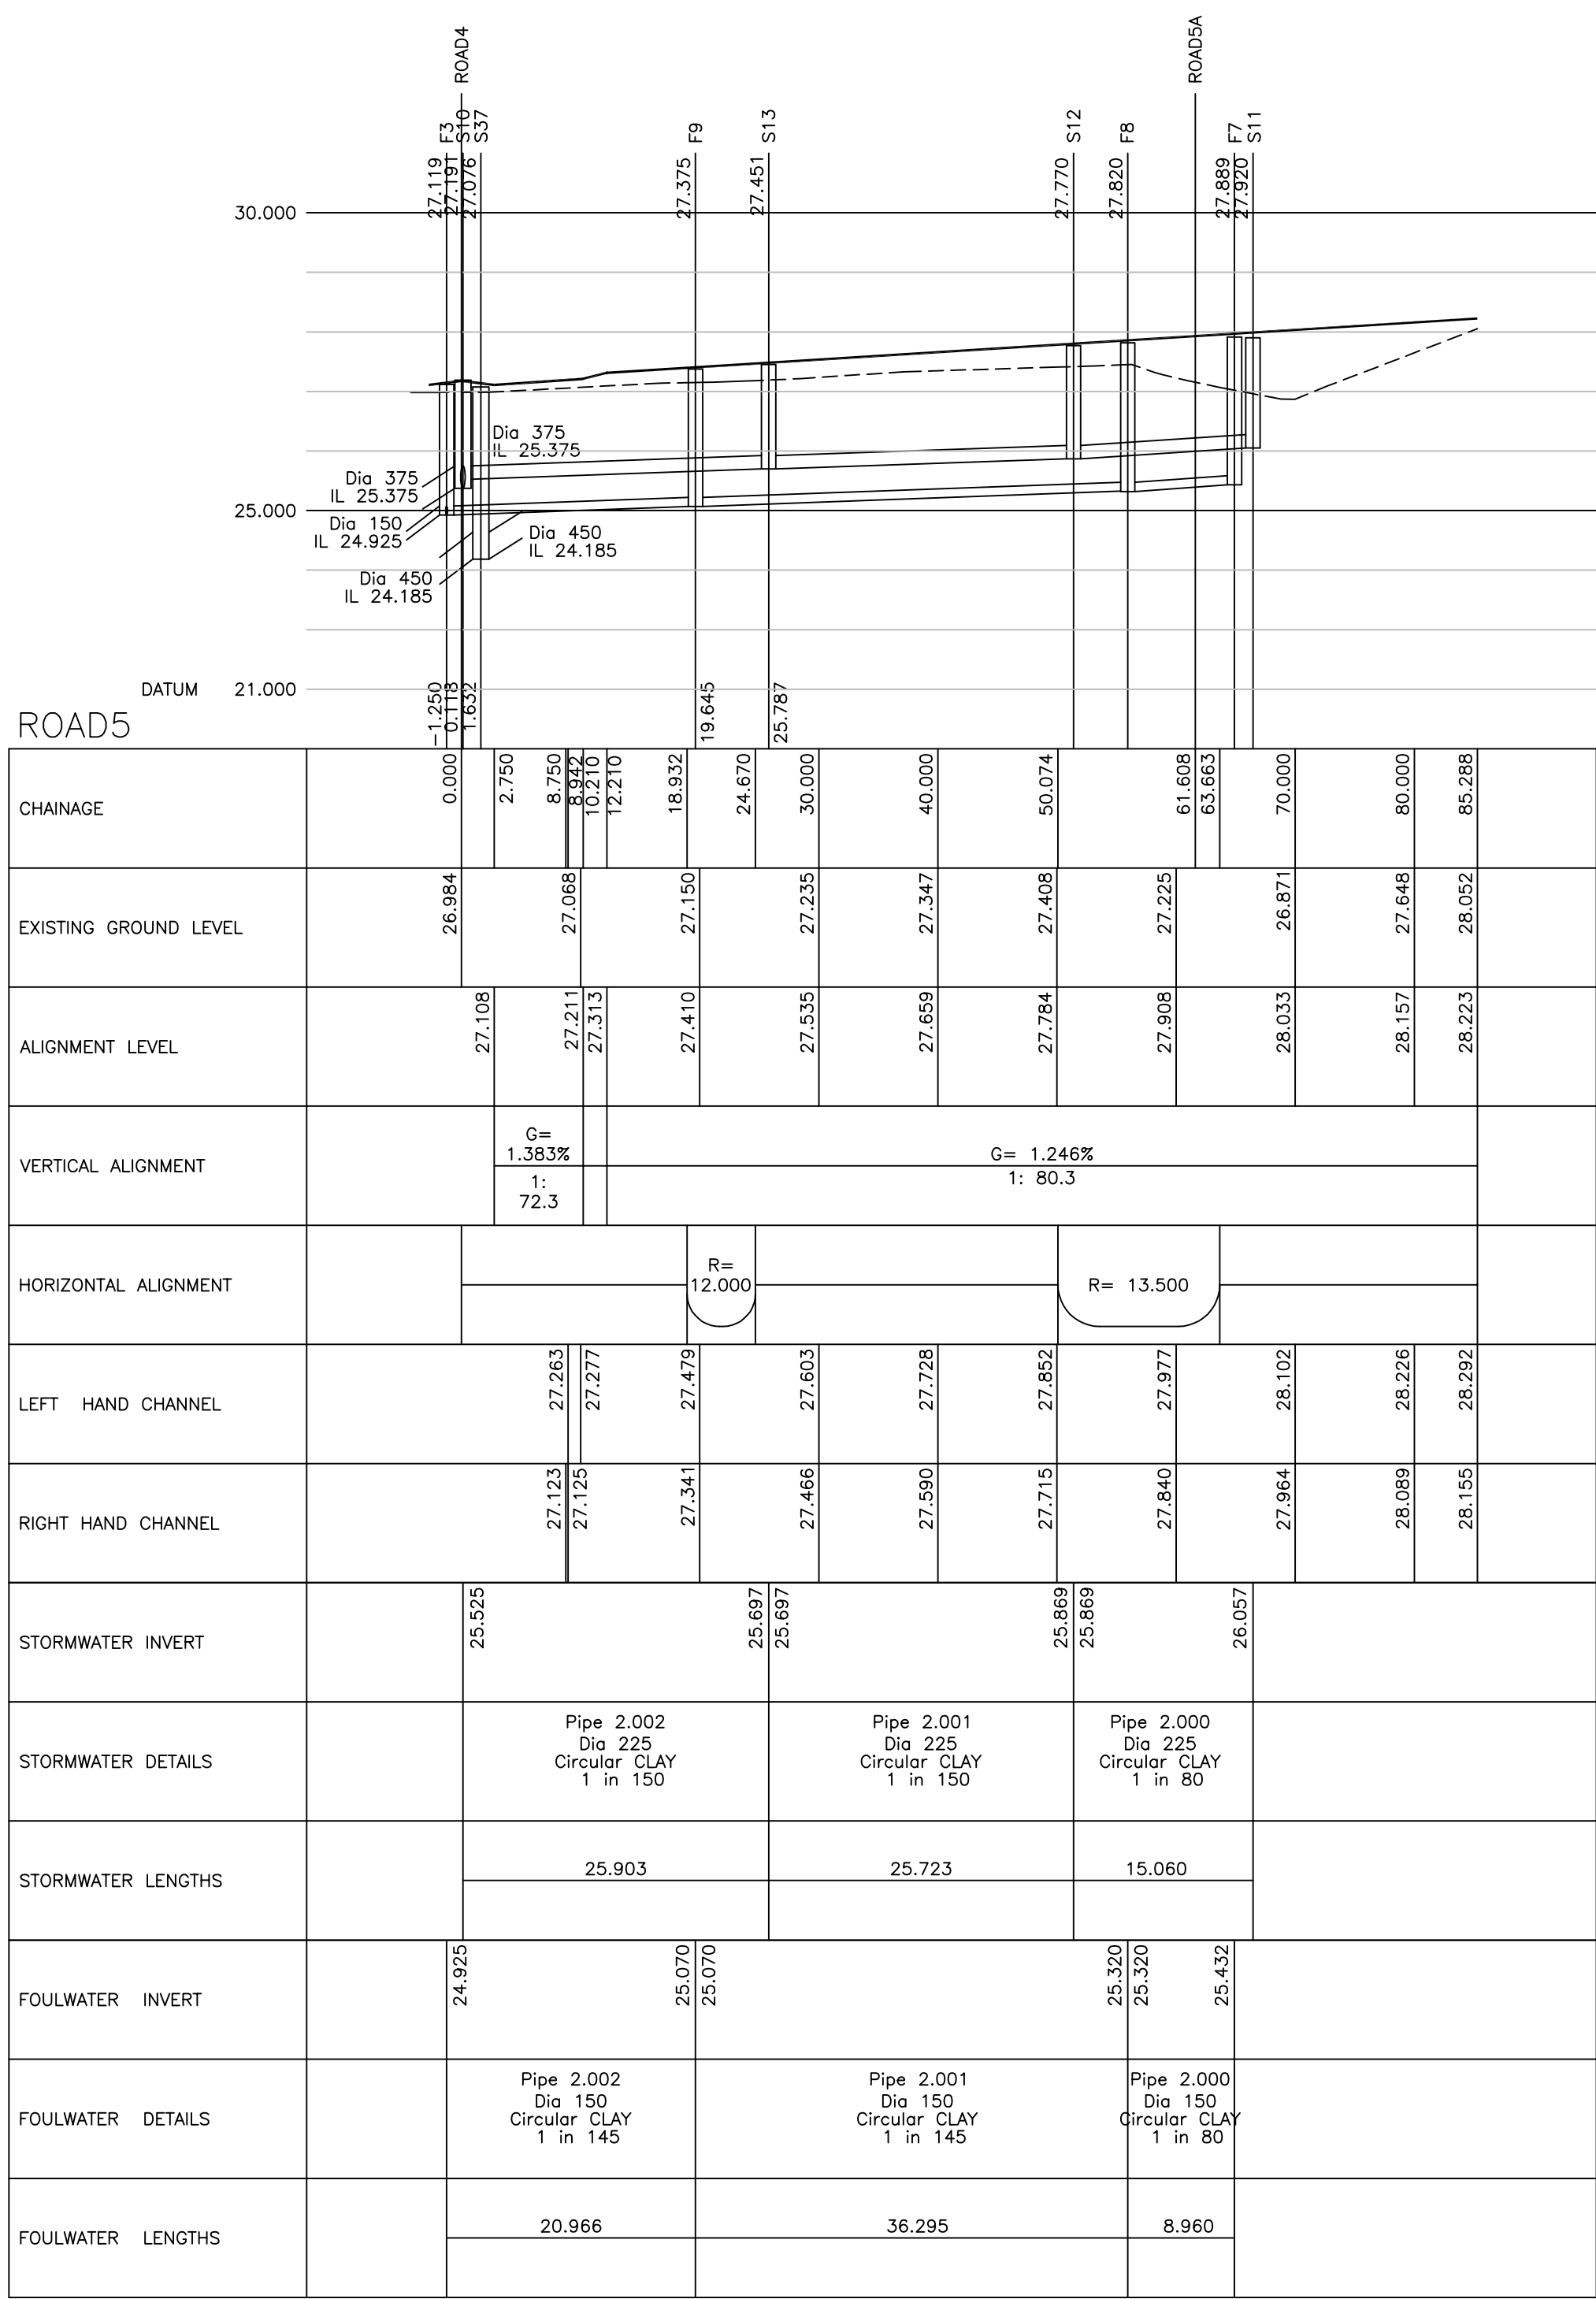

A. Full drainage / road redesign in line with planning layout,
storage basin replacing tank storage 10-2-22

	R.A.B. ENGINEERING DESIGN LTD								
12 BERRY HOLME CLOSE SHEFFIELD S35 1AB TEL.(0114)2646871									
Redmile Homes									
Goldthorpe Road, Goldthorpe Longitudinal sections									
<table border="1"><tr><td data-bbox="1715 2792 1829 2816">DRAWING BY rab</td><td data-bbox="1829 2792 1971 2816"></td></tr><tr><td data-bbox="1715 2816 1829 2837">SCALE H1:500 V1:100</td><td data-bbox="1829 2816 1971 2837">DATE Feb22</td></tr><tr><td colspan="2" data-bbox="1715 2837 1971 2861">DRAWING NO 1117-2-3</td></tr><tr><td colspan="2" data-bbox="1715 2861 1971 2878">REV A</td></tr></table>		DRAWING BY rab		SCALE H1:500 V1:100	DATE Feb22	DRAWING NO 1117-2-3		REV A	
DRAWING BY rab									
SCALE H1:500 V1:100	DATE Feb22								
DRAWING NO 1117-2-3									
REV A									

PRELIMINARY ONLY