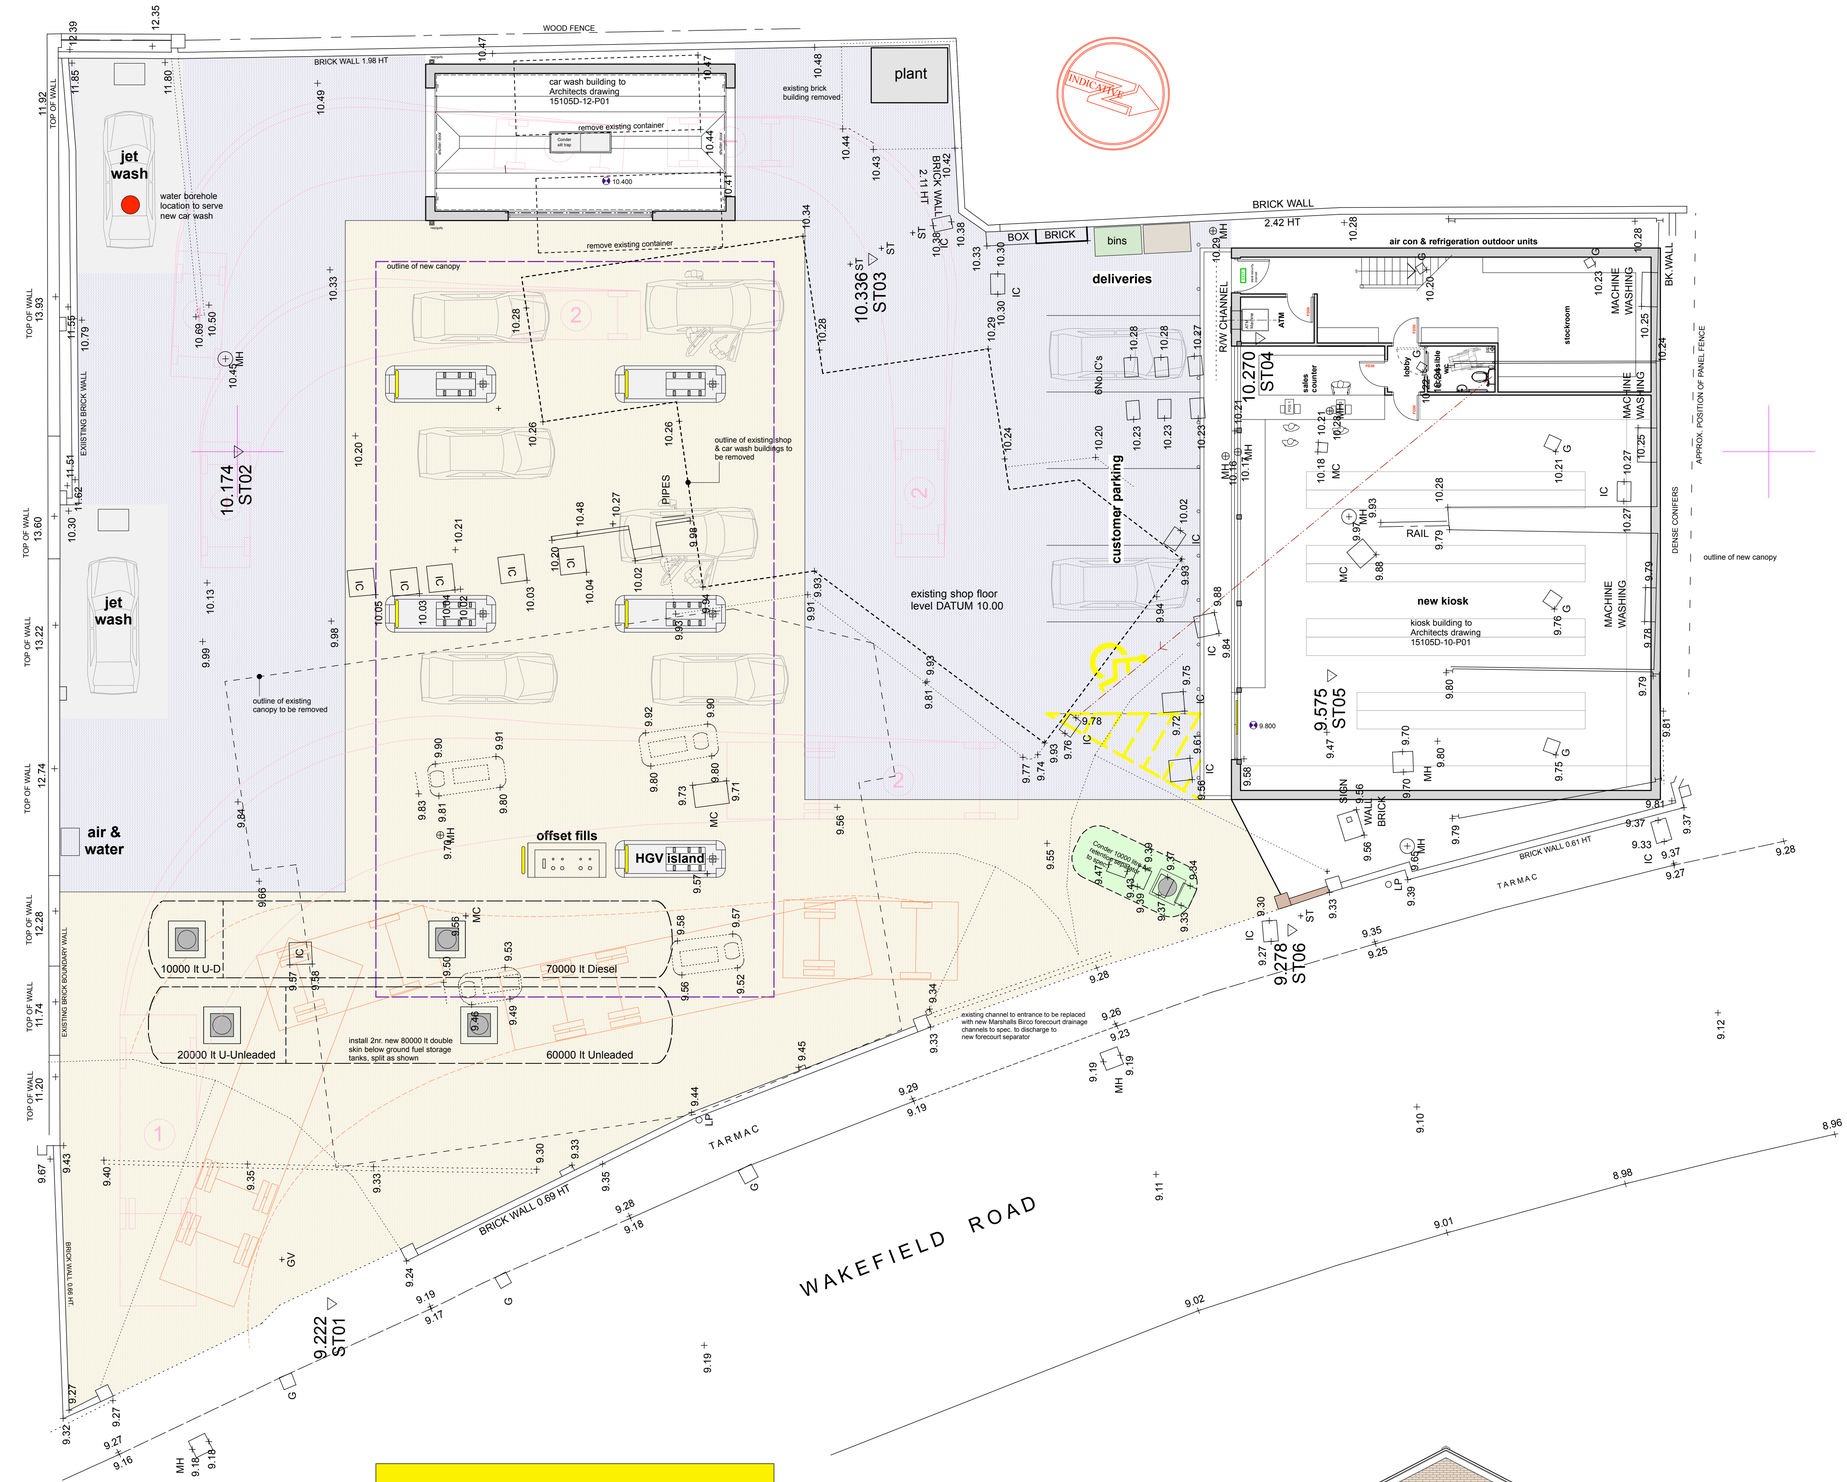

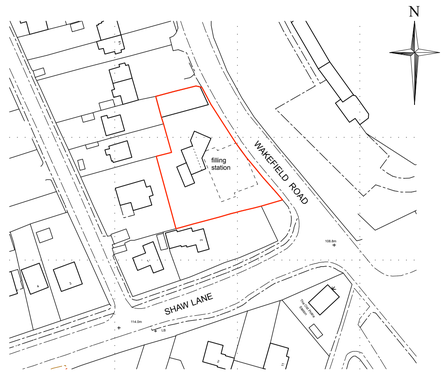

location 1/250

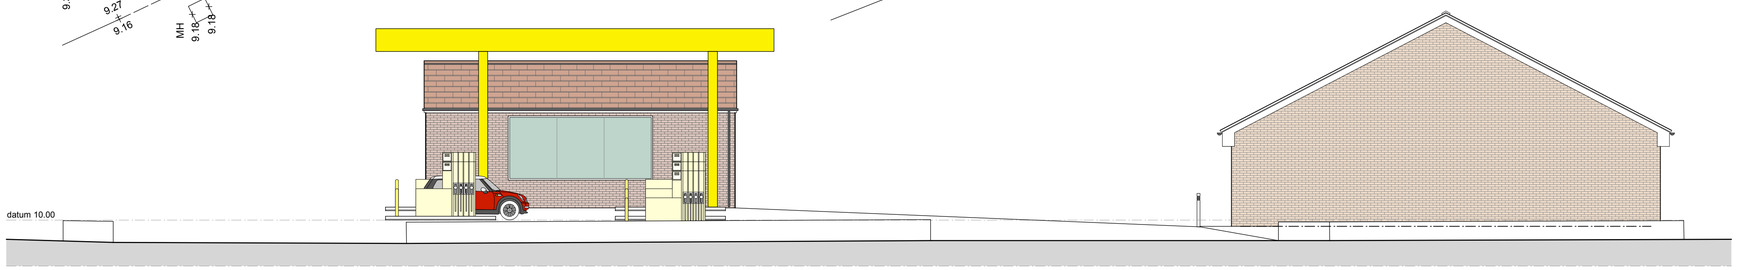

elevation to Wakefield Road

This drawing has been prepared specifically for the purpose of obtaining Planning Permission and/or Building Regulation Approval. Its suitability for other purposes, without supplementary details and specifications cannot be guaranteed. The Permissions and/or Approvals are beyond the Architects control, and no guarantee that such will be granted is given or to be inferred by reason of the preparation of this drawing. Only figured dimensions are to be used. All dimensions to be checked on site. This drawing together with the design is the property and copyright of the Architect and must not be reproduced without prior written permission.

rev.	description	date	drawn	apprvd
P01	Drawing originated	26.10.15	AS	AS

project
Proposed redevelopment of Turnpike Filling Station
at
Wakefield Road
Staincross, Barnsley, S75 6JX
for
SK Fuel Ltd

title: site plan as proposed
number: 15105D-05-P01
scale: 1:100
size: A1

ARCHITECTURE + DESIGN PARTNERSHIP
The Old Police Station 16 Bridge Lane Holmfirth HD9 7AN
T: 01484 685411 E: hello@adp-architects.com
W: www.adp-architects.com
RIBA Chartered Practice