


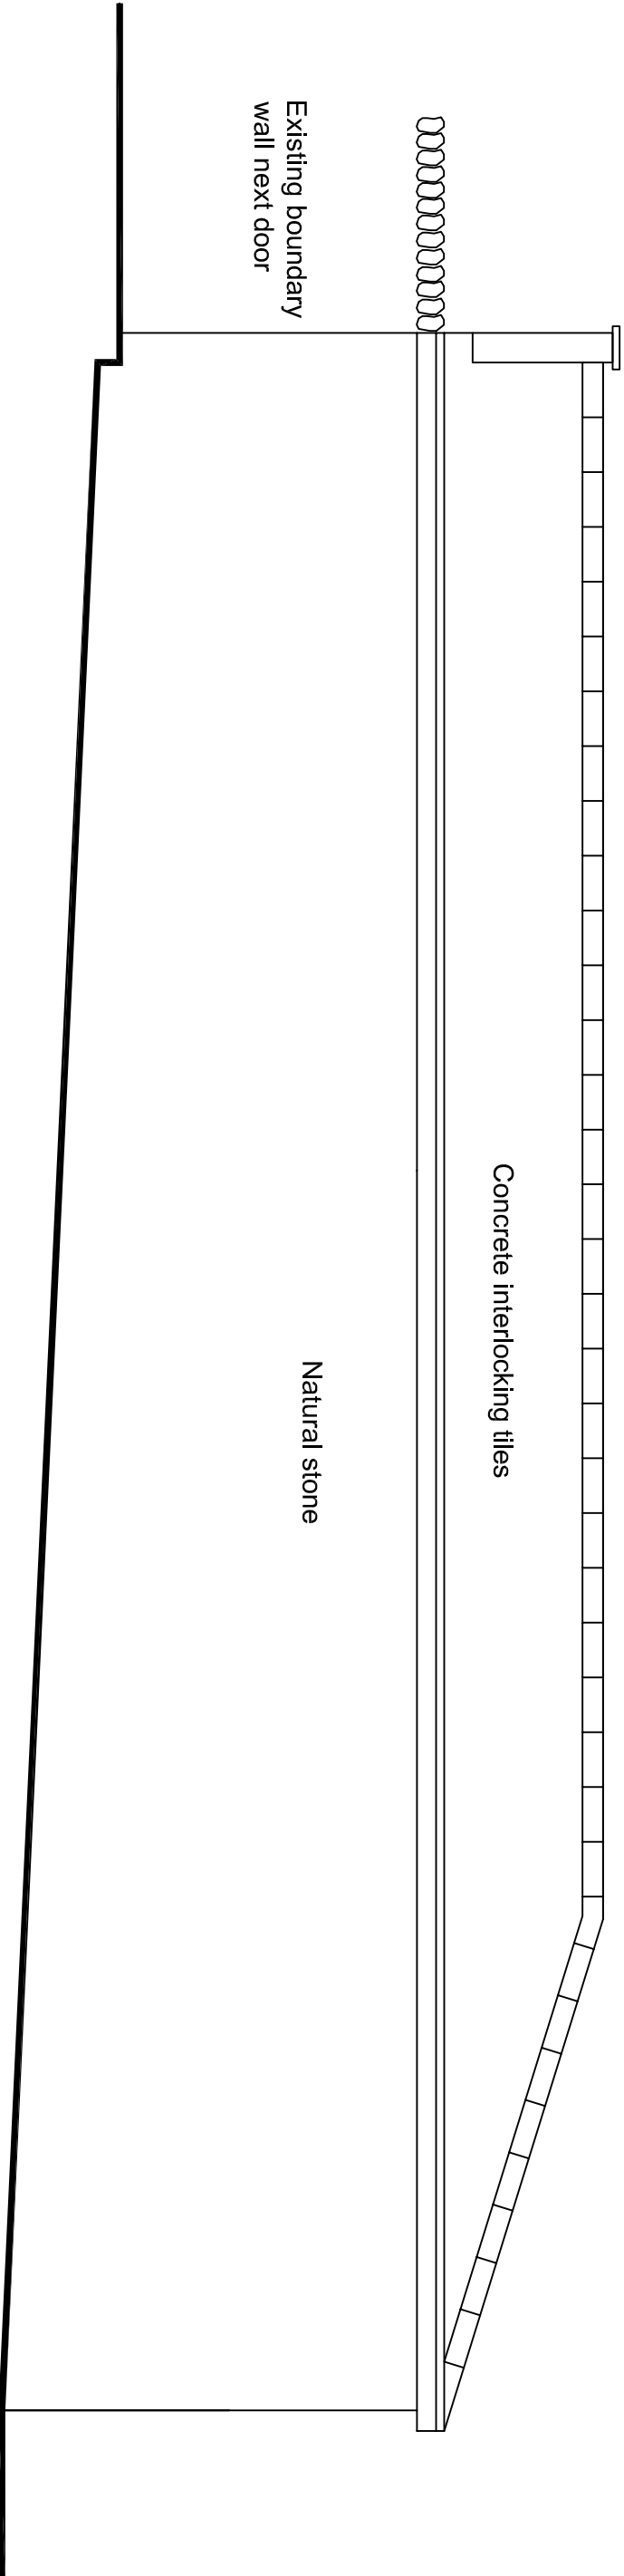

Existing elevation

1:50

Revisions	A. A-----		00-00-00
This drawing is for planning permission only and is not a construction drawing.			
Drawing Title	EXISTING-ELEVATION		
Job No. - Dwg No.	TN/2014/1	.	—
Client:	Terry Naylor Westfield House Farm/Brockholes Lane; Pennystones, Sheffield SO6 7PB		
Scale.	1:50		