
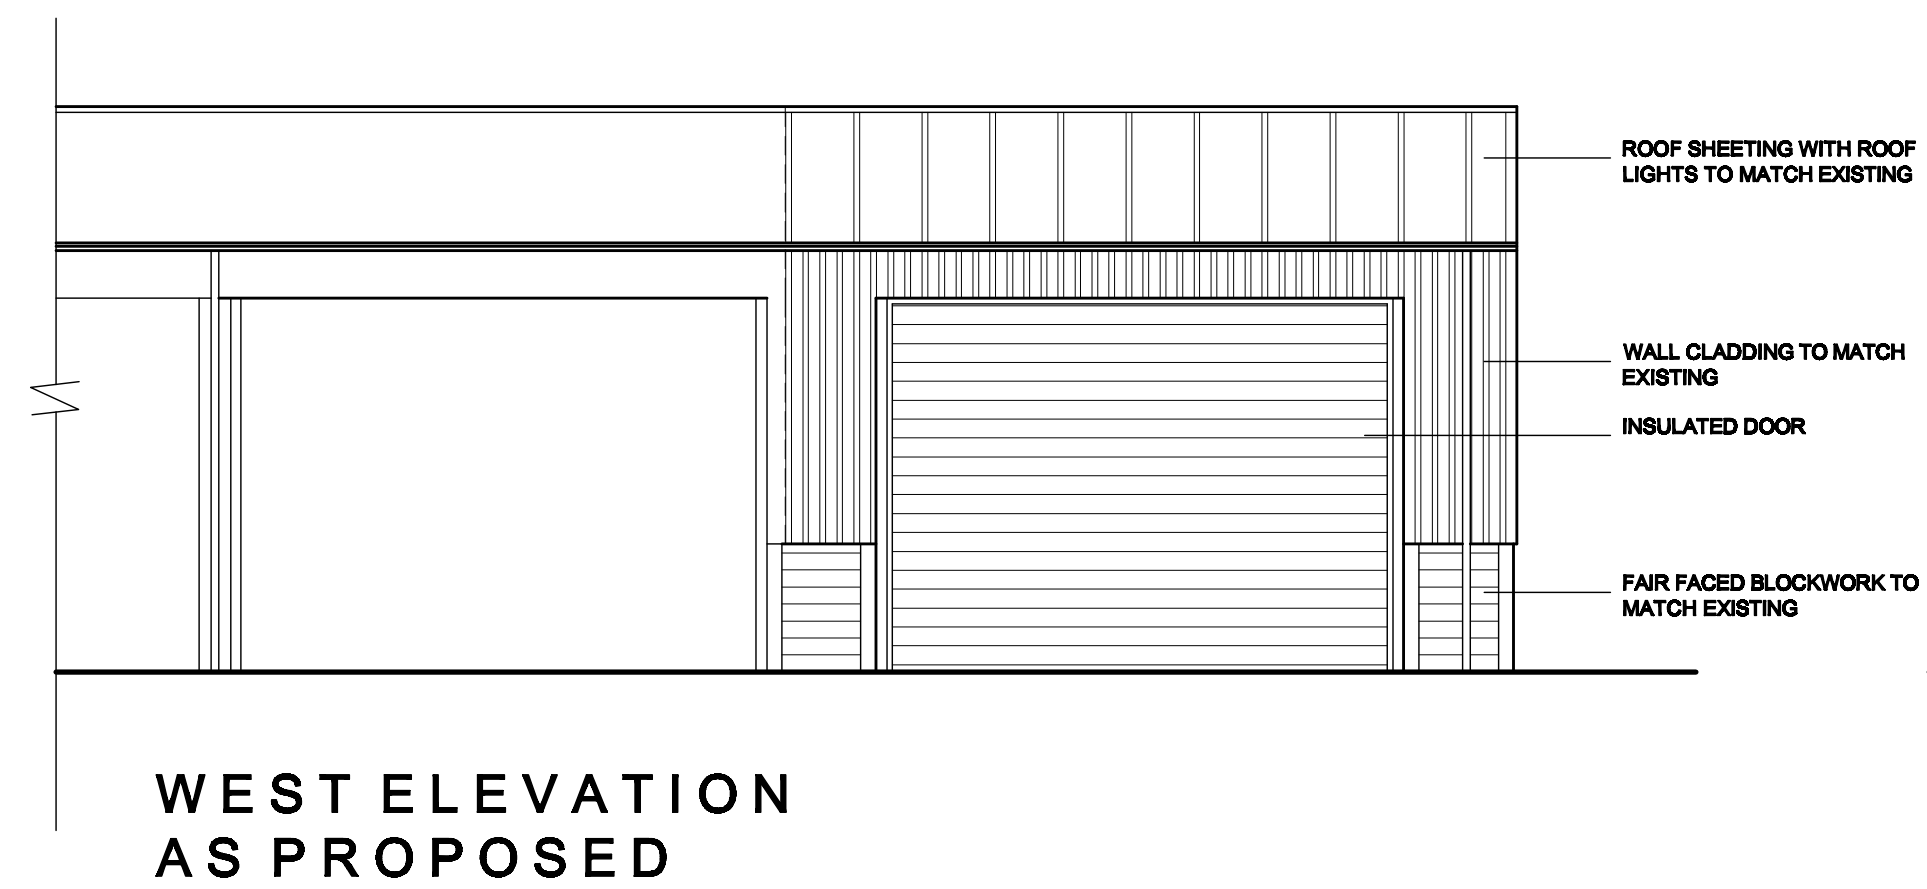
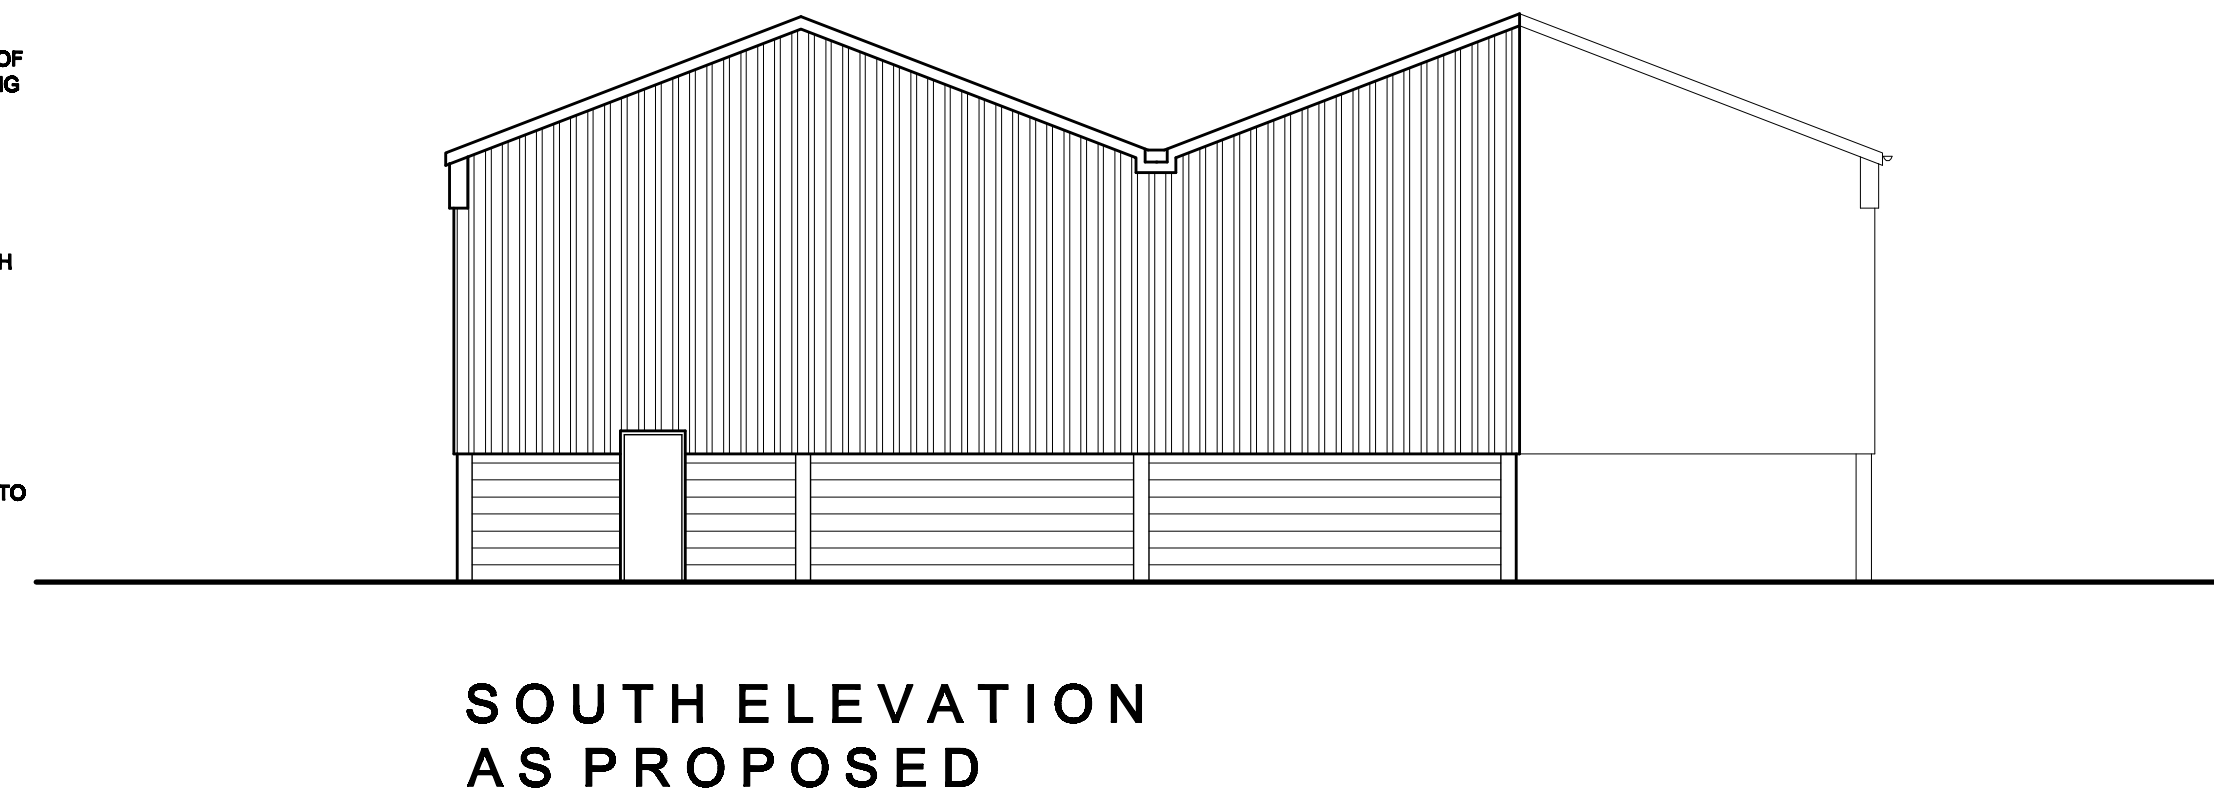
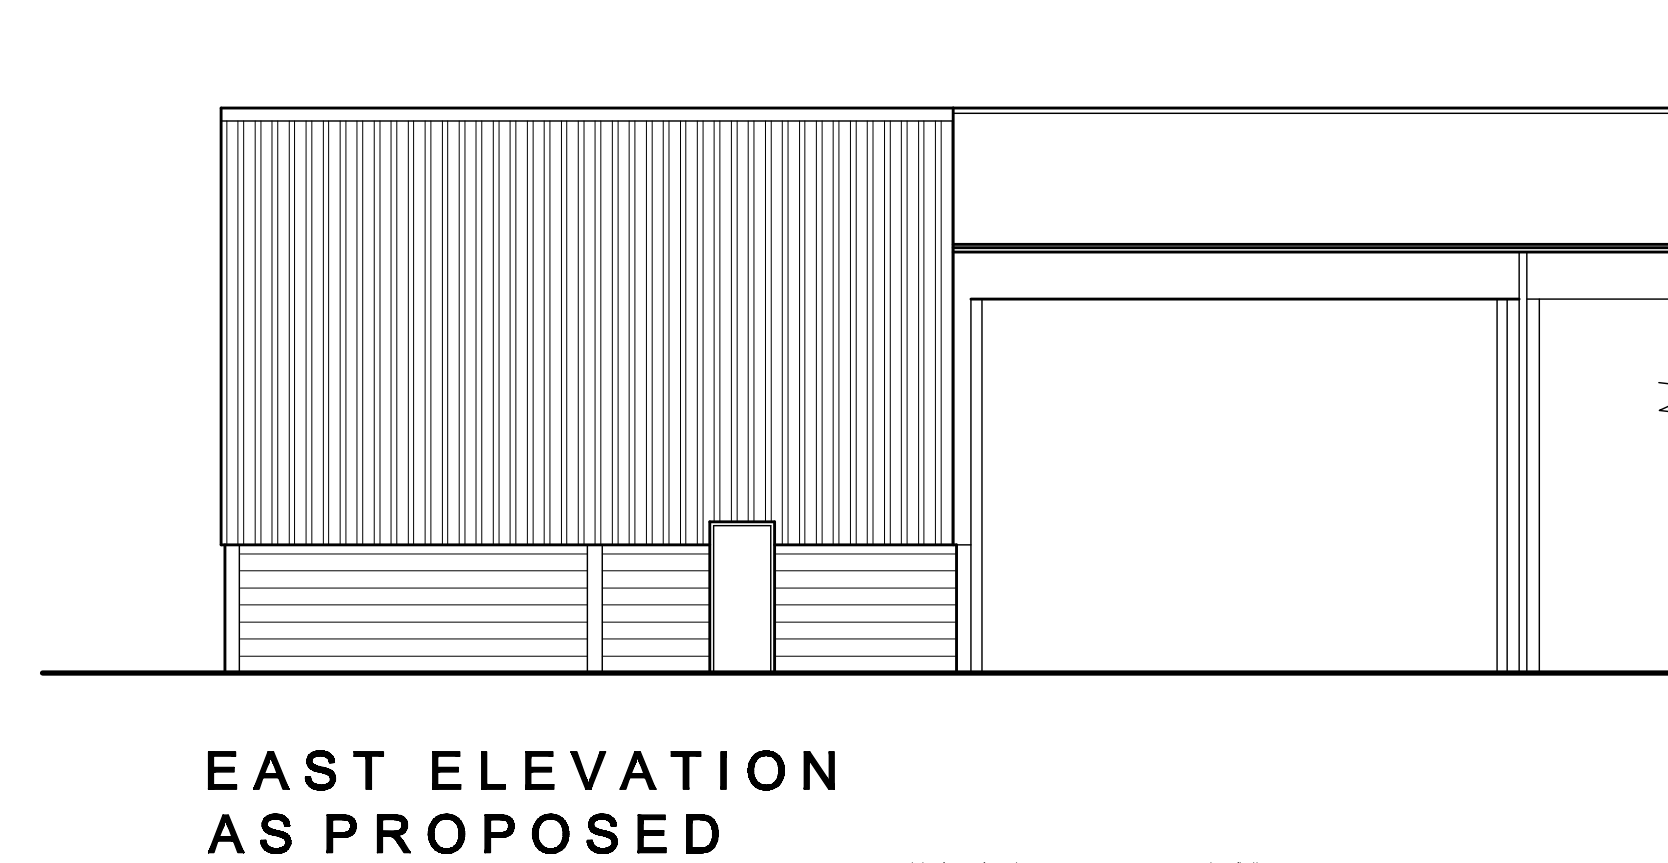
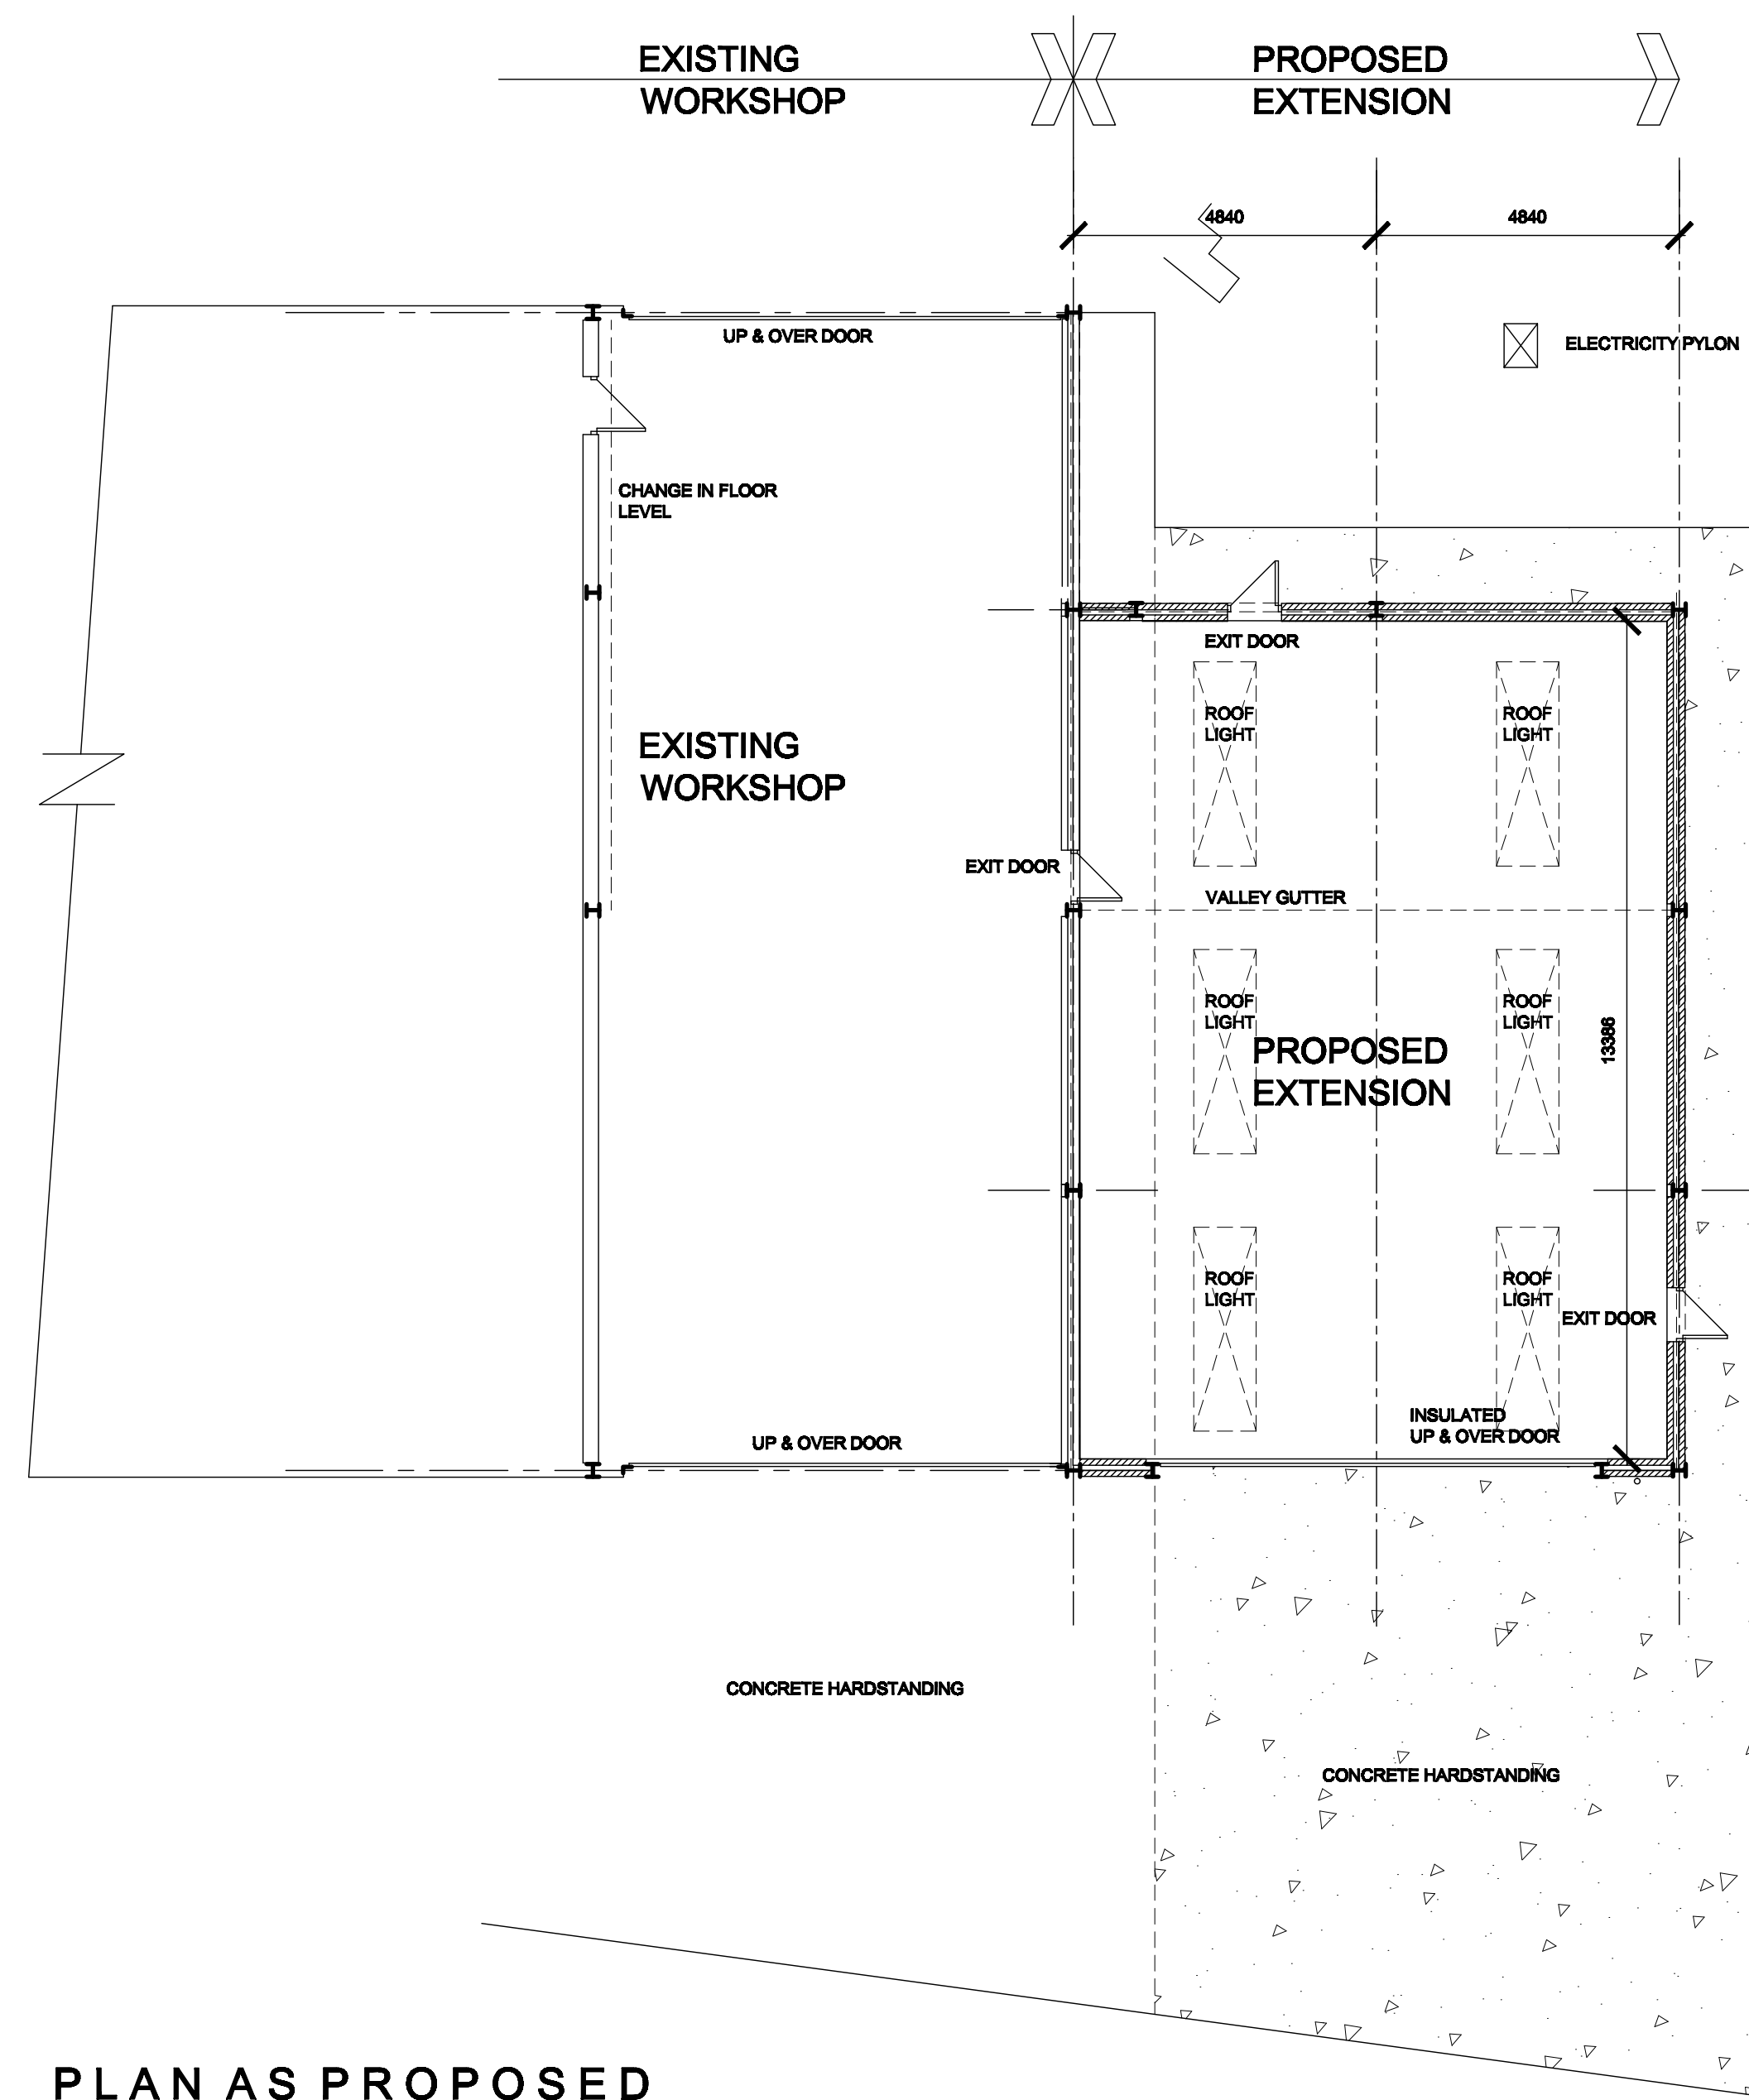


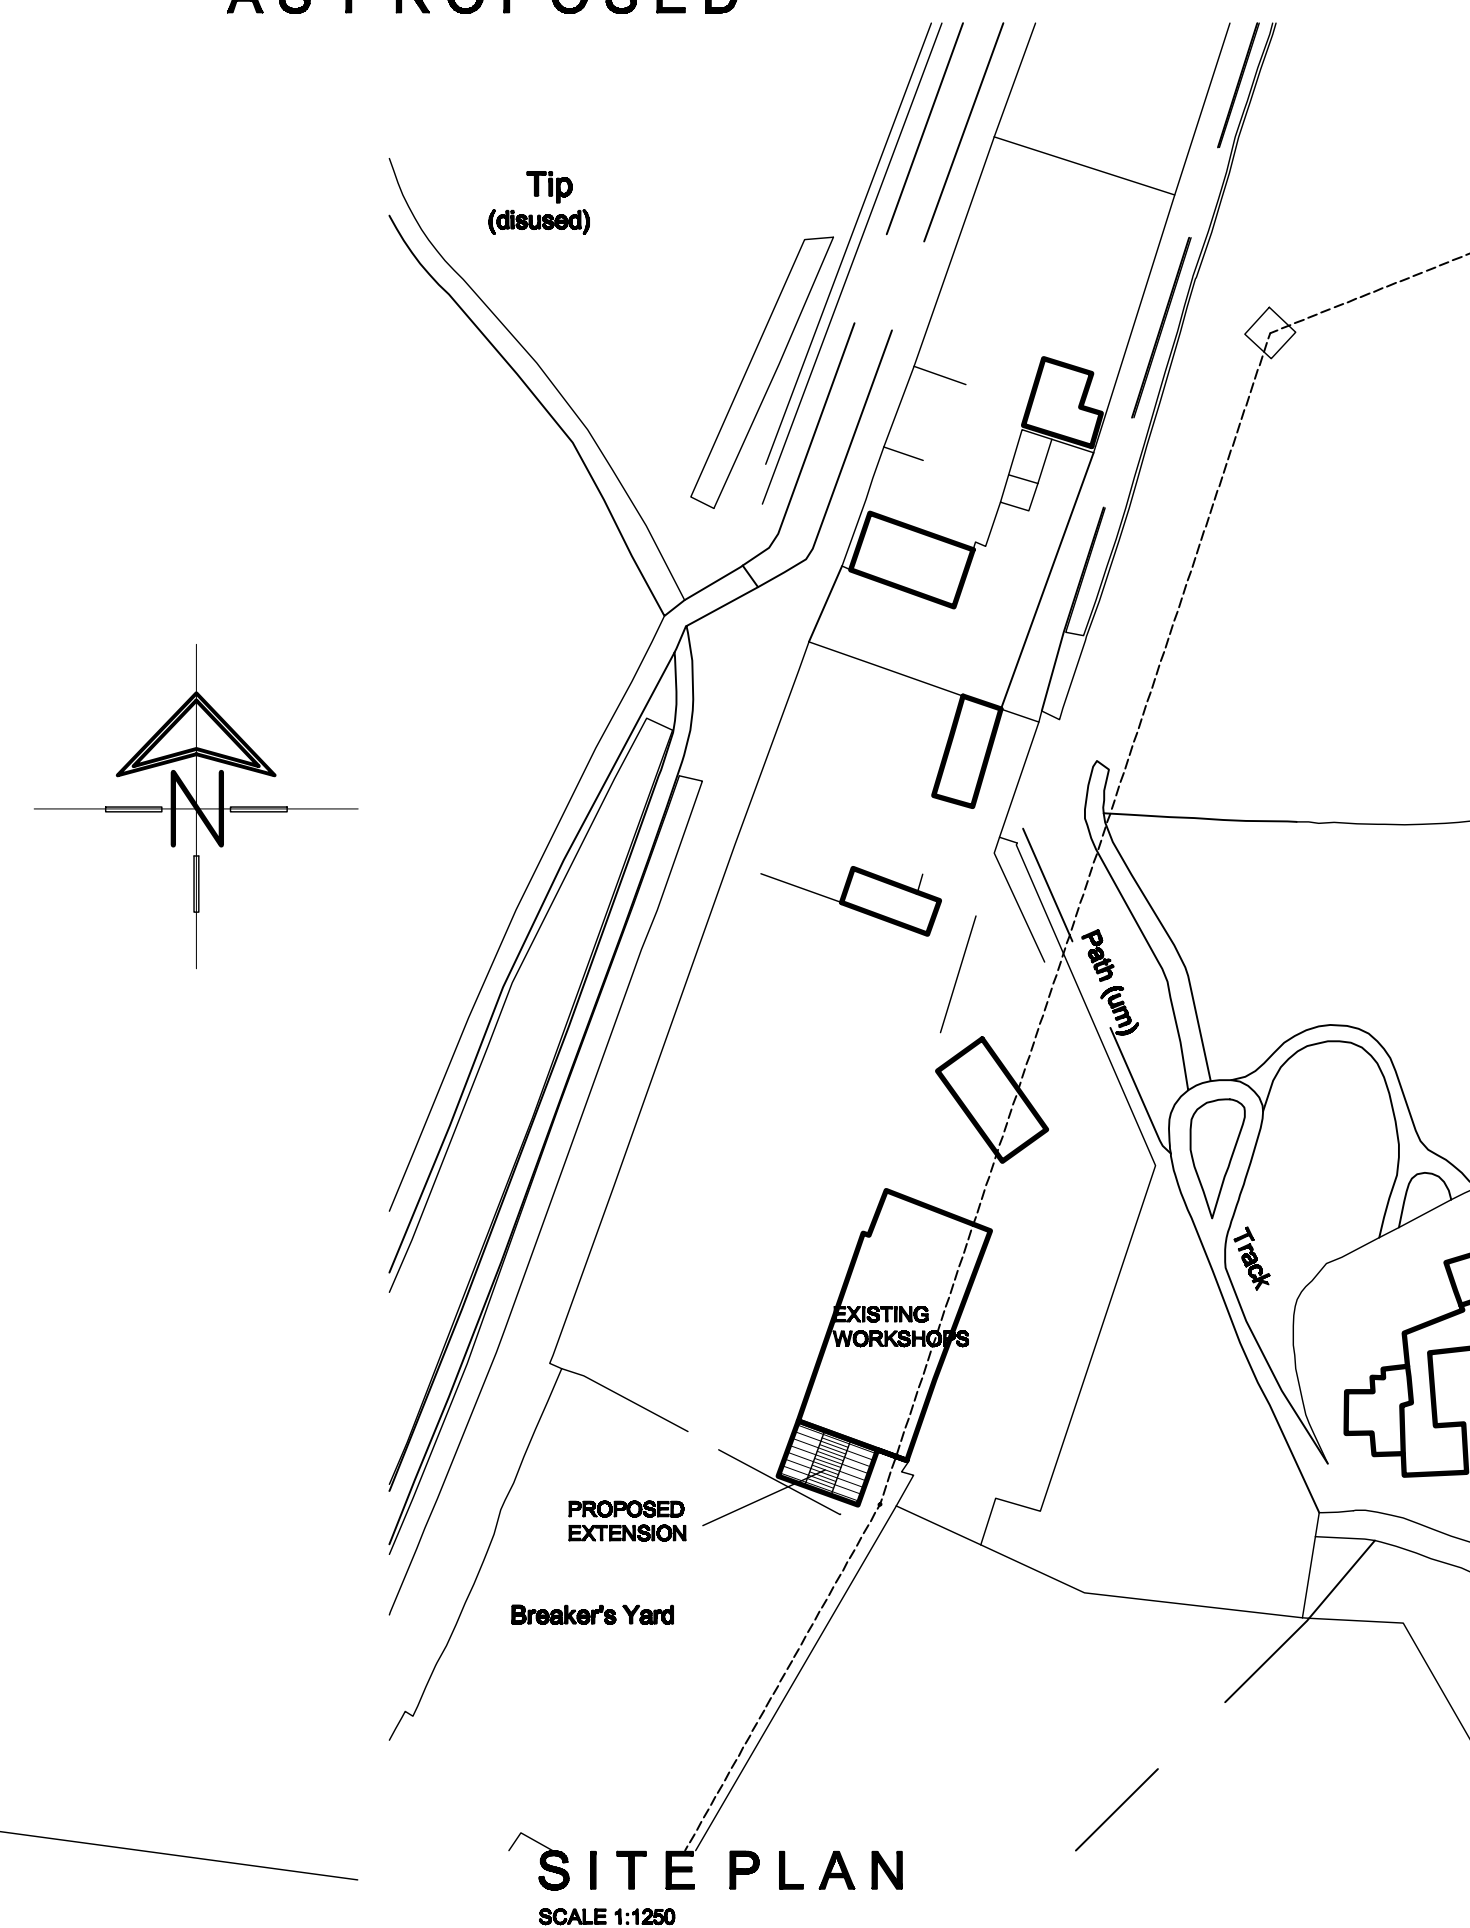

White Agus Partnership			PROVIDENCE VILLA, 42 SACKVILLE STREET, BARNLEY, S70 2DB			Phone: 01226 206482 Fax: 01226 283030 Email: info@whiteaguspартnership.co.uk Web: www.whiteaguspартnership.co.uk		
Project.			Client.			WARWICK WARD LTD BLACKER HILL SIDINGS BARNLEY S74 0RE		
WORKSHOP EXTENSION			Date.			Scale.		
Drawing Title.			JAN 2011			1:100 @ A1		
PLAN AND ELEVATIONS AS PROPOSED			Ref.			Dwg. No.		
			10-083			02		
Date	Suffix	Description	Date	Suffix	Description	Date	Suffix	Description