




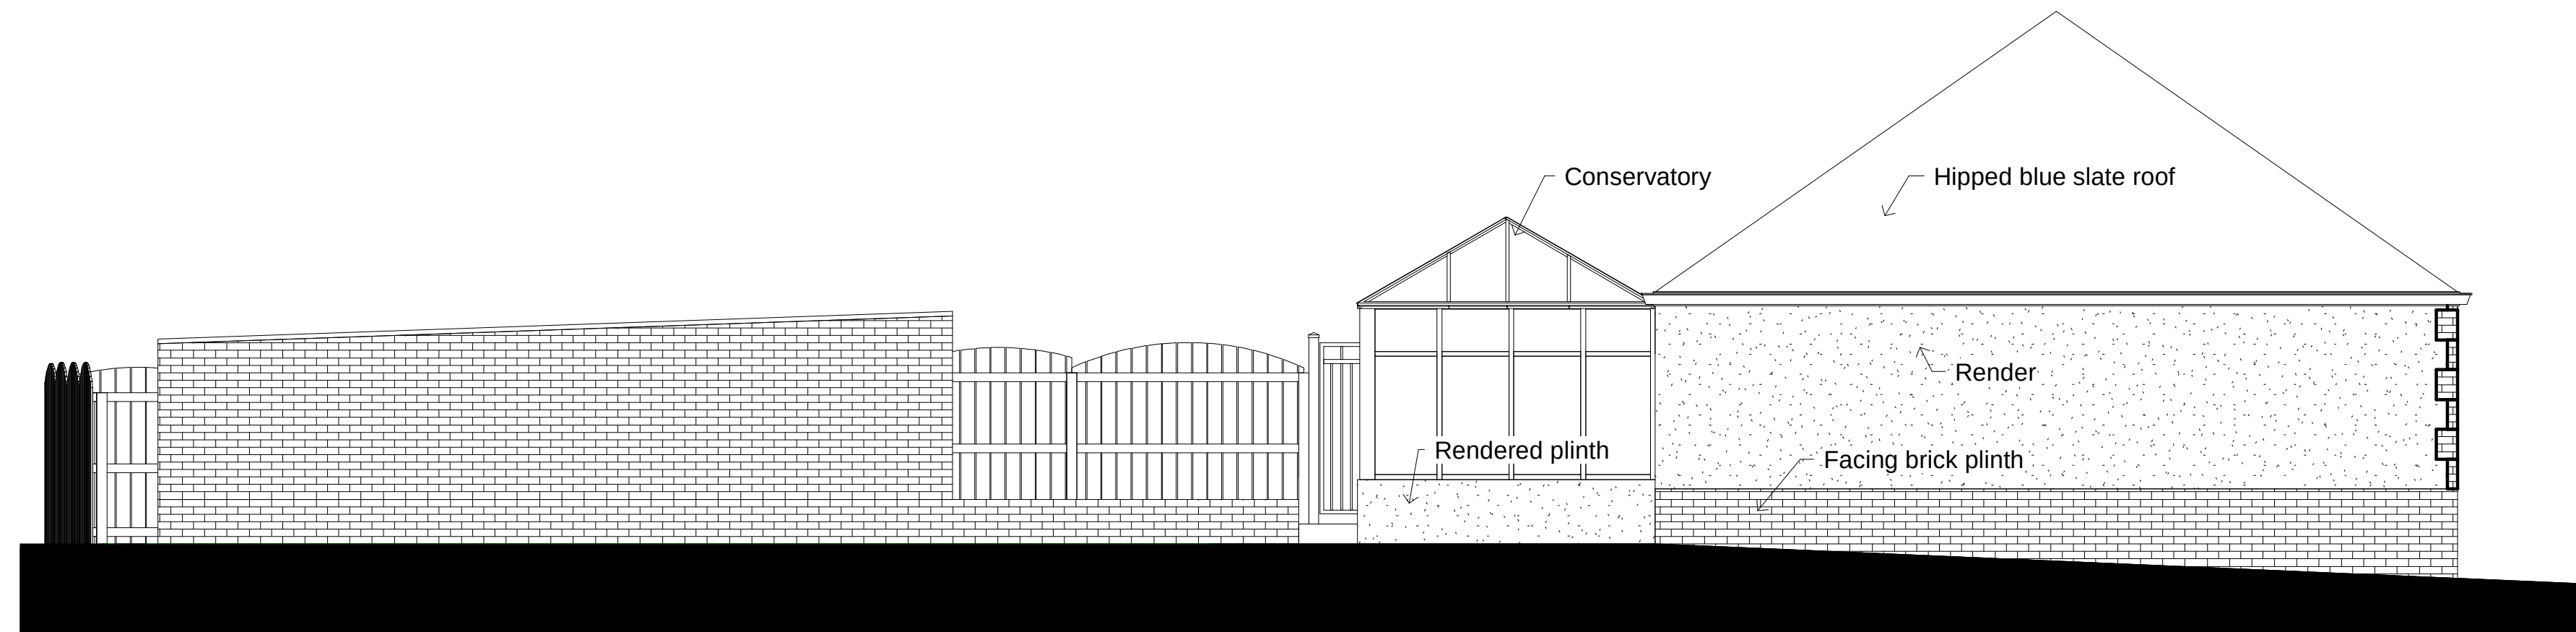

1 East
1 : 50

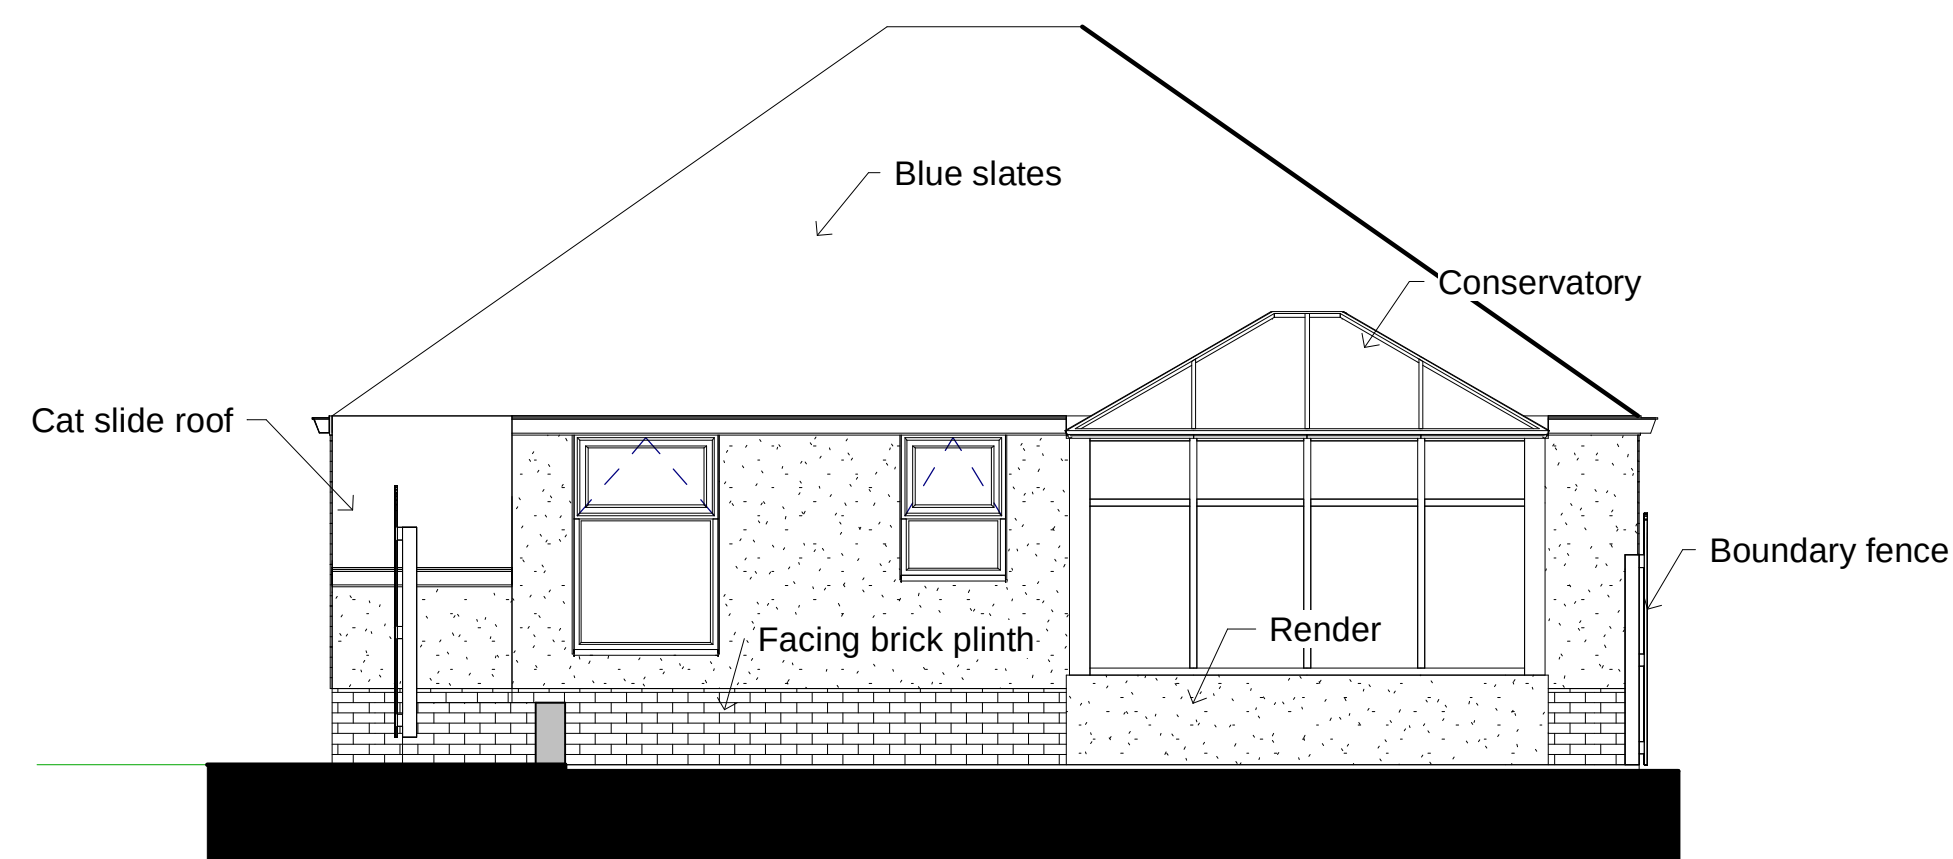

2 South
1 : 50

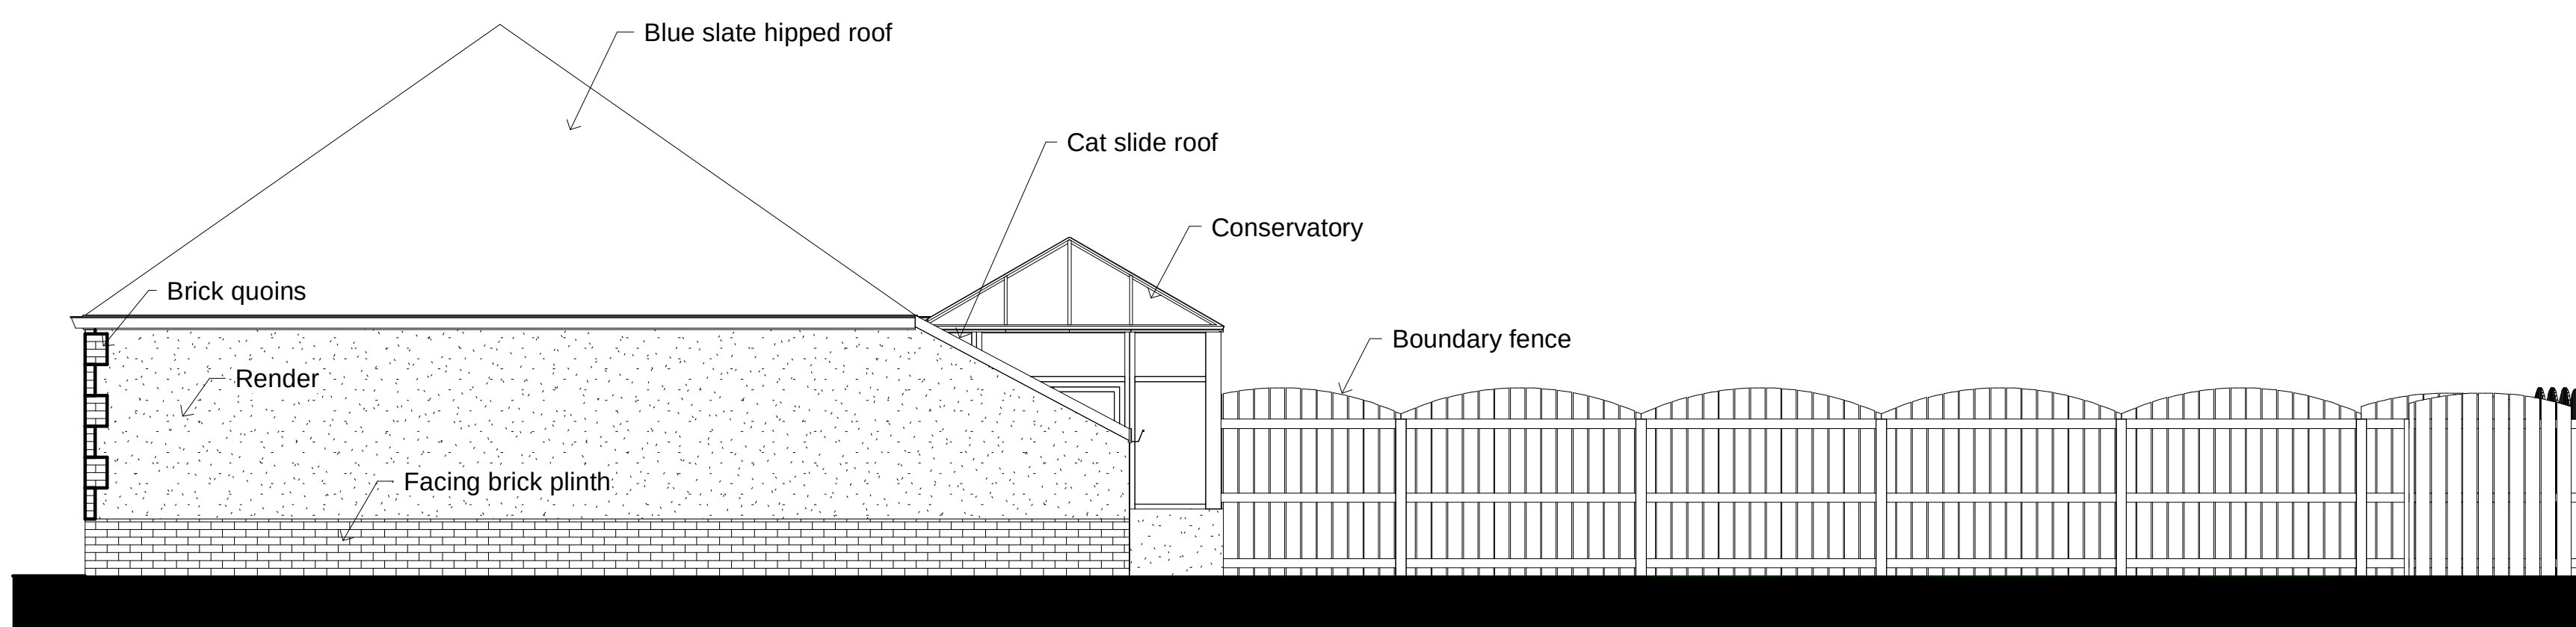

3 West
1 : 50

[illegible]

CODE	SUITABILITY DESCRIPTION
STATUS	PURPOSE OF ISSUE

PROJECT
Proposed extension
and alterations to rear

TITLE

Existing elevations

CLIENT **Stella Dobson and
Nicholas Freke**

DRAWN BY Author	CHECKED BY Checker	DATE 11/04/21
SCALE (@ A1) 1 : 50	PROJECT NUMBER Project Number	
DRAWING NUMBER A99		REV