



General Description:
1800mm high stained close boarded timber fence. Fence to be constructed in accordance with BS 1722-5:2006

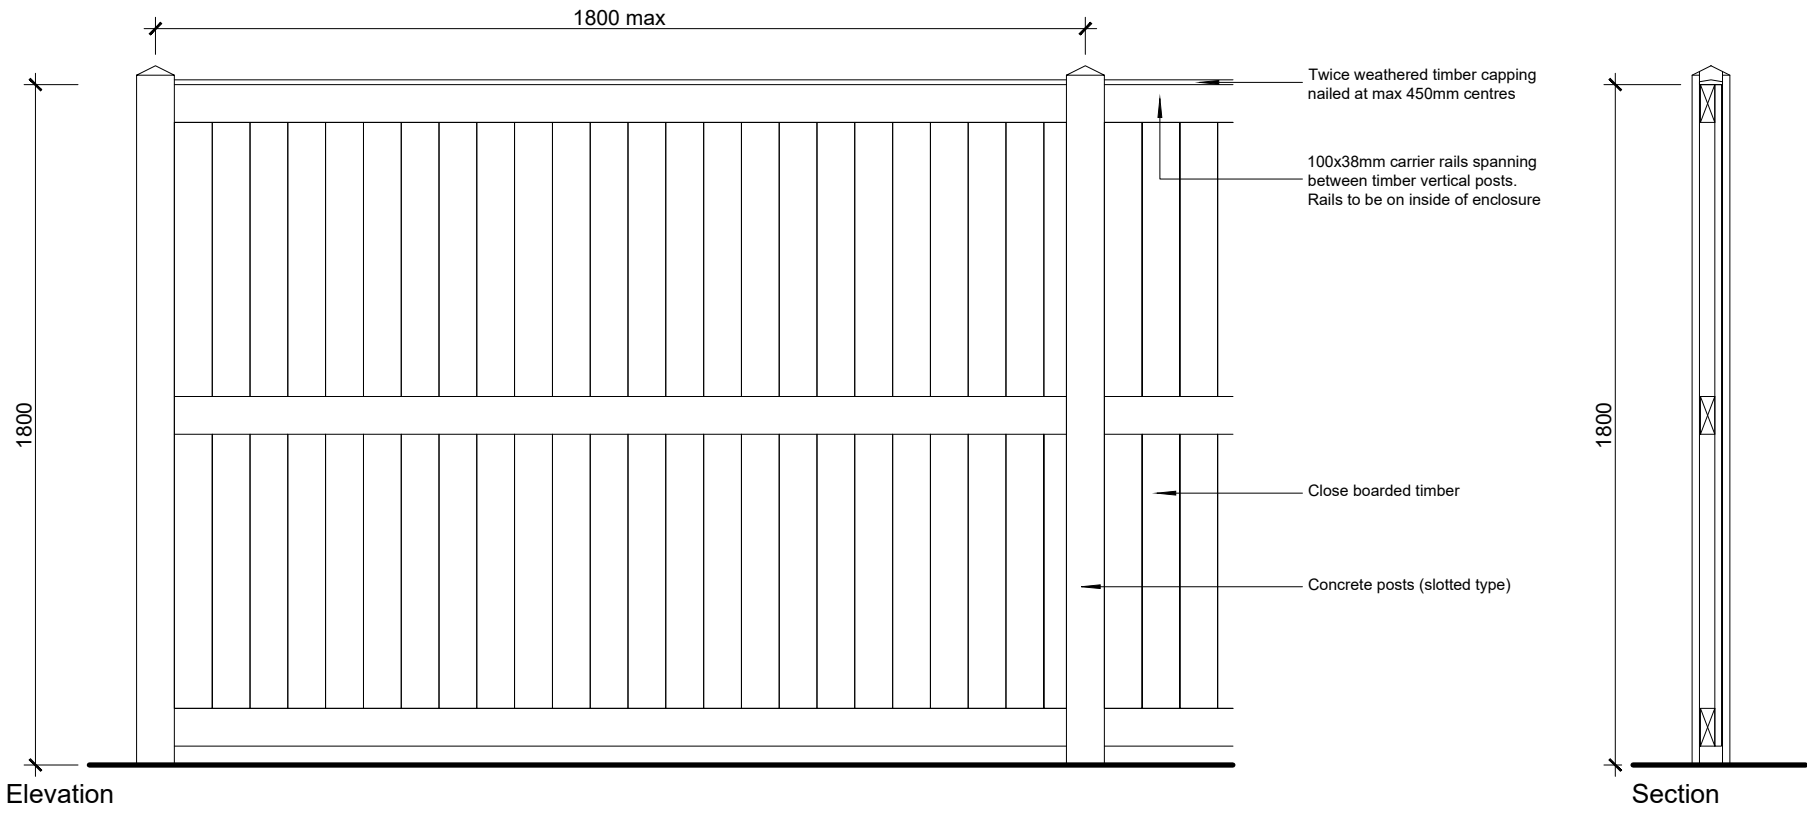


Typical 1800mm high Close boarded timber fence

General Description:
1500mm high stained close boarded timber fence with 300mm trellis. Fence to be constructed in accordance with BS 1722-5:2006

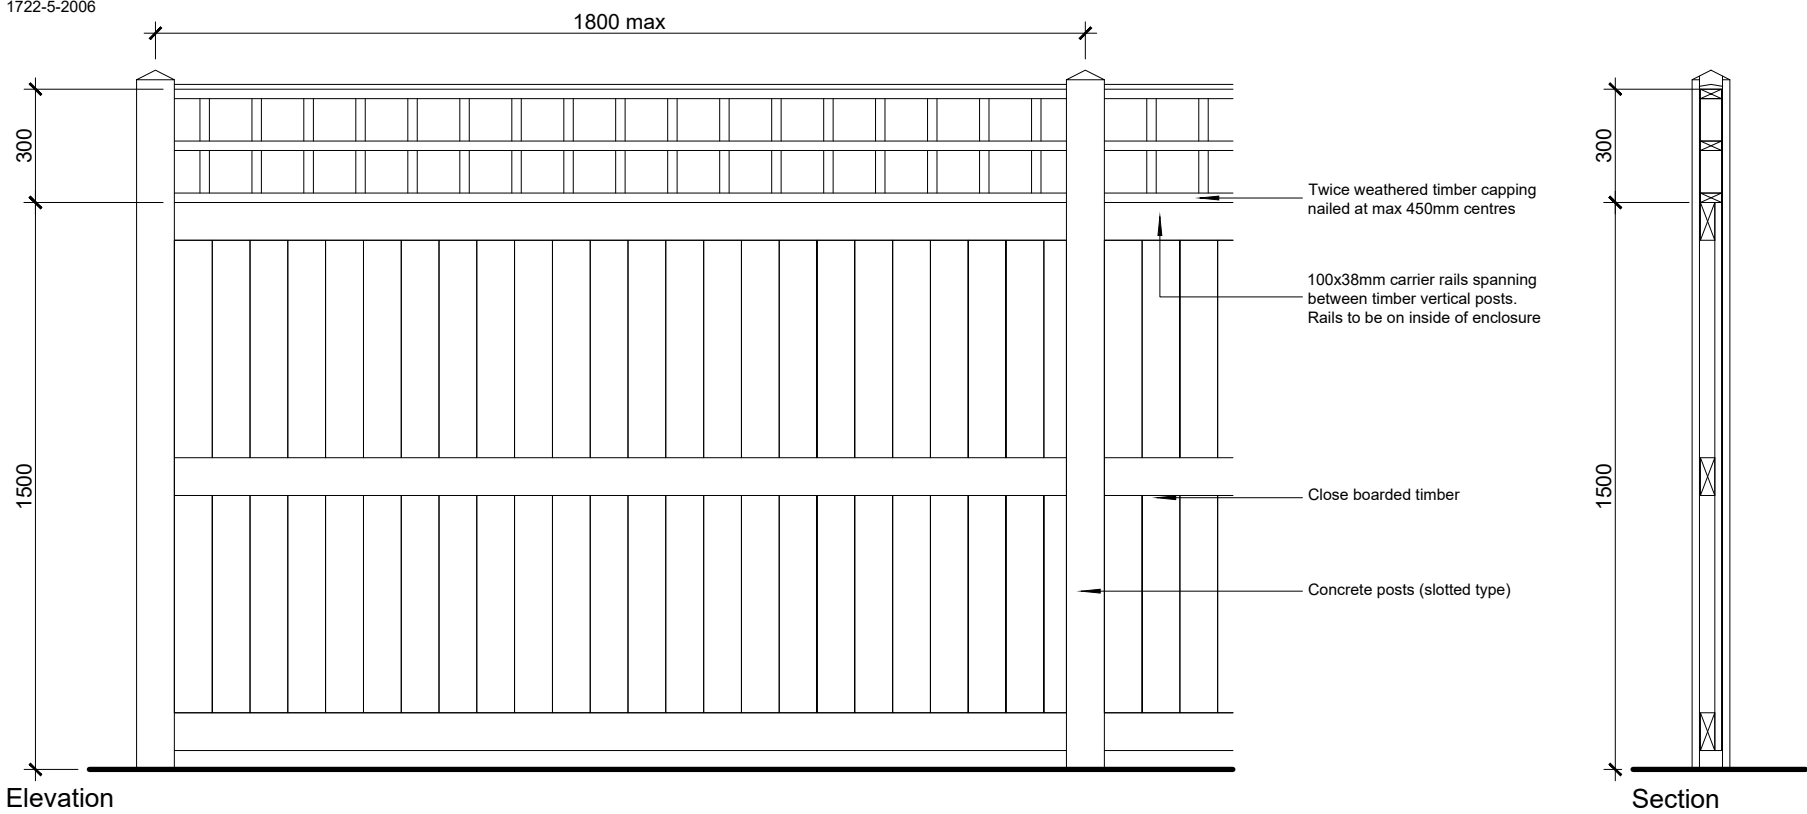


Typical 1500mm high Close boarded timber fence with 300mm trellis

General Description:
1500mm high stained close boarded timber fence. Fence to be constructed in accordance with BS 1722-5:2006

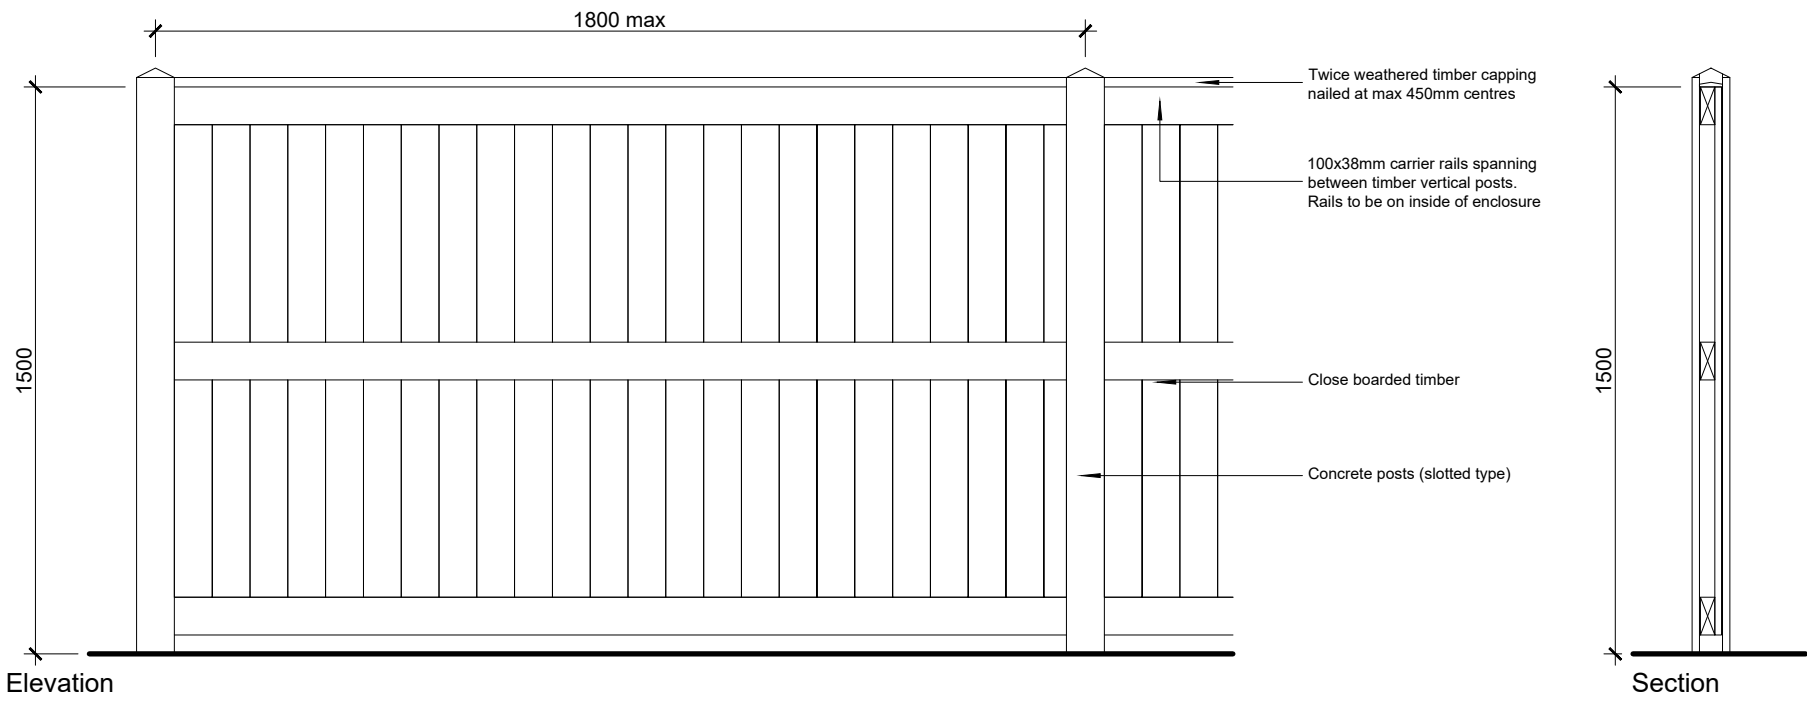

Typical 1500mm high Close boarded timber fence.

General Description:
1800mm high stained close boarded timber fence on retaining wall. Fence to be constructed in accordance with BS 1722-5:2006

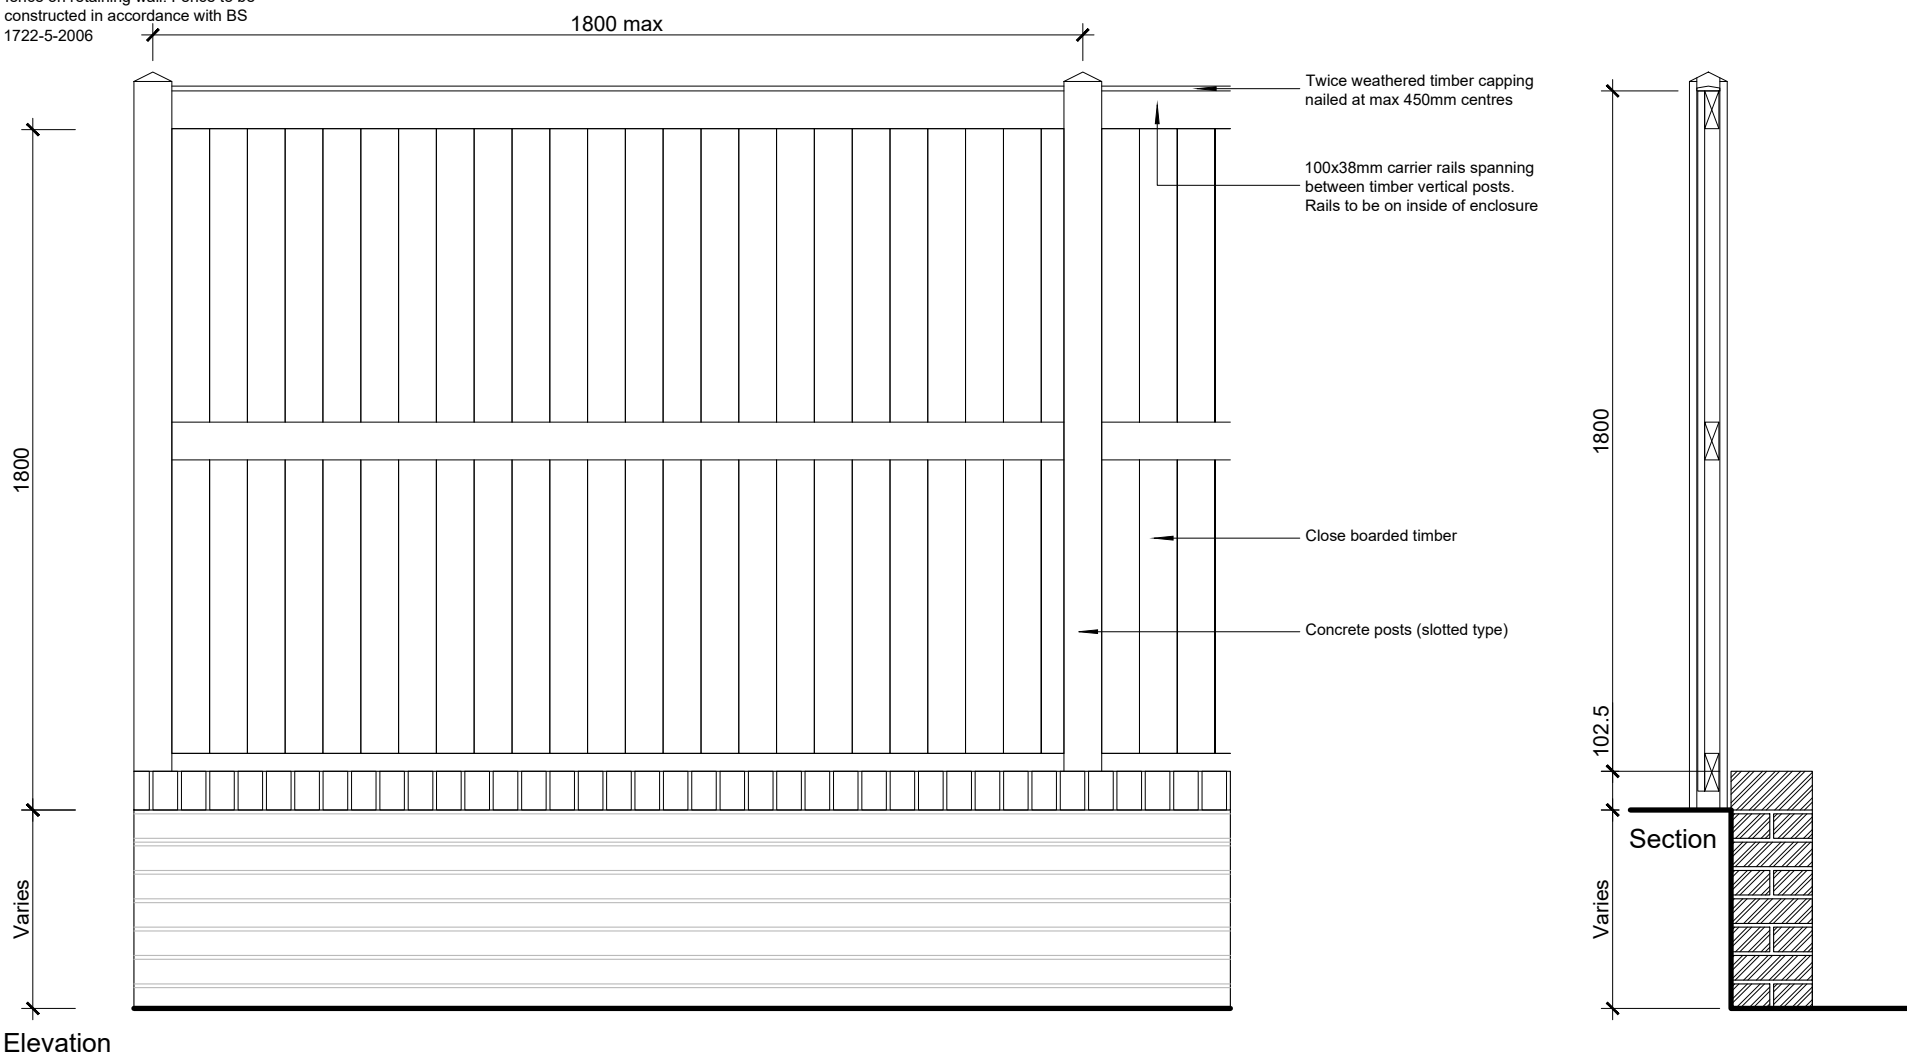

Typical 1800mm high Close boarded timber fence on retaining wall

General Boundary Notes

Timber Fences
Tanalised softwood close boarded timber fences, height varies. Timber fence to be constructed in accordance with BS 1722-5:2006.

Masonry Walls
Facing brickwork with brick on edge capping, see Site Layout or brick locations.

Retaining Walls
Generally all exposed retaining walls are to be faced in masonry to match the houses. Refer to boundary plan for location of railings & timber fences above walls.

All boundary / retaining wall positions are subject to structural engineers proposals.

Boundary details are indicative & representative of design intent only, subject to further detailed design, approval of the local highway authority and confirmation of levels. Position of retaining wall and steps may vary upon construction methods.

This drawing is to be read in conjunction with Site Layout drawing 2649.95.1000.

© Acanthus WSM Architects

The general contractor is responsible for the verification of all dimensions on site and the architect is to be informed of any discrepancy.

The status of information contained in a computer copy of this drawing shall be limited to that conveyed by the paper copy.

Revisions:



Drawing Status			
☒	preliminary	☐	planning
☐	information	☐	tender
☐	comment	☐	construction
☐	approval	☐	record/as built

Scale	1:20 @ a1
Date	Feb. 2019
Drawn/Checked	MCUDK
Dwg.No	2649.95.1020



Boundary
Details
Bonfield Close
Wombwell
Strategic Team Group