
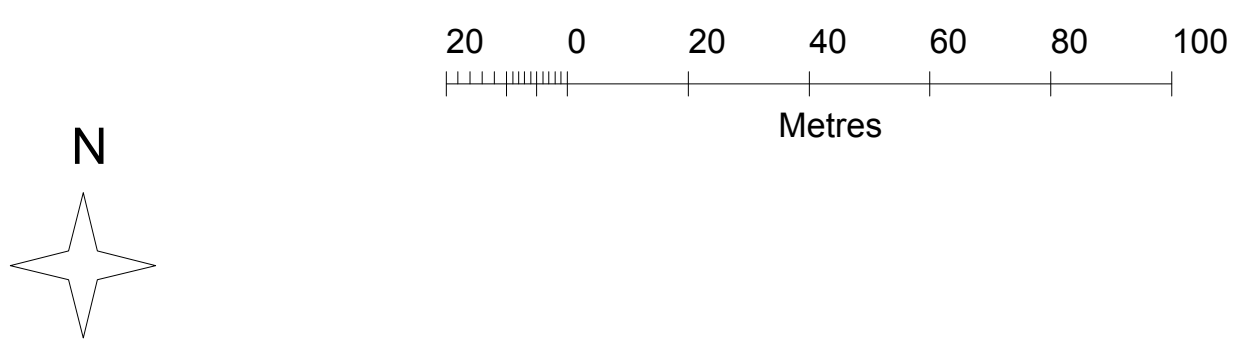


OS Site Location Plan for 3 The Glass Works Barnsley

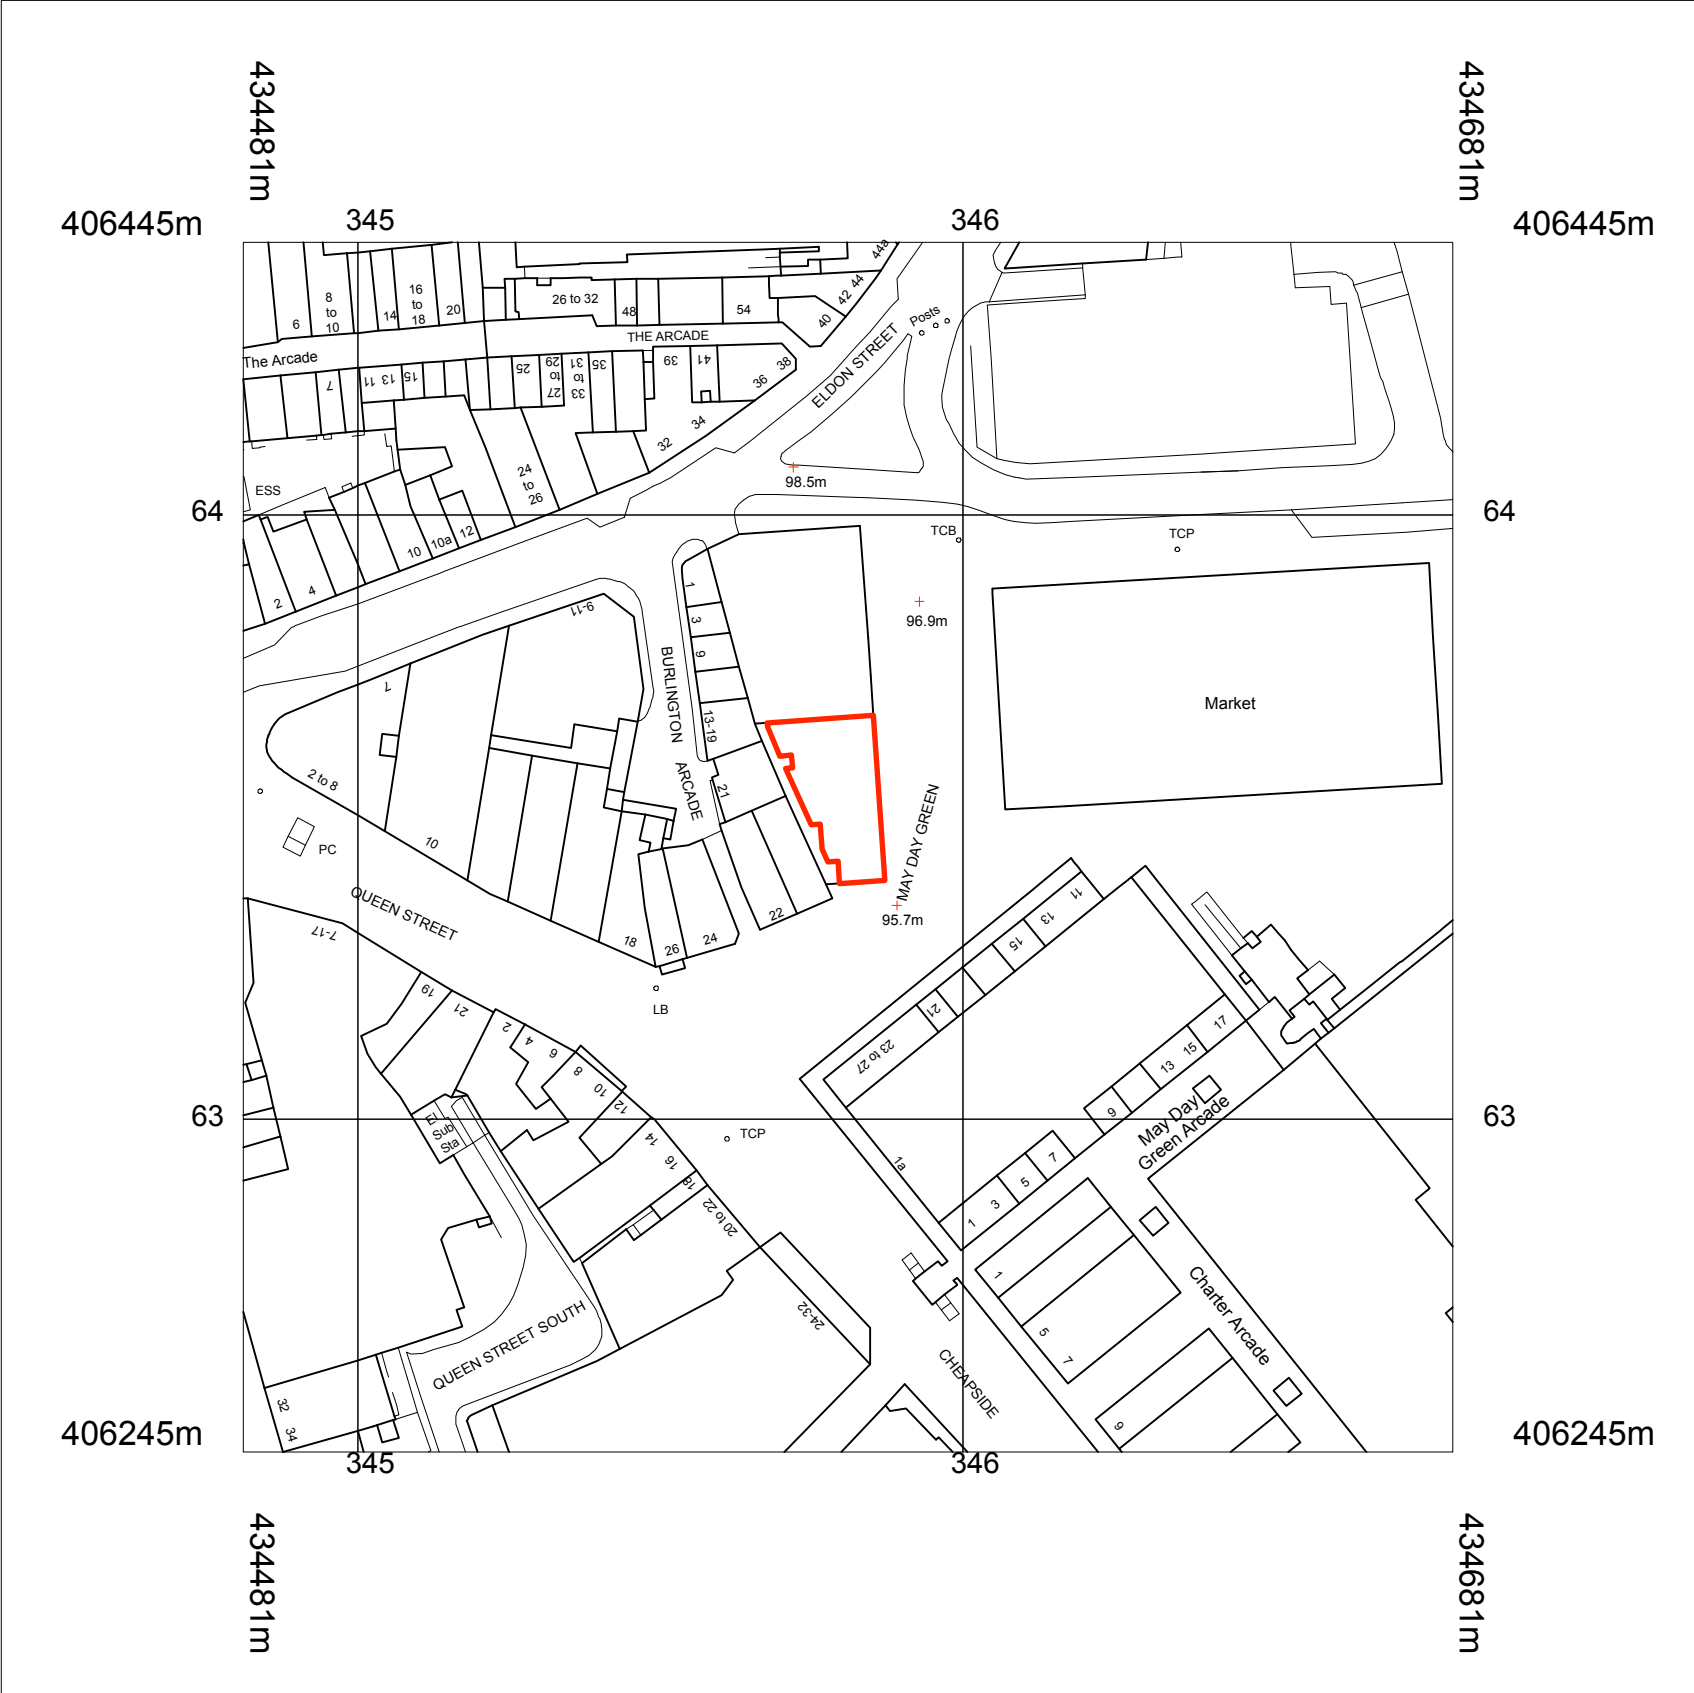

© Crown copyright and database rights 2019 OS 100035409
Reproduction in whole or in part is prohibited
without the permission of Ordnance Survey.