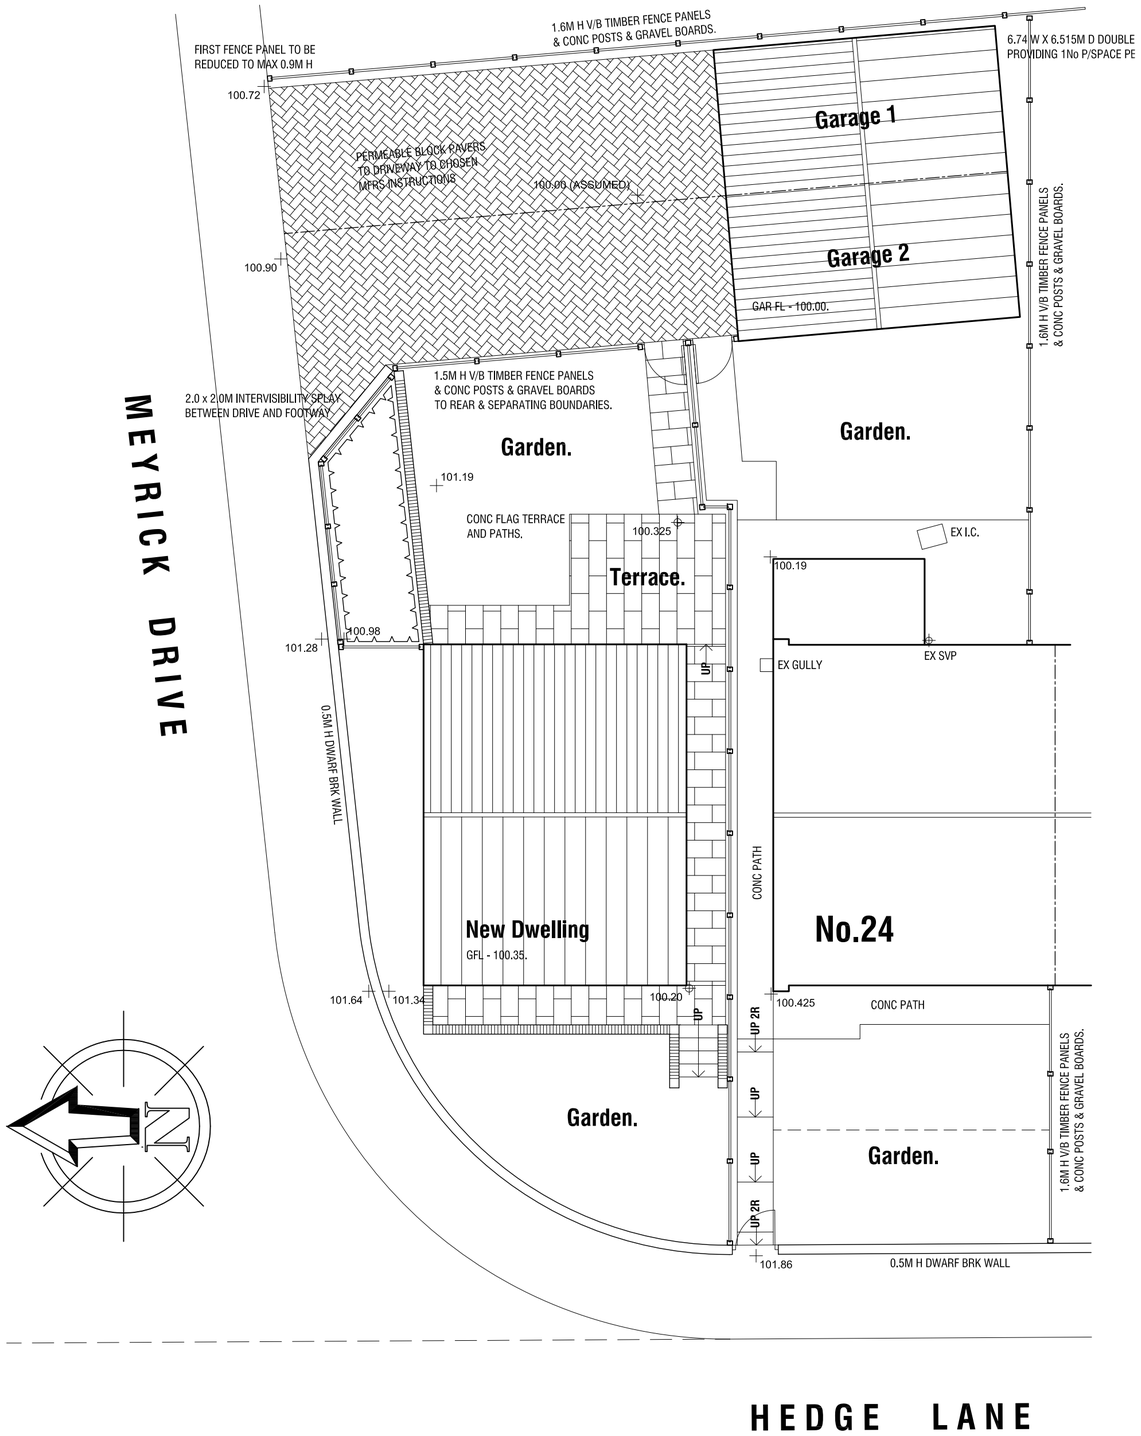

Revision	Date.	Description.
-	--/--/----	-

PROPOSED NEW DWELLING,
24 HEDGE LANE, DARTON,
BARNSLEY, S75 5PJ.

OUTLINE PROPOSALS

SITE PLAN

Mr & Mrs Jones.

Building Design Services

JE Architectural Ltd
23 Windmill Road, Wombwell,
Barnsley, S73 8PW.
Tel: 01226 754507
Email: jealtd@btconnect.com

This drawing and the copyright is the Architectural Company's property and maybe used or reproduced only by agreement. All Dimensions in Millimetres Unless specified otherwise and subject to verification on site.

Scale: 1:100 @ A2	Date: JUNE 2021
Ref: 202044	Drwg No: 02

0 cm 2 cm 4 cm 6 cm