


Timothy Wood Avenue
Grass Verge (Highway)
Vehicular Crossing
Grass Verge (Highway)
Dropped Kerb
Back edge of Footway
99.470
99.172
99.104
100.049
Tarmaced Driveway
99.112
99.048
99.659
100.054
Tarmaced Patio
Existing Double Garage
Grassed Area
100.00 TBM OFLJ
Grassed Area
Drawing- Existing Site layout
Adress- No 17 Timothy Wood Avenue
Birdwell
Barnsley S70 5RX
Drawing No- Birdwell/101/01
Scale- 1/200
Date- 07/04/2009




Drawing-	Proposed Site layout
Adress-	No 17 Timothy Wood Avenue Birdwell Barnsley S70 5RX
Drawing No-	Birdwell/101/02
Scale- 1/200	Date- 07/04/2009

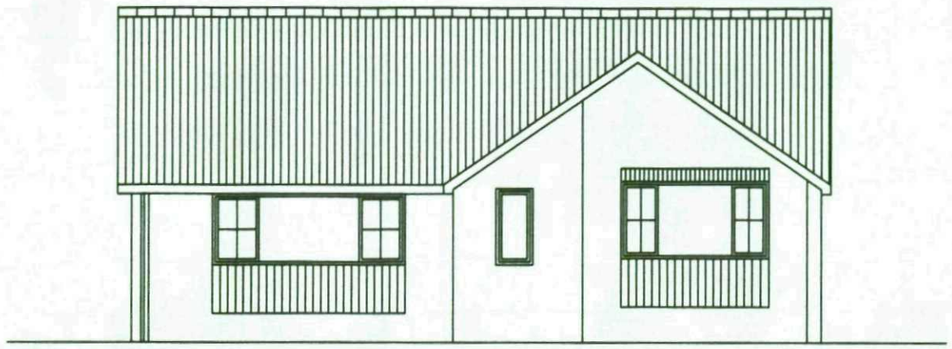

EXISTING FRONT ELEVATION

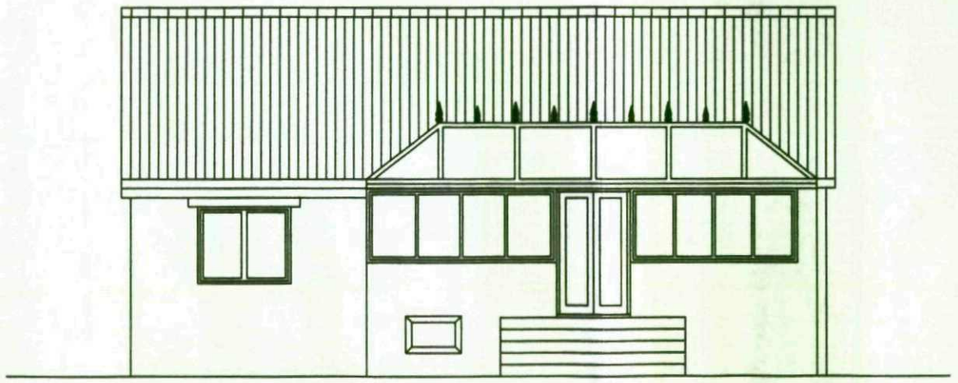


EXISTING REAR ELEVATION

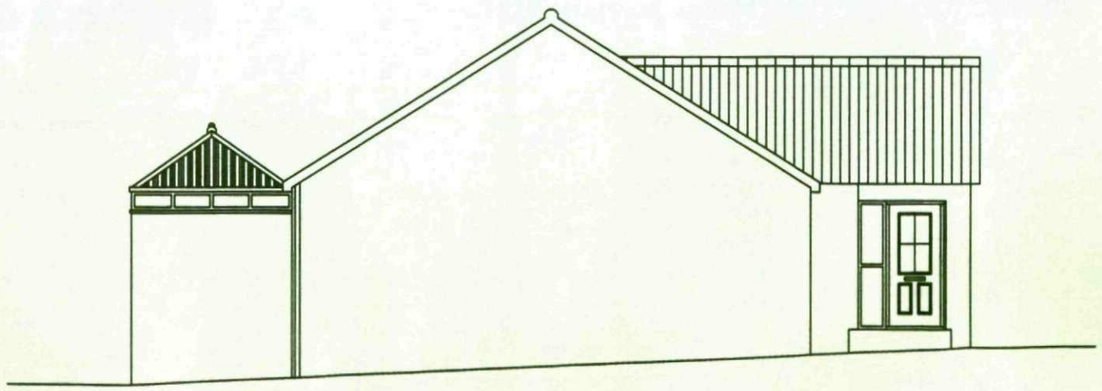


EXISTING SIDE ELEVATION


Drawing-	Existing Elevations		
Adress-	No 17 Timothy Wood Avenue Birdwell Barnsley S70 5RX		
Drawing No-	Birdwell/101/03		
Scale-	1/100	Date-	07/04/2009

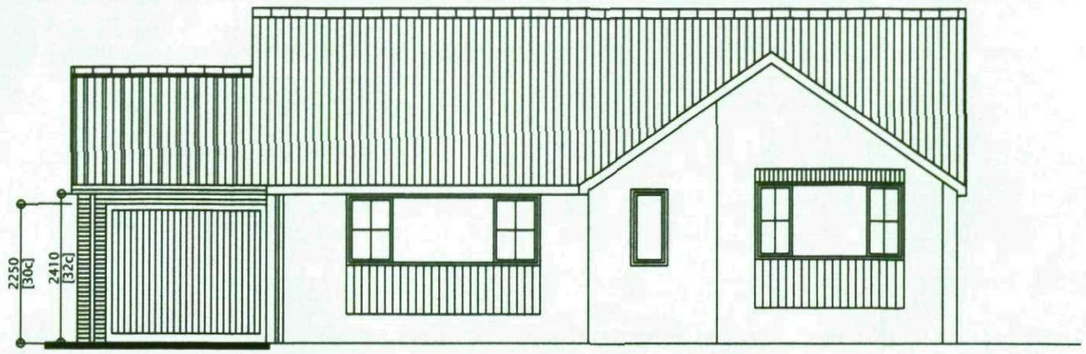

PROPOSED FRONT ELEVATION

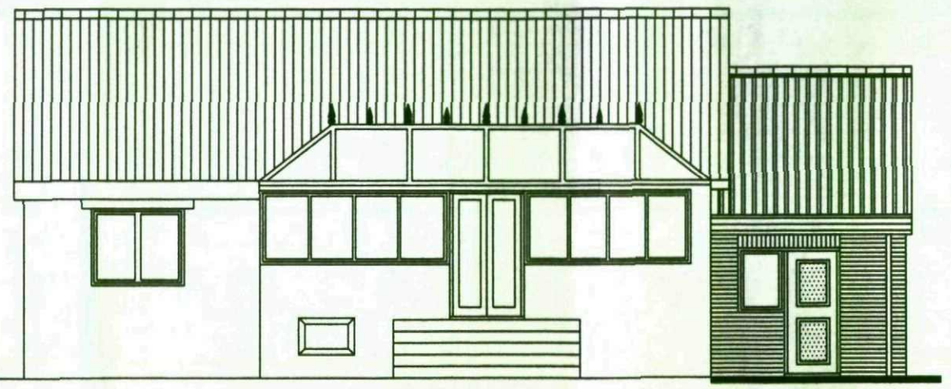


PROPOSED REAR ELEVATION

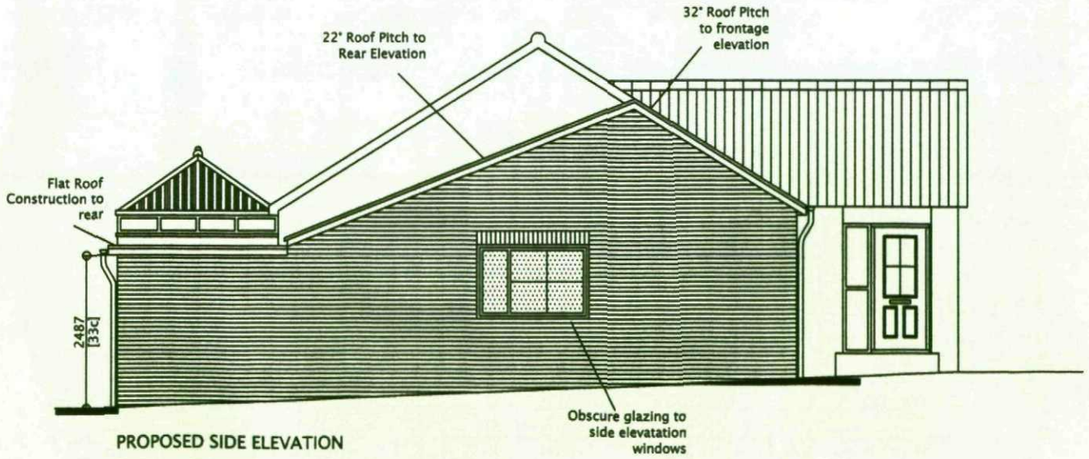

PROPOSED SIDE ELEVATION

Drawing-	Proposed Elevations Attached Garage		
Adress-	No 17 Timothy Wood Avenue Birdwell Barnsley S70 5RX		
Drawing No-	Birdwell/101/04		
Scale-	1/100	Date-	07/04/2009

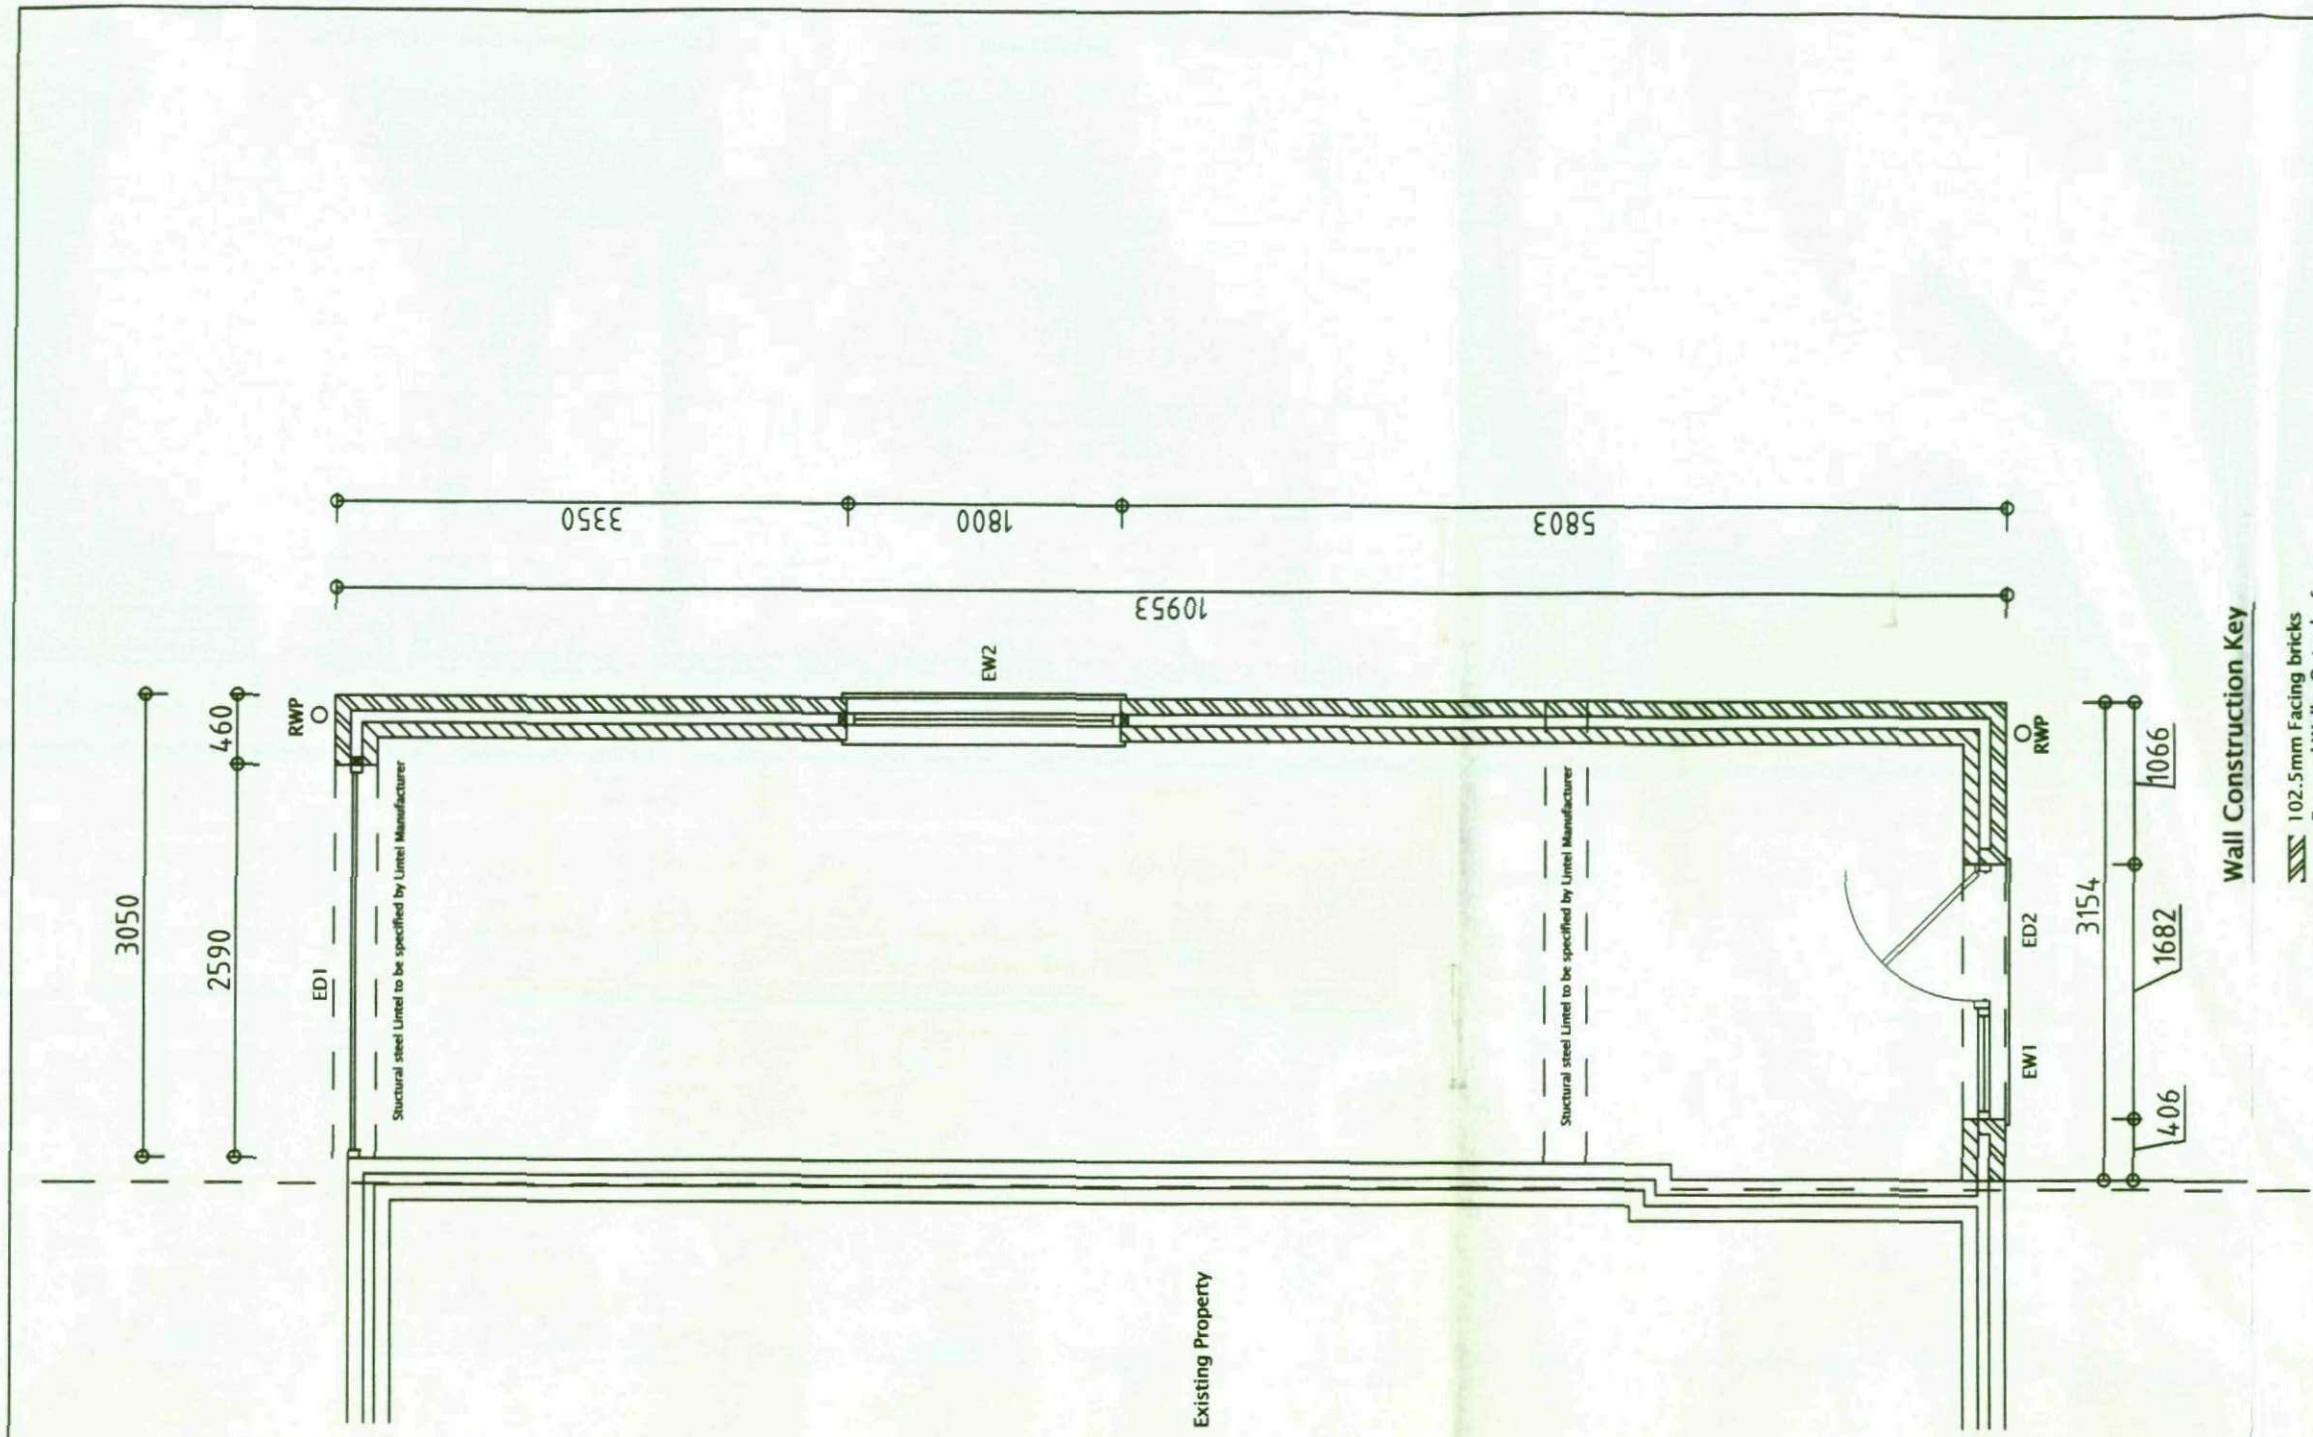

Wall Construction Key

102.5mm Facing bricks
External Wall – Outer leaf

STRUCTURAL ENGINEERS TO CONFIRM BLOCKWORK LOADINGS

NOTE

ALL STRUCTURAL STEEL TO BE CONFIRMED BY MANUFACTURER

DOOR/WINDOW SCHEDULE

Ref	Location	Width	Length	Structural Opening	Fire Protection
ED1	Garage	TO SUIT OPENING		2590 x 2250	N.A
ED2	Garage	TO SUIT OPENING		950 x 2100	N.A
EW1	Garage	TO SUIT OPENING		750 x 1050	N.A
EW2	Garage	TO SUIT OPENING		1800 x 1200	N.A

Drawing-	Proposed Floor Plan Attached Garage
Adress-	No 17 Timothy Wood Avenue Birdwell Barnsley S70 5RX
Drawing No-	Birdwell/101/05
Scale- 1/50	Date- 07/04/2009