

Datum	Sheet 1 of 1	Survey Job No. S10481 Scale 1/200
GRID– Related to Ordnance Survey using One Point Localisation on Station S2. Orientation at OS Grid North.	Surveyed by PF	Date of Survey January 2023
	Drawn by PF	S10481
LEVEL– Related to Ordnance Survey by connection to the OS Active Network by G.P.S	Checked by PBT	

Site Survey

'Bank View'
Green Moor Road
SHEFFIELD - S35 7DQ

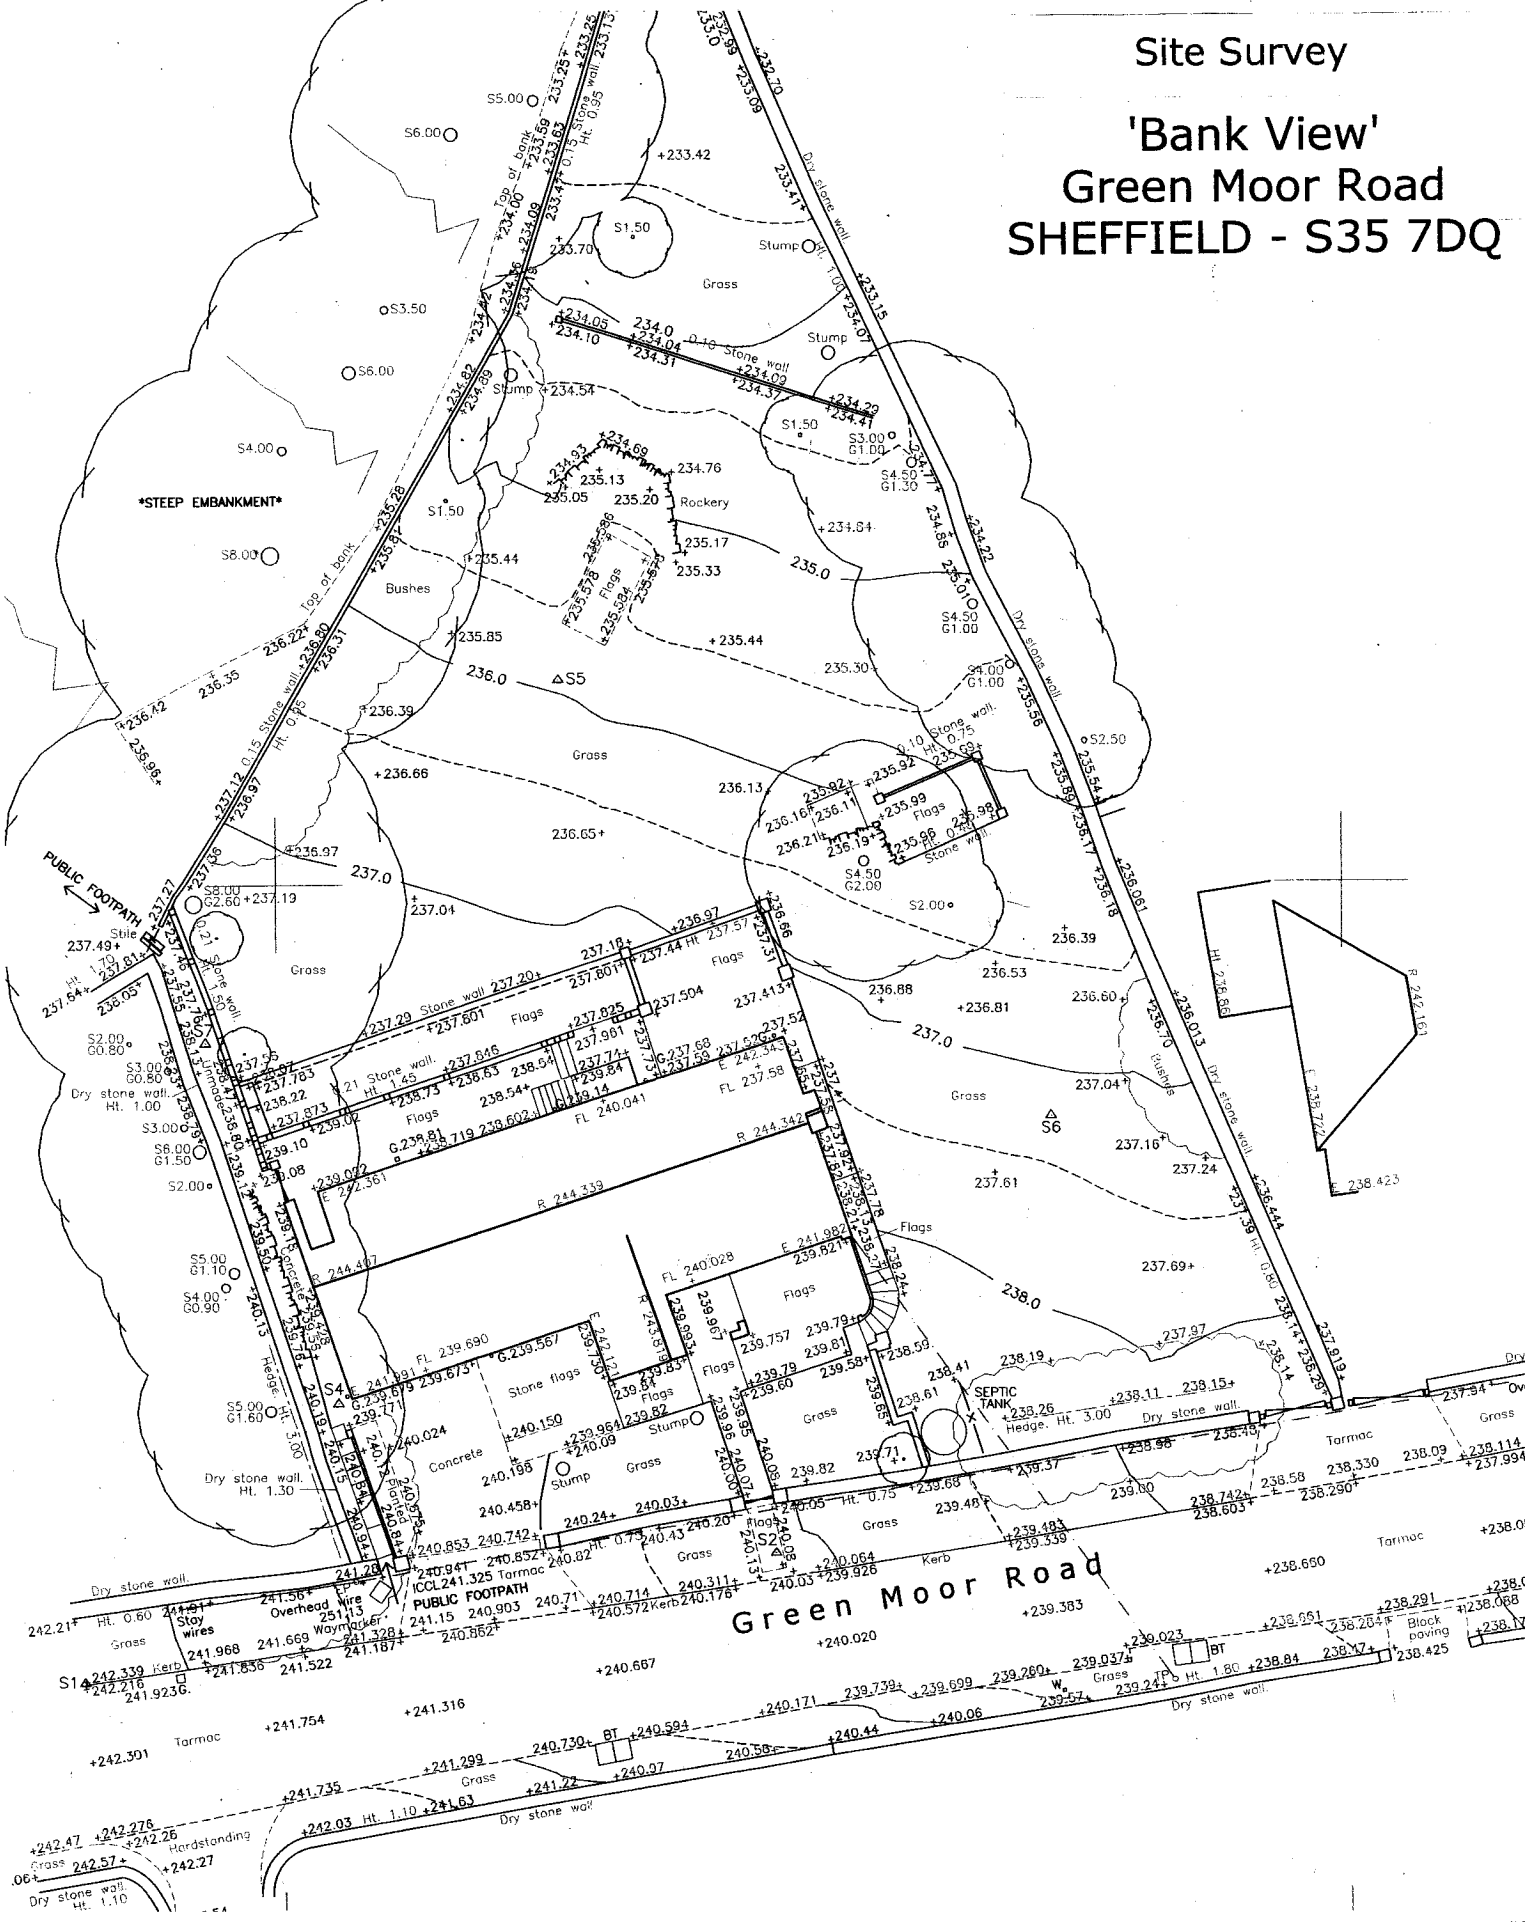

Sheet 1 of 1	Survey Job No. S10481 Scale 1/500	
Surveyed by PF	Date of Survey January 2023	S10481
Drawn by PF		
Checked by PBT		

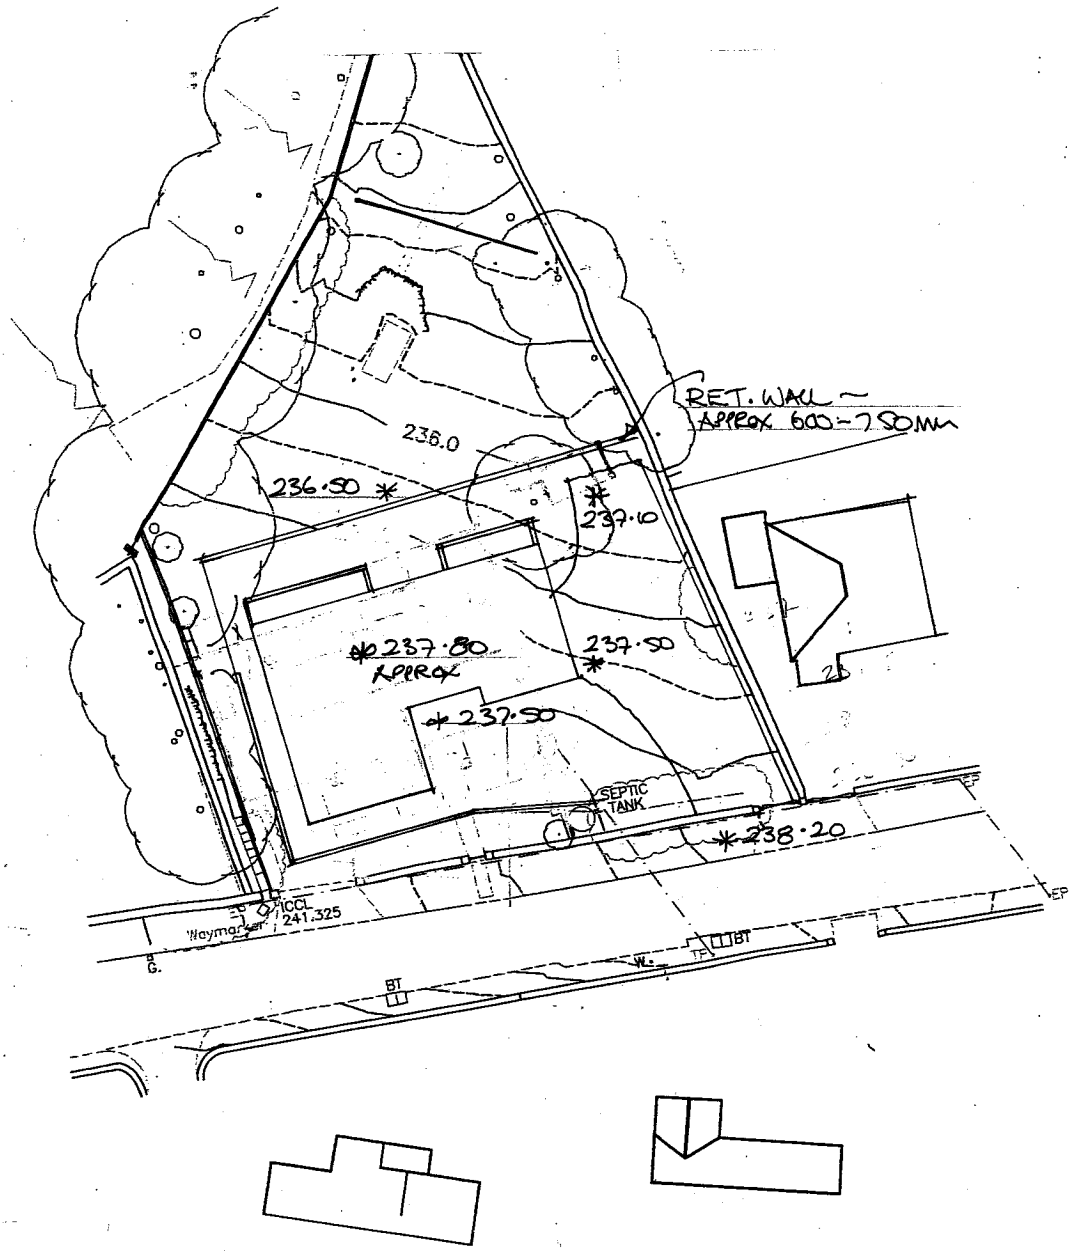

LEGEND

Manhole shown thus	MH	Rockery	+123.562	Floor Level	FL 10.907
Inspection Cover	IC	Spot Level		Height floor to ceiling	C 2.22
Gully	G	Kerb Line		Height floor to struct soffit	SS 2.87
Lamp Post	LP	Fence Line	Wood post & rail	Height floor to false ceiling	FC 2.22
Telegraph Post	TP			Height floor to sill	SO.67
Electricity Poles	EP	Hedge Line		Height sill to window head	W1.23
Road Traffic Signs	RS	Contours 1m interval	105.0	Height of Door	D1.98
Traffic Lights	TL	Contours 0.5m interval	33.0	Height floor to underside	US 3.61
Telecom Box	TB	Tree Spread		Ceiling Slopes Up	csu
British Telecom	BT	Girth	S5.00	Height floor to Arch	Ar2.99
Post Office Telephones	PO	Cover Level	G1.30	Height floor to Arch Spring	Sp2.67
Fire Hydrant	FH	Invert Level	CL 112.335	Vent	VP
Safety Valve	SV	Foul Drain	IL 111.733	Fall Pipe	FP
Stop tap Water	W	Surface Water		Sky Light	SL
Stopcock Gas	Gas			Water Closet	WC
Unknown Service	Ser	Survey Station	S3	Sink	S
				Boxed Column	B

Site Survey

'Bank View'
Green Moor Road
SHEFFIELD - S35 7DQ