
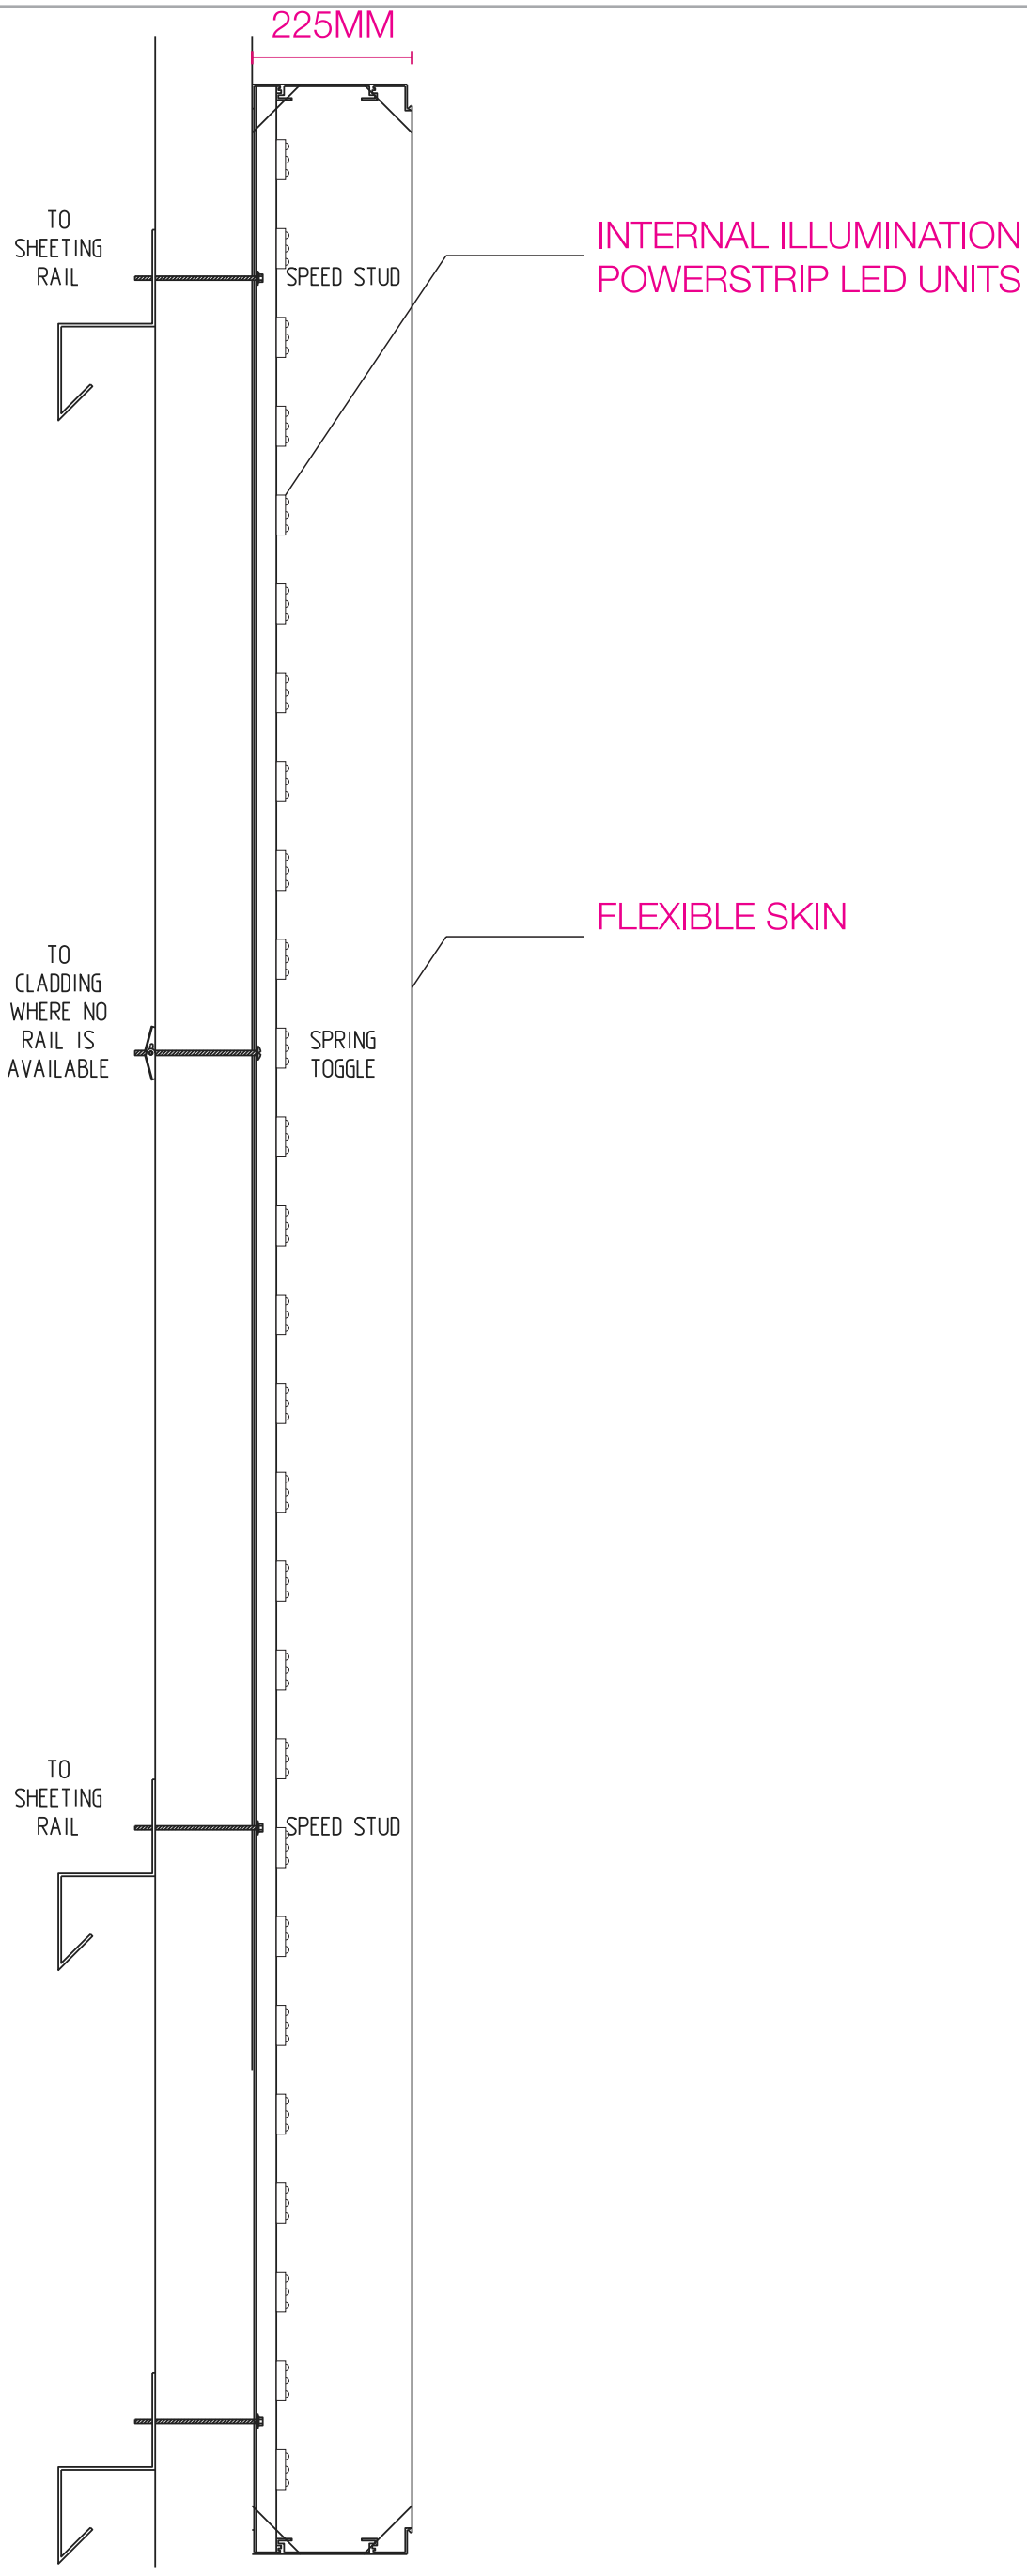


1 INTERNALLY ILLUMINATED FLEXFACE SIGN - SIDE PROFILE
1:10

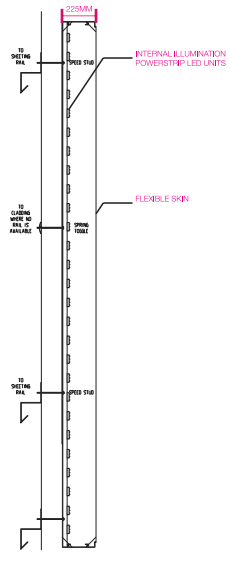

2 INTERNALLY ILLUMINATED FLEXFACE SIGN - SIDE PROFILE
1:50

GREENS 'the signmakers'
Brighton Street, Kingston upon Hull, East Yorkshire HU3 4UW
Tel: 01482 327371 Fax: 01482 228050
Email: info@greens-signmakers.co.uk

FILE EXT.	A-Z Projects\DSGi - PCW - CURRYS\DSGI - NEW CONVENTION\DSGI ARTWORK \2011_DIXONS RETAIL ARTWORK\GENERIC\SIDE FIXING PROFILES_FLEX_ALI PAN	DWG No.	SIDE FIXING PROFILES_FLEX_ALI PAN
		DATE	05-02-11
ADDRESS	GENERIC	REV. No.	REV_00
DRAWN BY	J.KING	SCALE	AS SPECIFIED