


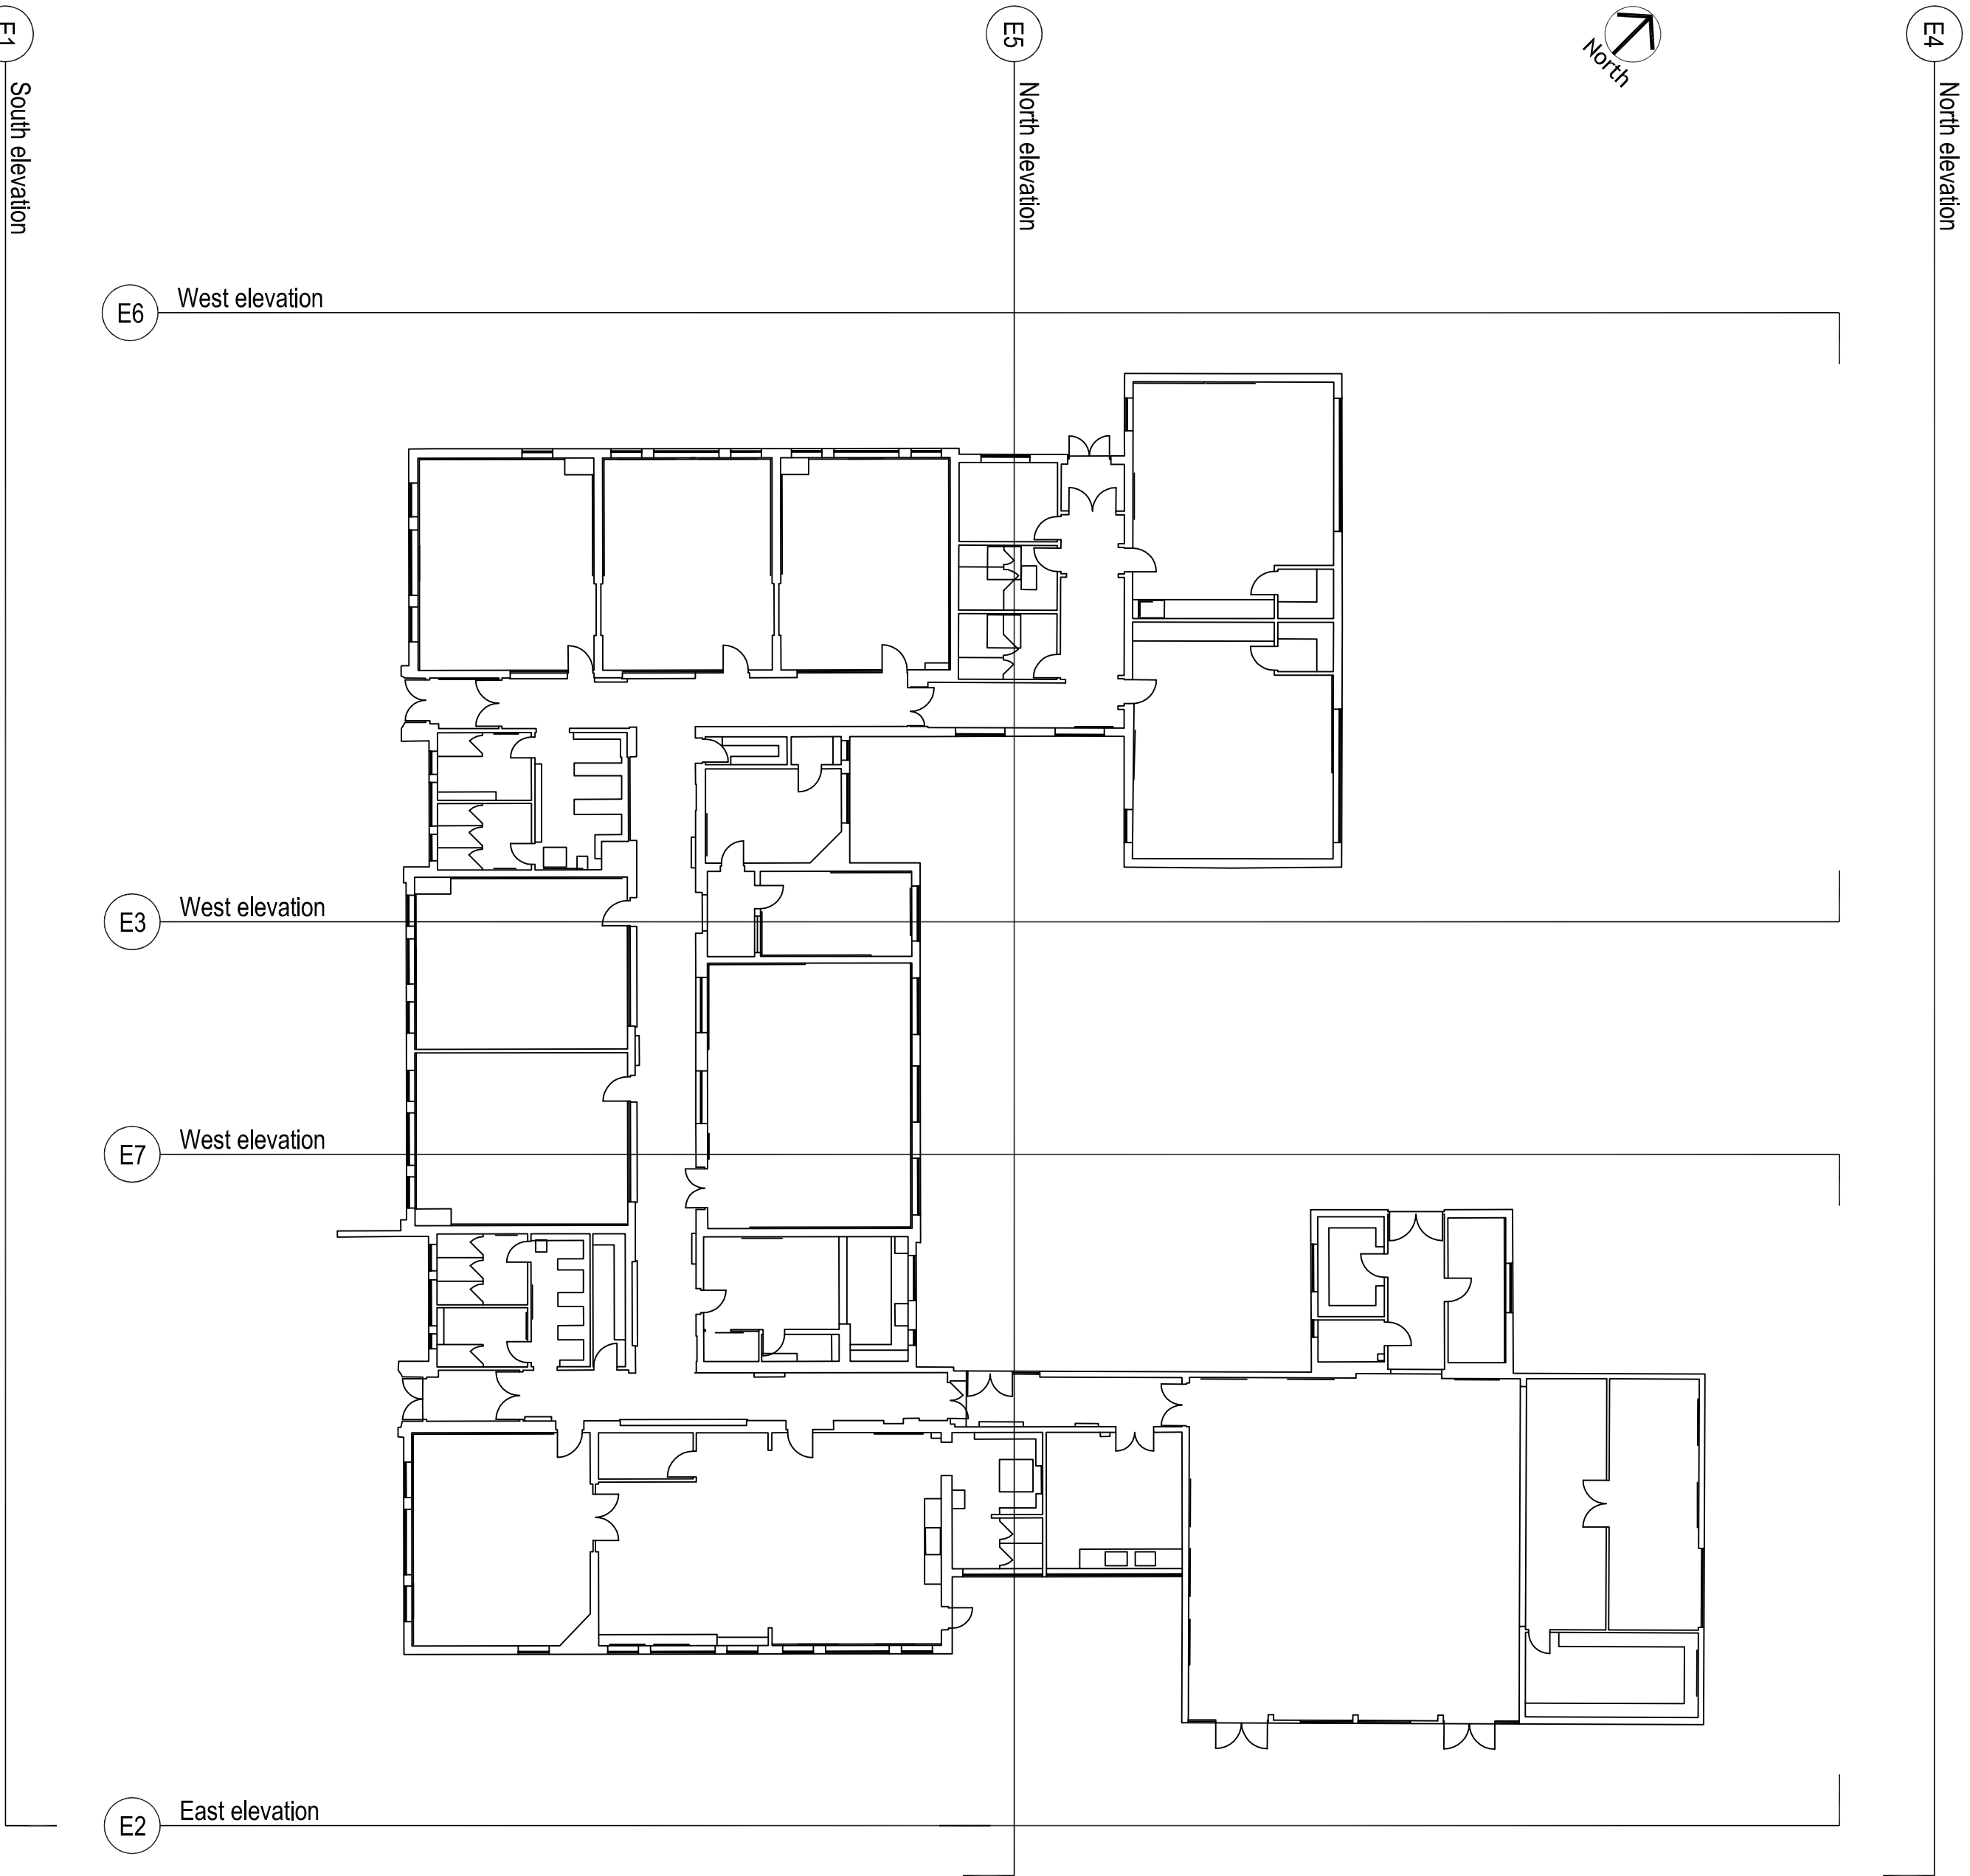


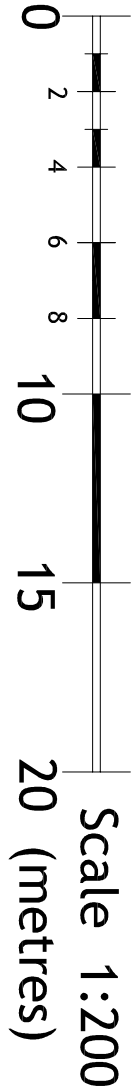


P Floor plan
1:200

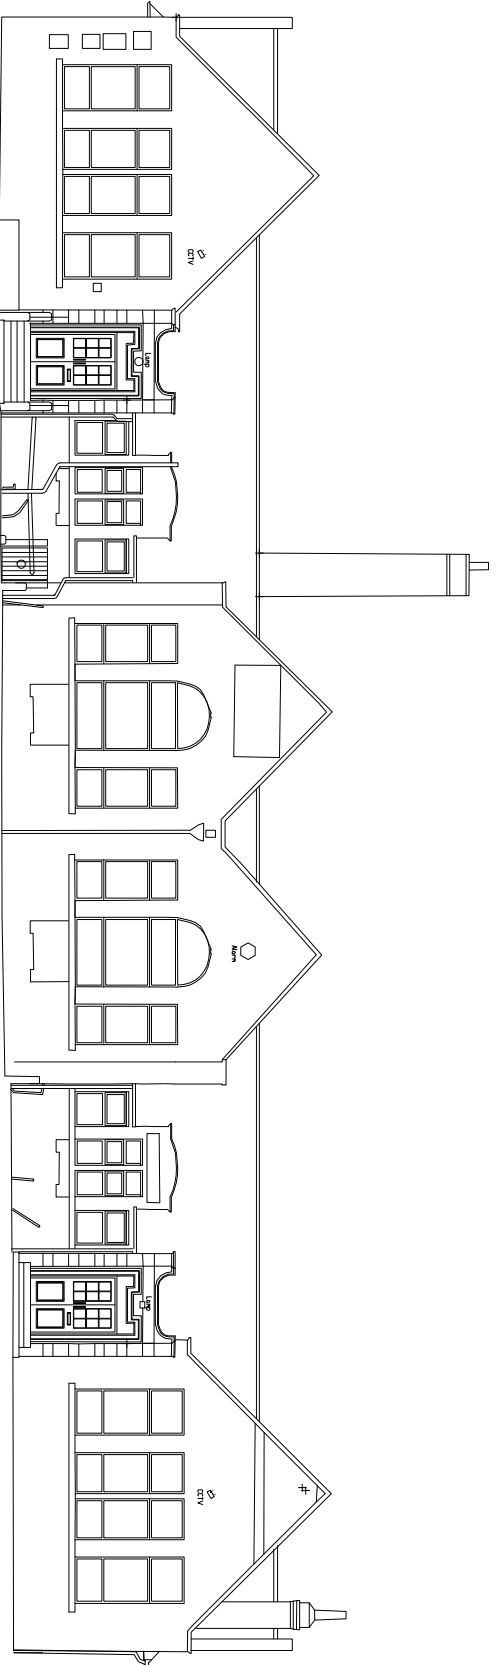


E1 South Elevation
1:200

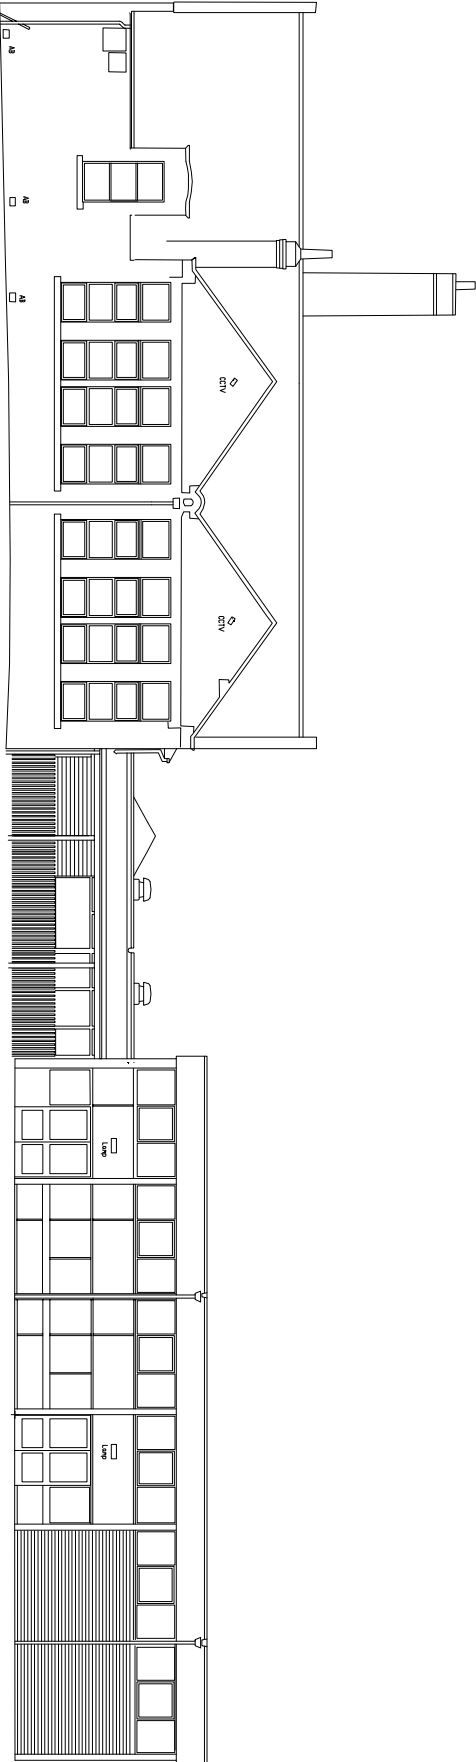


E2 East elevation
1:200

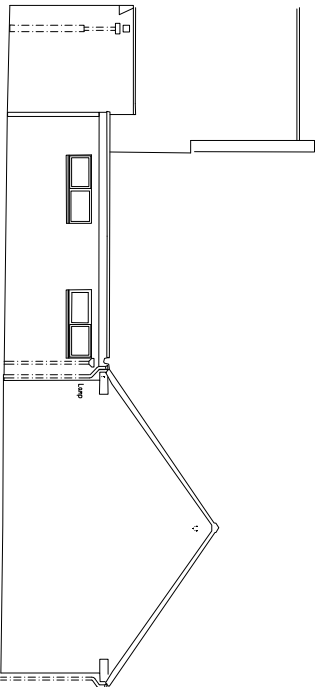


E3 East elevation
1:200

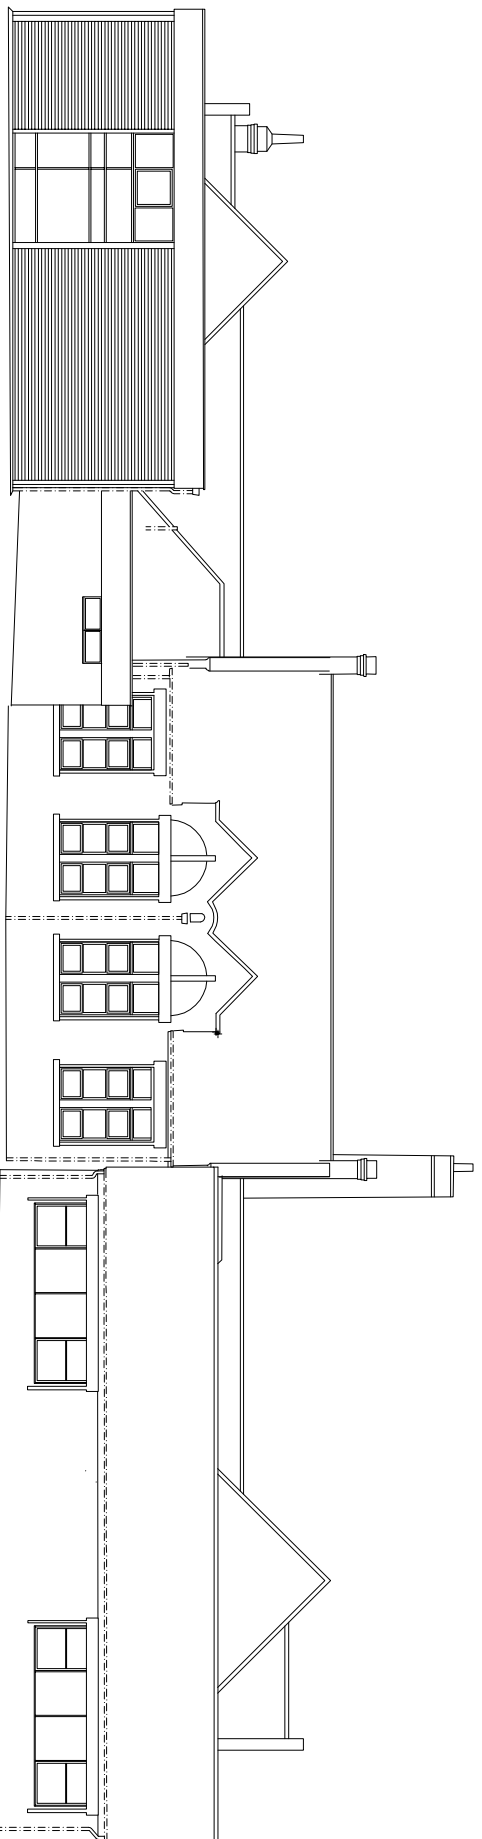


E4 North elevation
1:200

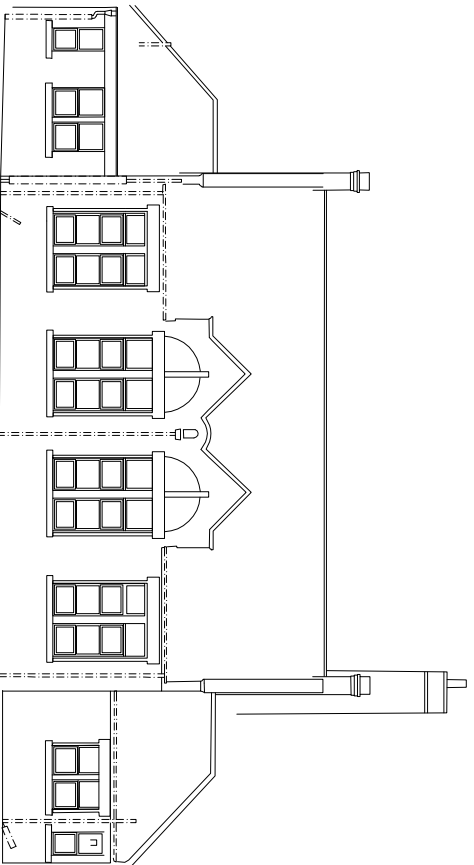

E5 North elevation
1:200

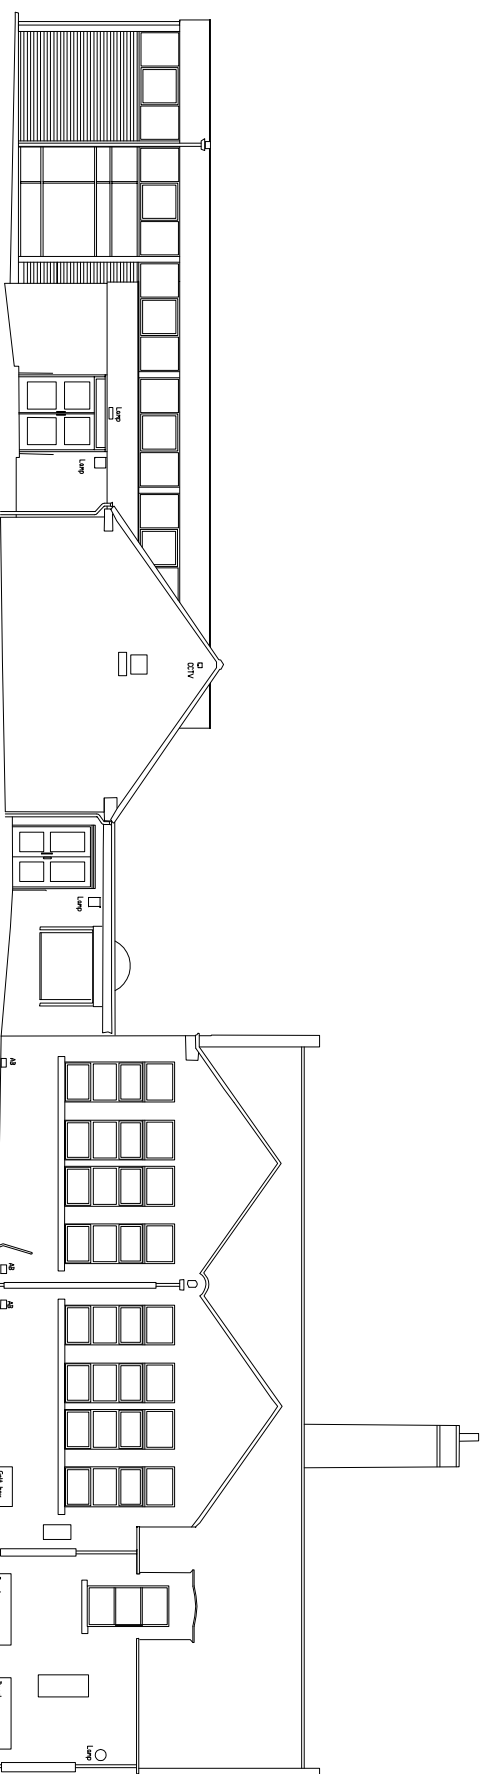

E6 West elevation
1:200

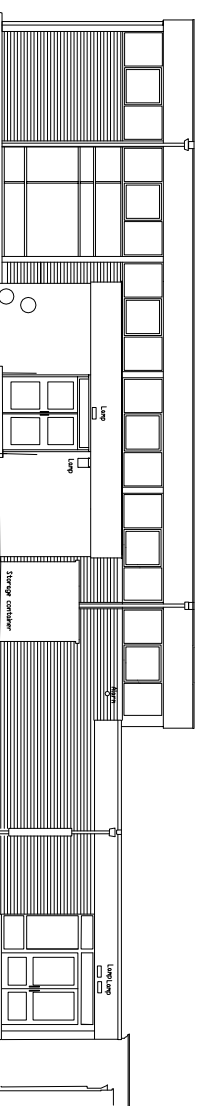

E4 West elevation
1:200