



Barnsley Rd, (A628)
Brierley,
Barnsley,
S72 9JU

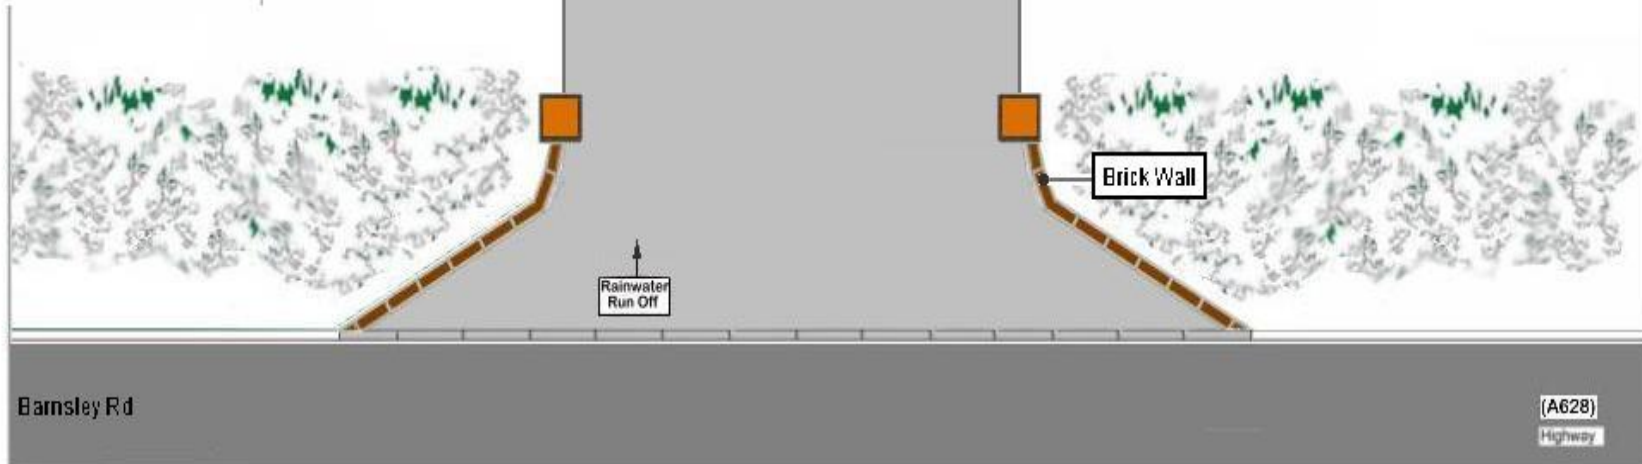

Proposed Highway Access

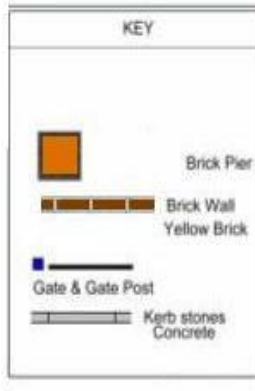

Joseph G Jones
Principal Consultant
Contact Tel:
07756 917837
Architecture
BFGSC
www.bfgsc.com

Drawing No.: **HWA-02-2026**
October 2026

0 1 2 3 4
Scale in Meters
Scale 1:100 @ A4