


COPYRIGHT

THIS DRAWING IS THE SOLE COPYRIGHT OF KILMARTIN PLOWMAN & PARTNERS LTD. NO REPRODUCTION IN ANY FORM IS FORBIDDEN UNLESS PERMISSION IS OBTAINED IN WRITING.


DO NOT SCALE FROM THIS DRAWING ANY DIMENSIONS ON SITE SHOULD BE BROUGHT TO THE ATTENTION OF KILMARTIN PLOWMAN & PARTNERS LTD.

WORK AND MATERIALS MUST COMPLY WITH THE CURRENT BUILDING REGULATIONS AND CODES OF PRACTICE AND BE READ IN CONJUNCTION WITH BUILDING SPECIFICATIONS AND OTHER BUILDING INFORMATION.


KPP
ARCHITECTS
KILMARTIN PLOWMAN
& PARTNERS LIMITED

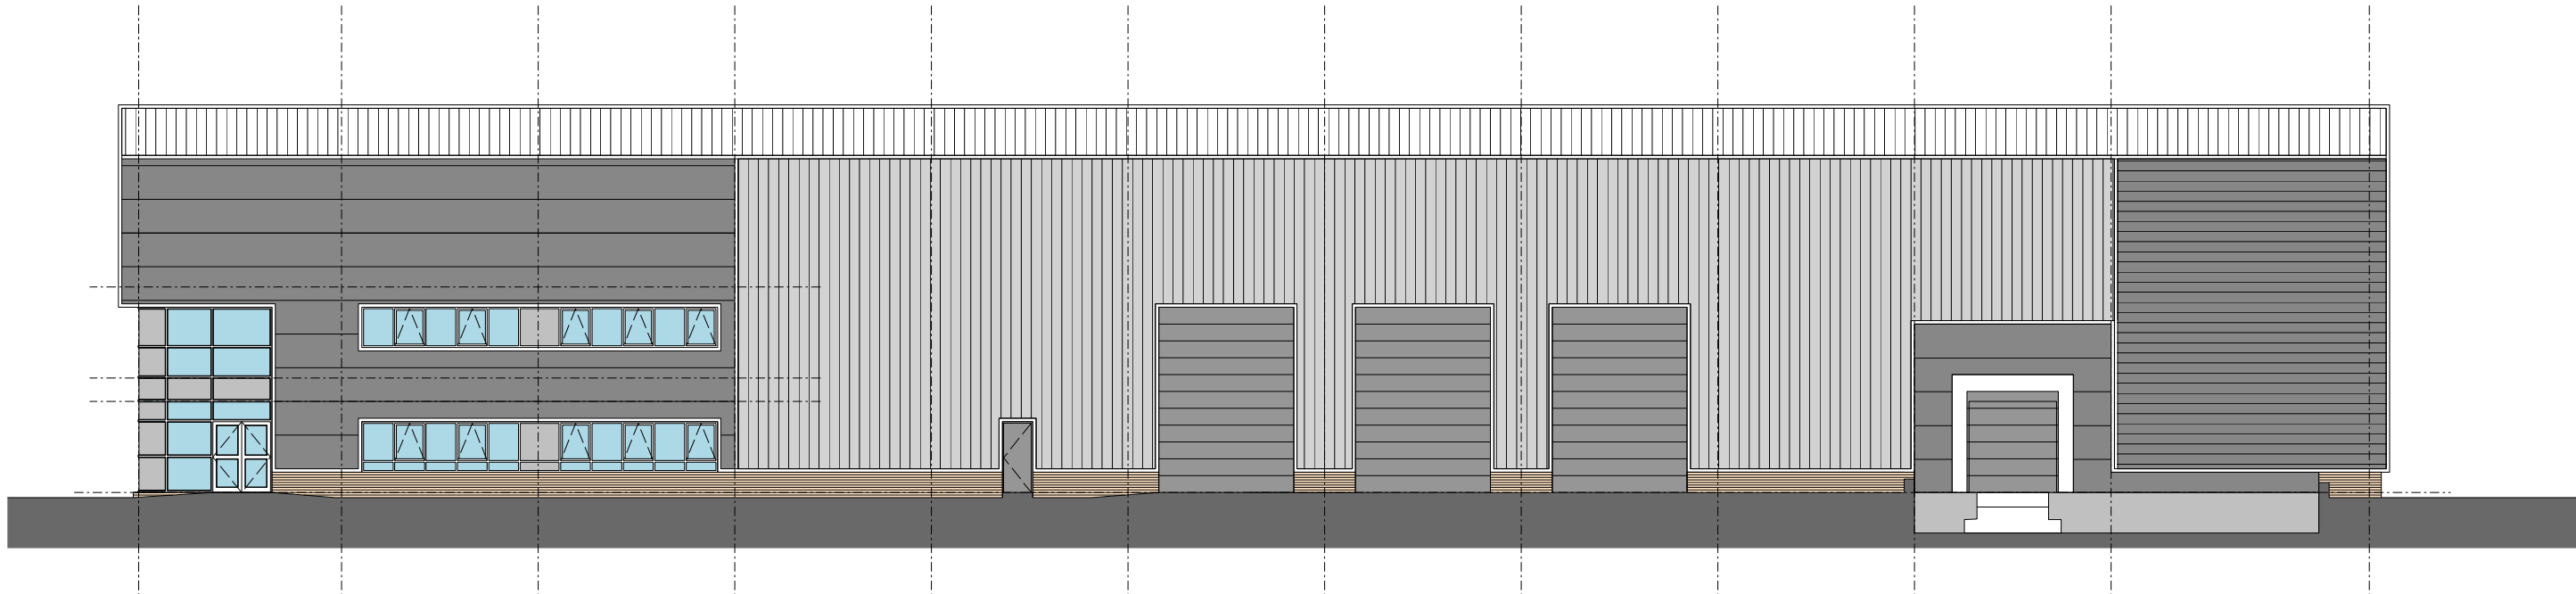


EAST ELEVATION

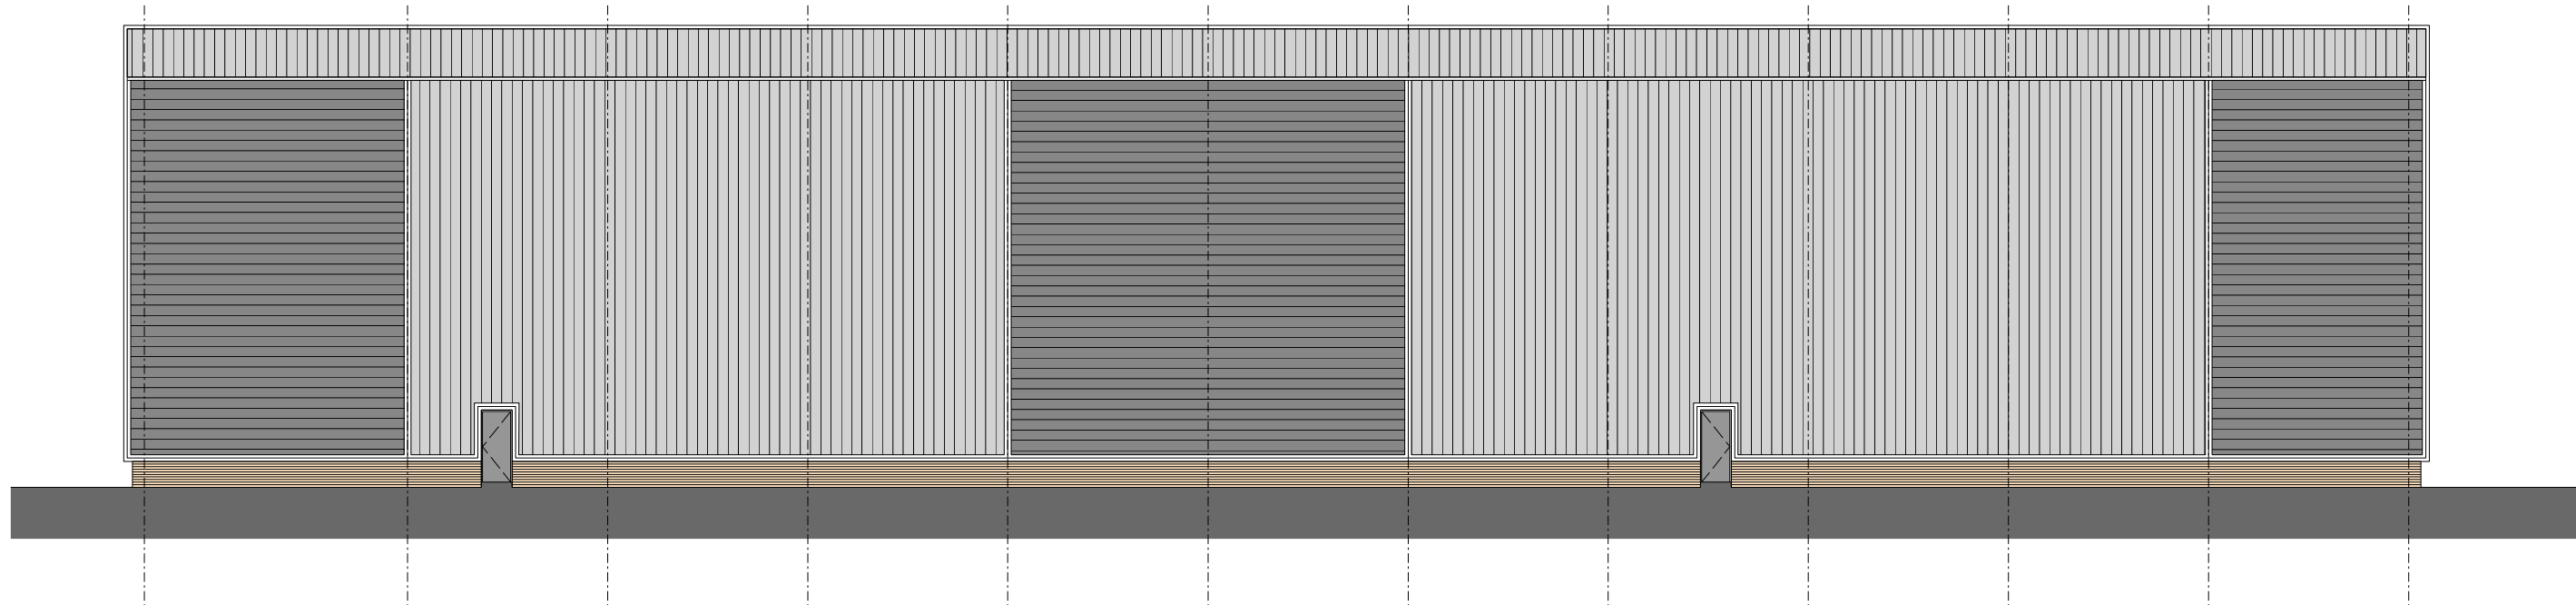


WEST ELEVATION

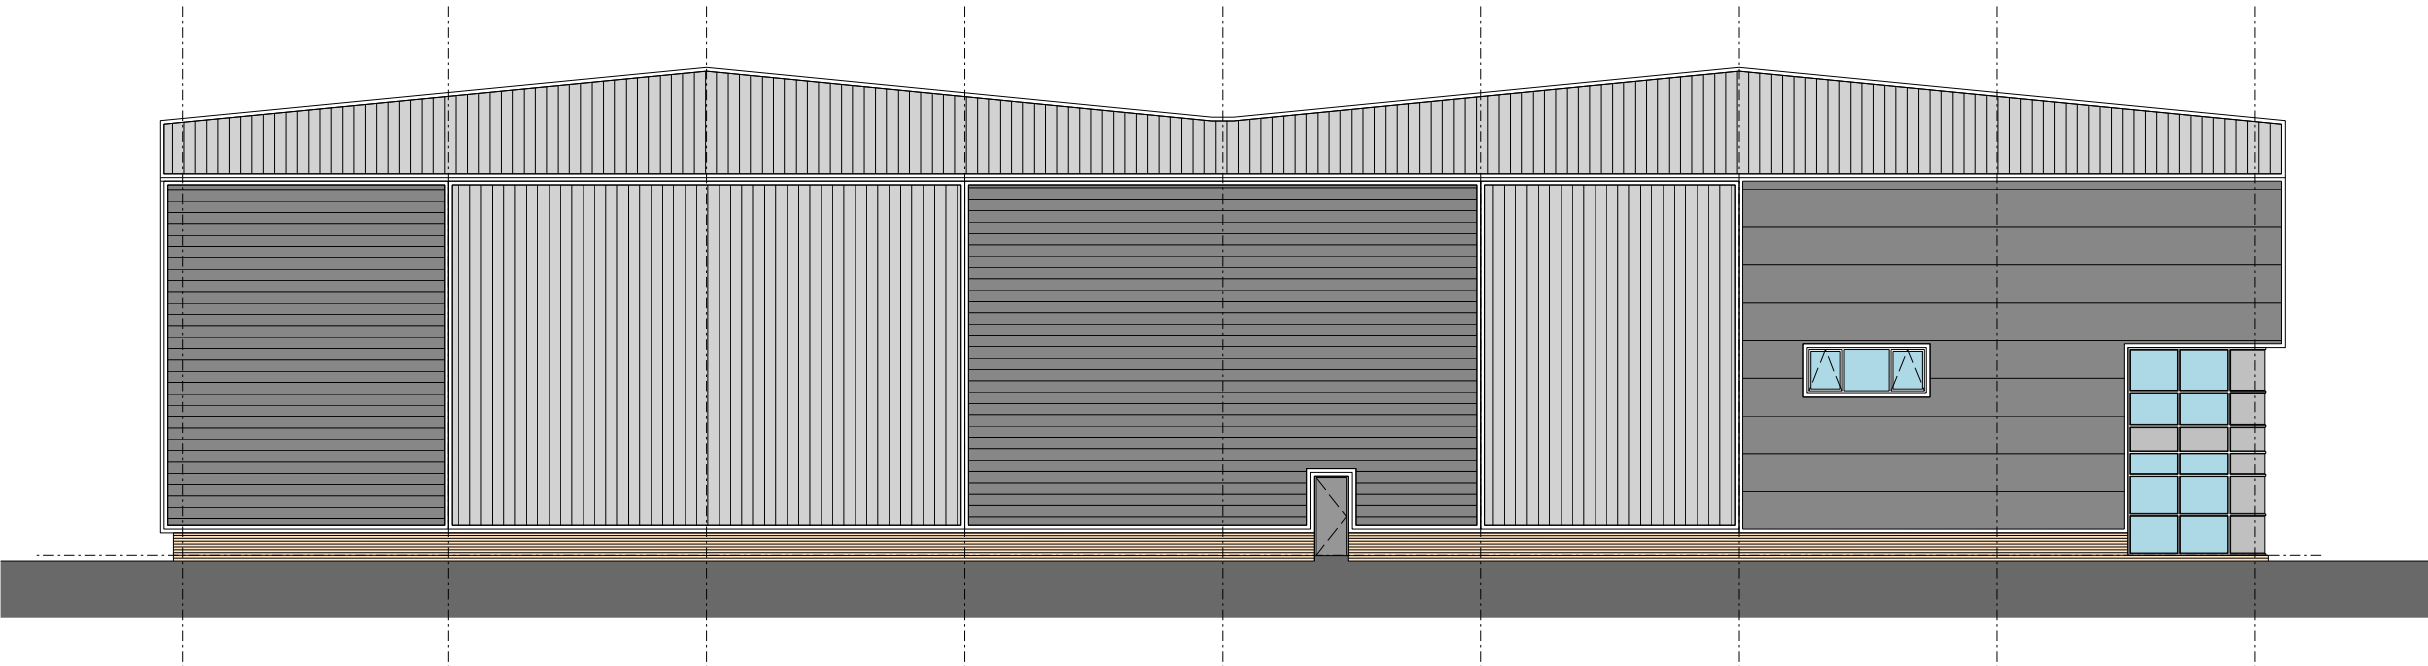

SOUTH ELEVATION

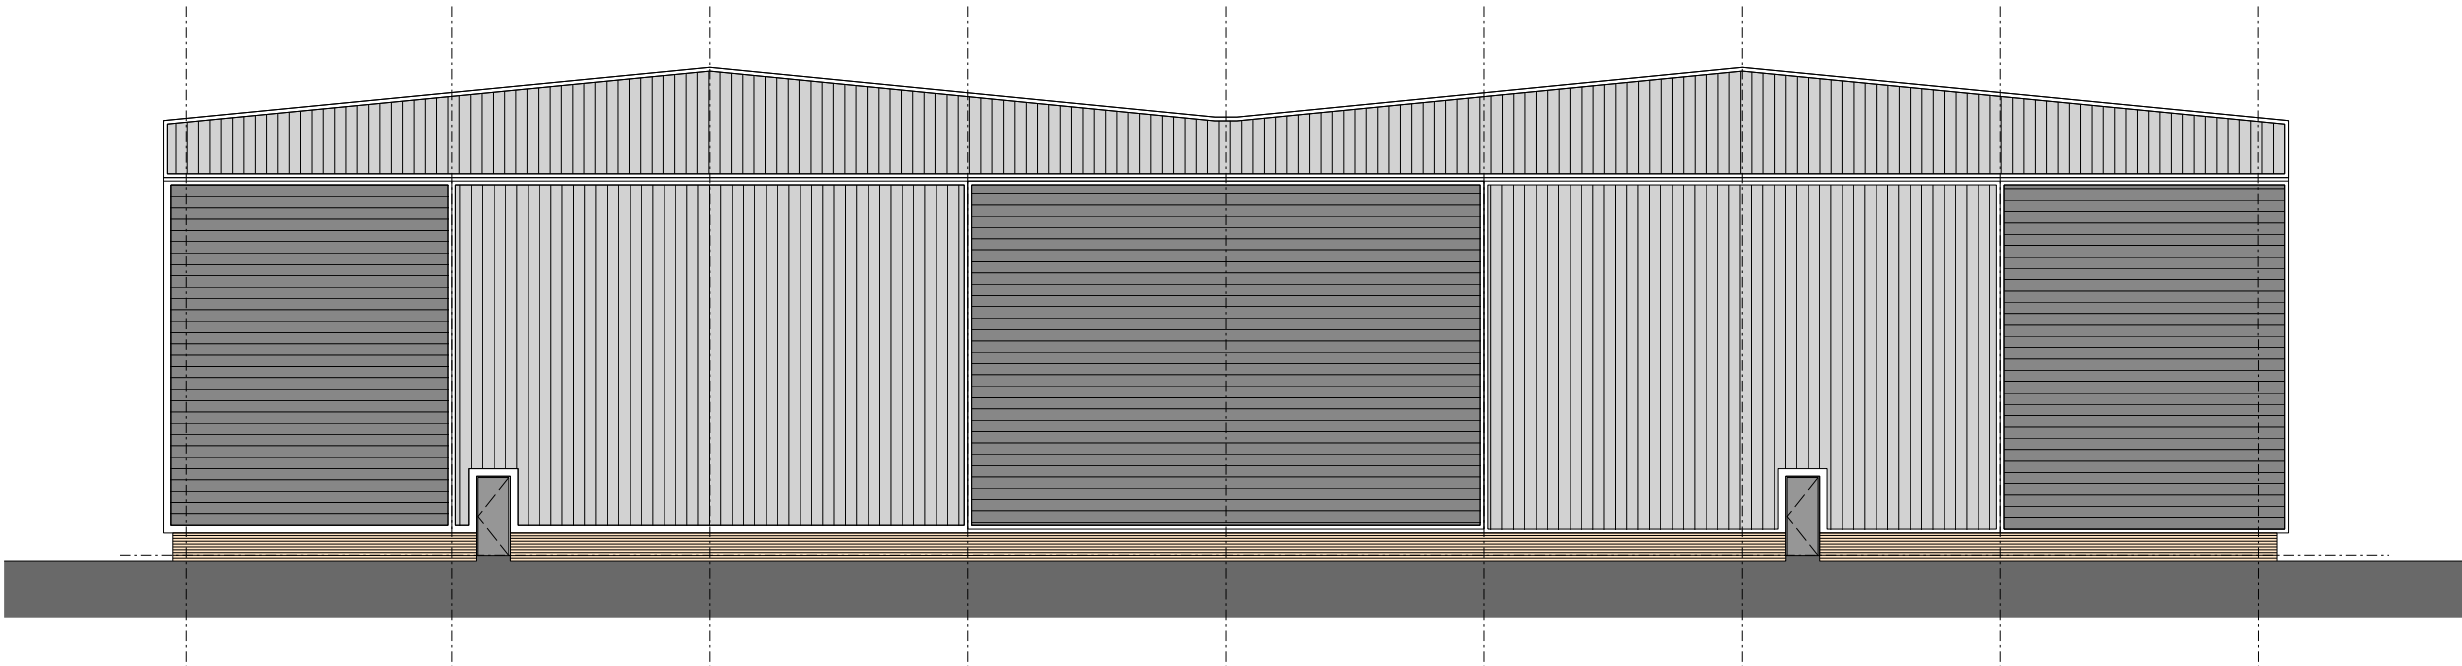

NORTH ELEVATION

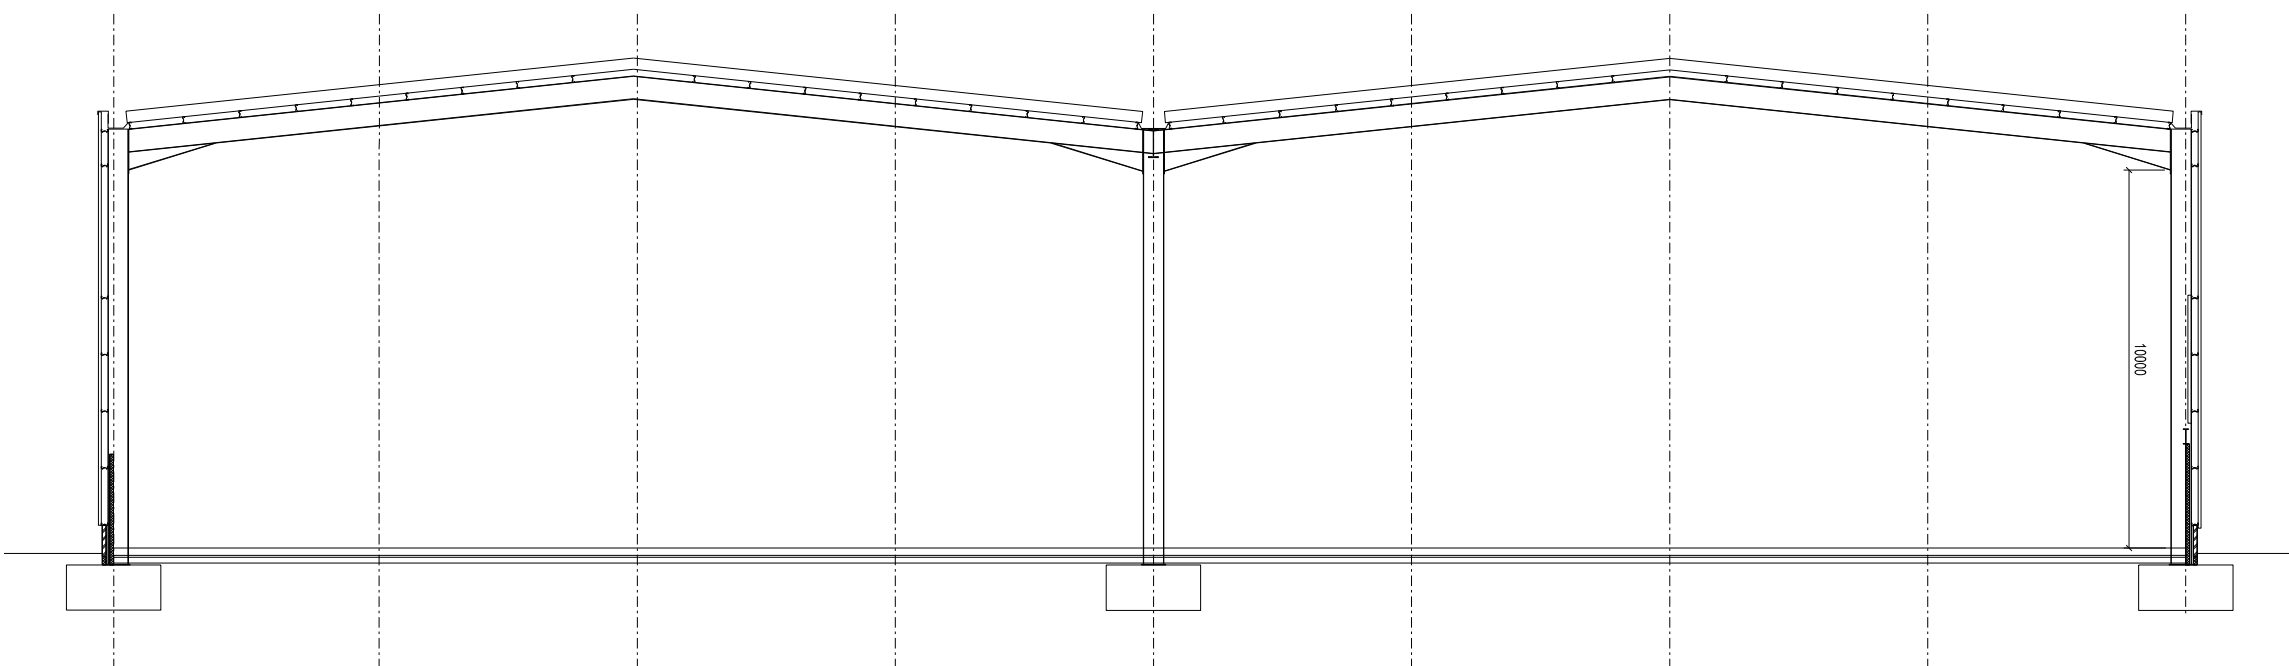

TYPICAL SECTION

REV	DRAWN	DATE	DESCRIPTION
P4	AB	DEC 15	UPDATED FOLLOWING AGENTS COMMENTS
P3	JM	DEC 15	UPDATED TO SUIT LAYOUT PLAN ALTERATIONS

KPP
ARCHITECTS
KILMARTIN PLOWMAN
& PARTNERS LIMITED

- LODGE HOUSE 12 TOWN STREET
HORSFORTH LEEDS LS18 4RJ
- T : 0113 239 0460 F : 0113 239 0475
- E : architects@kpp-leeds.co.uk
- W : www.kpp-leeds.co.uk

PROJECT TITLE	TANKERSLEY PARK BARNESLEY
TITLE	UNIT 3 ELEVATIONS

FILE	PLANNING	SCALE	1:200 @ A1	DATE	AS
PROJECT	1979	DRAWING	207	REVISION	P4