

A (Qty 1)

Aluminium box finished ral 9005 with Pushed through opal acrylic letters and Internal led illumination
Scale 1:20

* 4020mm Ground Clearance



B (Qty 1)

Aluminium box finished ral 9005 with Pushed through opal acrylic letters and Internal led illumination
Scale 1:20

* 5687mm Ground Clearance



C (Qty 1)

Aluminium box finished ral 9005 with Pushed through opal acrylic letters and Internal led illumination
Fixed behind shutter
Scale 1:20

* 2290mm Ground Clearance



Stonegate Group


Client
Stonegate Group

Site Name/Location
SOHO Social - Barnsley

Date Drawn/Designer
06 11 23 / CS

Project Number
10873
(REV C)


Colours

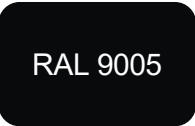


Panels



Lower Render, Flags

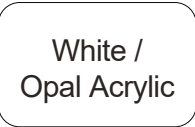

Letters & Faces

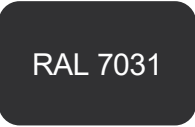

Upper Render, Window Frames

Fonts

Gibson Bold

Bebas Neue Book

SIGNAGE

PLANNING




THIS DOCUMENT IS THE PROPERTY OF
PROJECTS GROUP AND
MUST NOT BE COPIED OR REPRODUCED
WITH OUT EXPRESS CONSENT.

D (Qty 2)

Printed d/s farbic flags fixed onto
Projecting arms
Scale 1:20

* 5260mm Ground Clearance

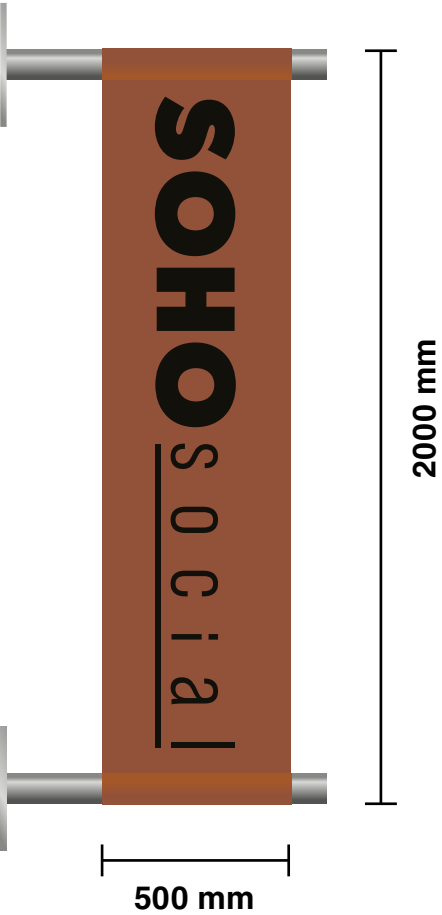

E (Qty 1)

Signwritten opening hours to the shutters
to view when closed
Scale 1:20

* 1000mm Ground Clearance



F (Qty 1)


Vinyl text to wall
Scale 1:20
* 440mm Ground Clearance



G (Qty 7)

New LED up/down lights finished black
SCALE 1:10

* 2130mm, 2290mm, 2474mm, 2650mm, 2820mm, 3015mm, 3190mm Ground Clearance

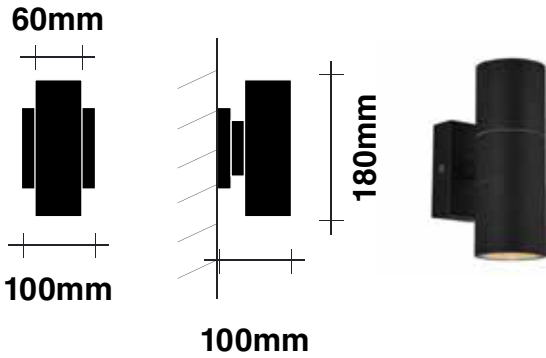

Stonegate Group


Client
Stonegate Group

Site Name/Location
SOHO Social - Barnsley

Date Drawn/Designer
06 11 23 / CS

Project Number
10873
(REV C)


Colours

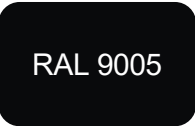


Panels



Lower Render, Flags

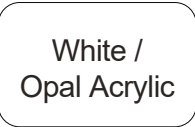

Letters & Faces

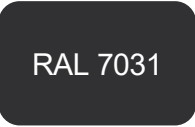

Upper Render, Window Frames

Fonts

Gibson Bold
Bebas Neue Book

SIGNAGE


PLANNING




THIS DOCUMENT IS THE PROPERTY OF
PROJECTS GROUP AND
MUST NOT BE COPIED OR REPRODUCED
WITH OUT EXPRESS CONSENT.



FRONT ELEVATION
SCALE 1:100

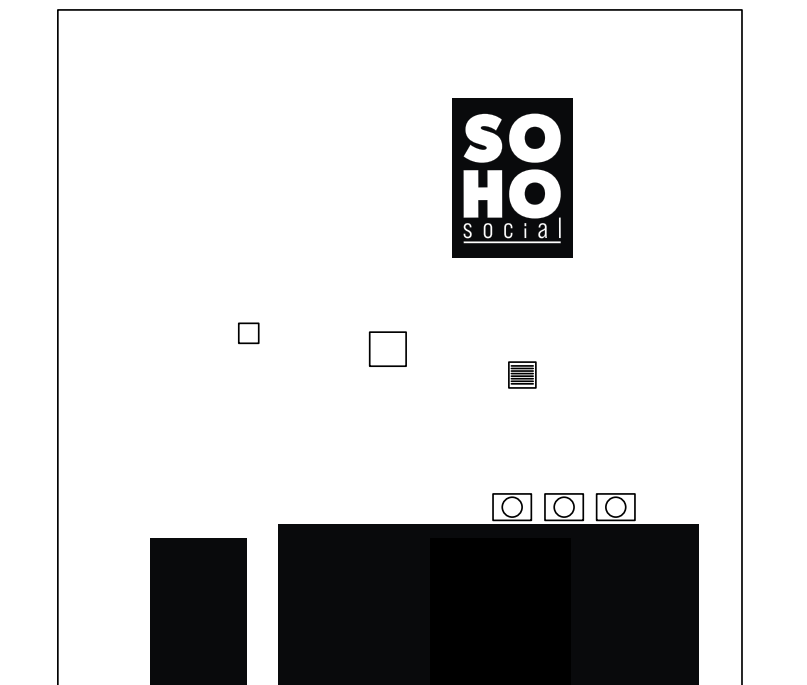

REAR ELEVATION
SCALE 1:100

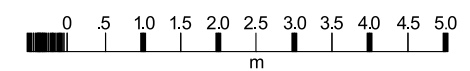

SCALE 1:100 @A3

Stonegate Group

Client
Stonegate Group

Site Name/Location
SOHO Social - Barnsley

Date Drawn/Designer
06 11 23 / CS

Project Number
10873
(REV C)

**PROPOSED
ELEVATIONS**

PLANNING



THIS DOCUMENT IS THE PROPERTY OF
PROJECTS GROUP AND
MUST NOT BE COPIED OR REPRODUCED
WITH OUT EXPRESS CONSENT.

Stonegate Group

Client
Stonegate Group

Site Name/Location
SOHO Social - Barnsley


Date Drawn/Designer
06 11 23 / CS

Project Number
10873
(REV C)

 - LINE INDICATES PROPERTY BOUNDARY



SCALE 1:1250

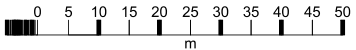


OS PLAN

PLANNING




THIS DOCUMENT IS THE PROPERTY OF
PROJECTS GROUP AND
MUST NOT BE COPIED OR REPRODUCED
WITH OUT EXPRESS CONSENT.

-  - LINE INDICATES PROPERTY BOUNDARY
-  - INDICATES ITEM G UP & DOWN LIGHTS

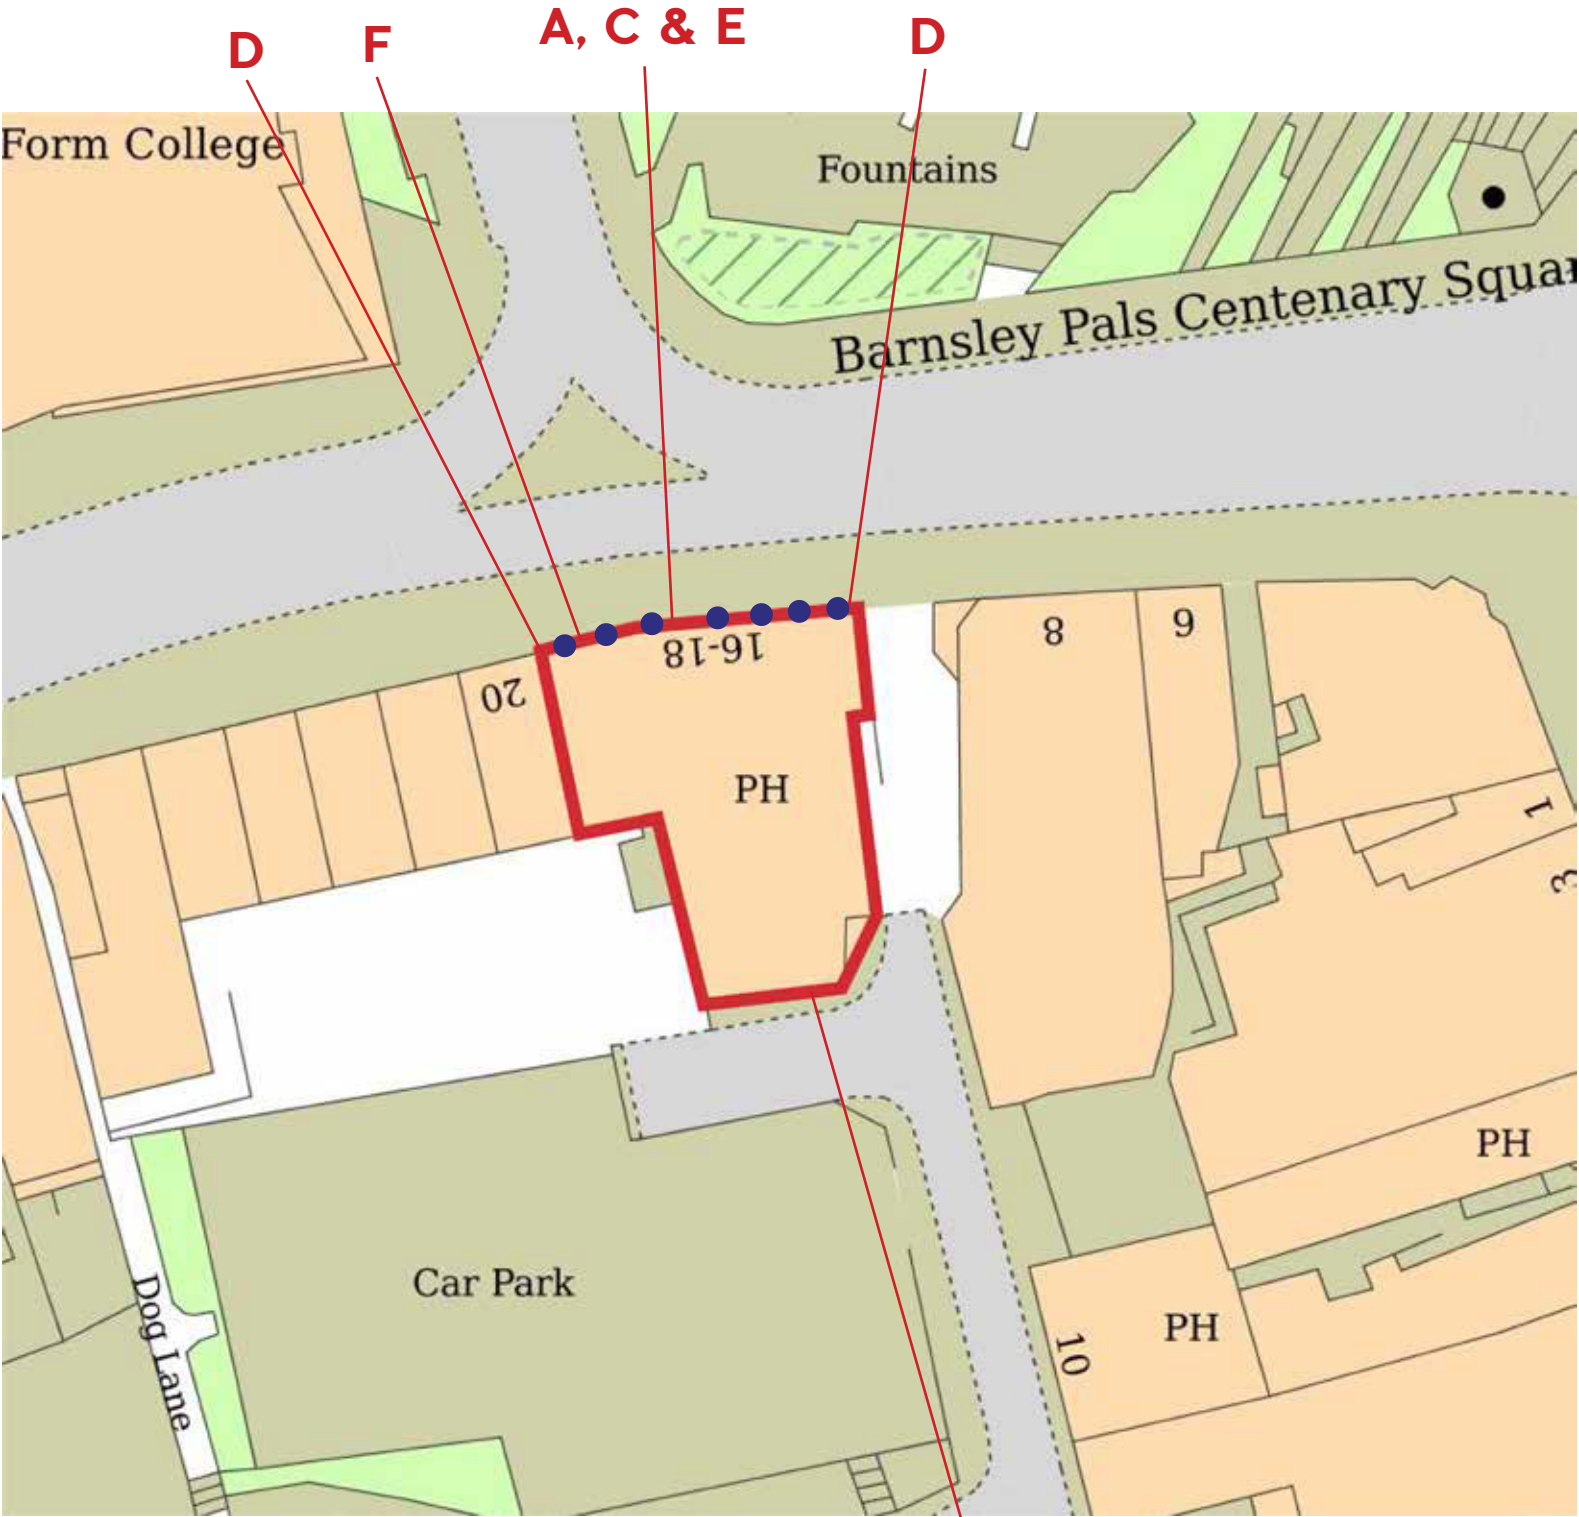

Scale 1:500

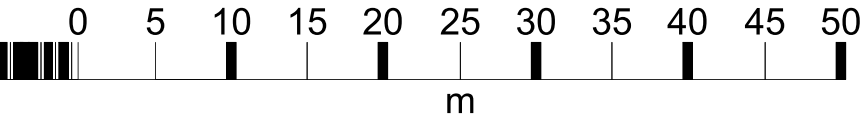

LOCATION
PLAN

PLANNING

