


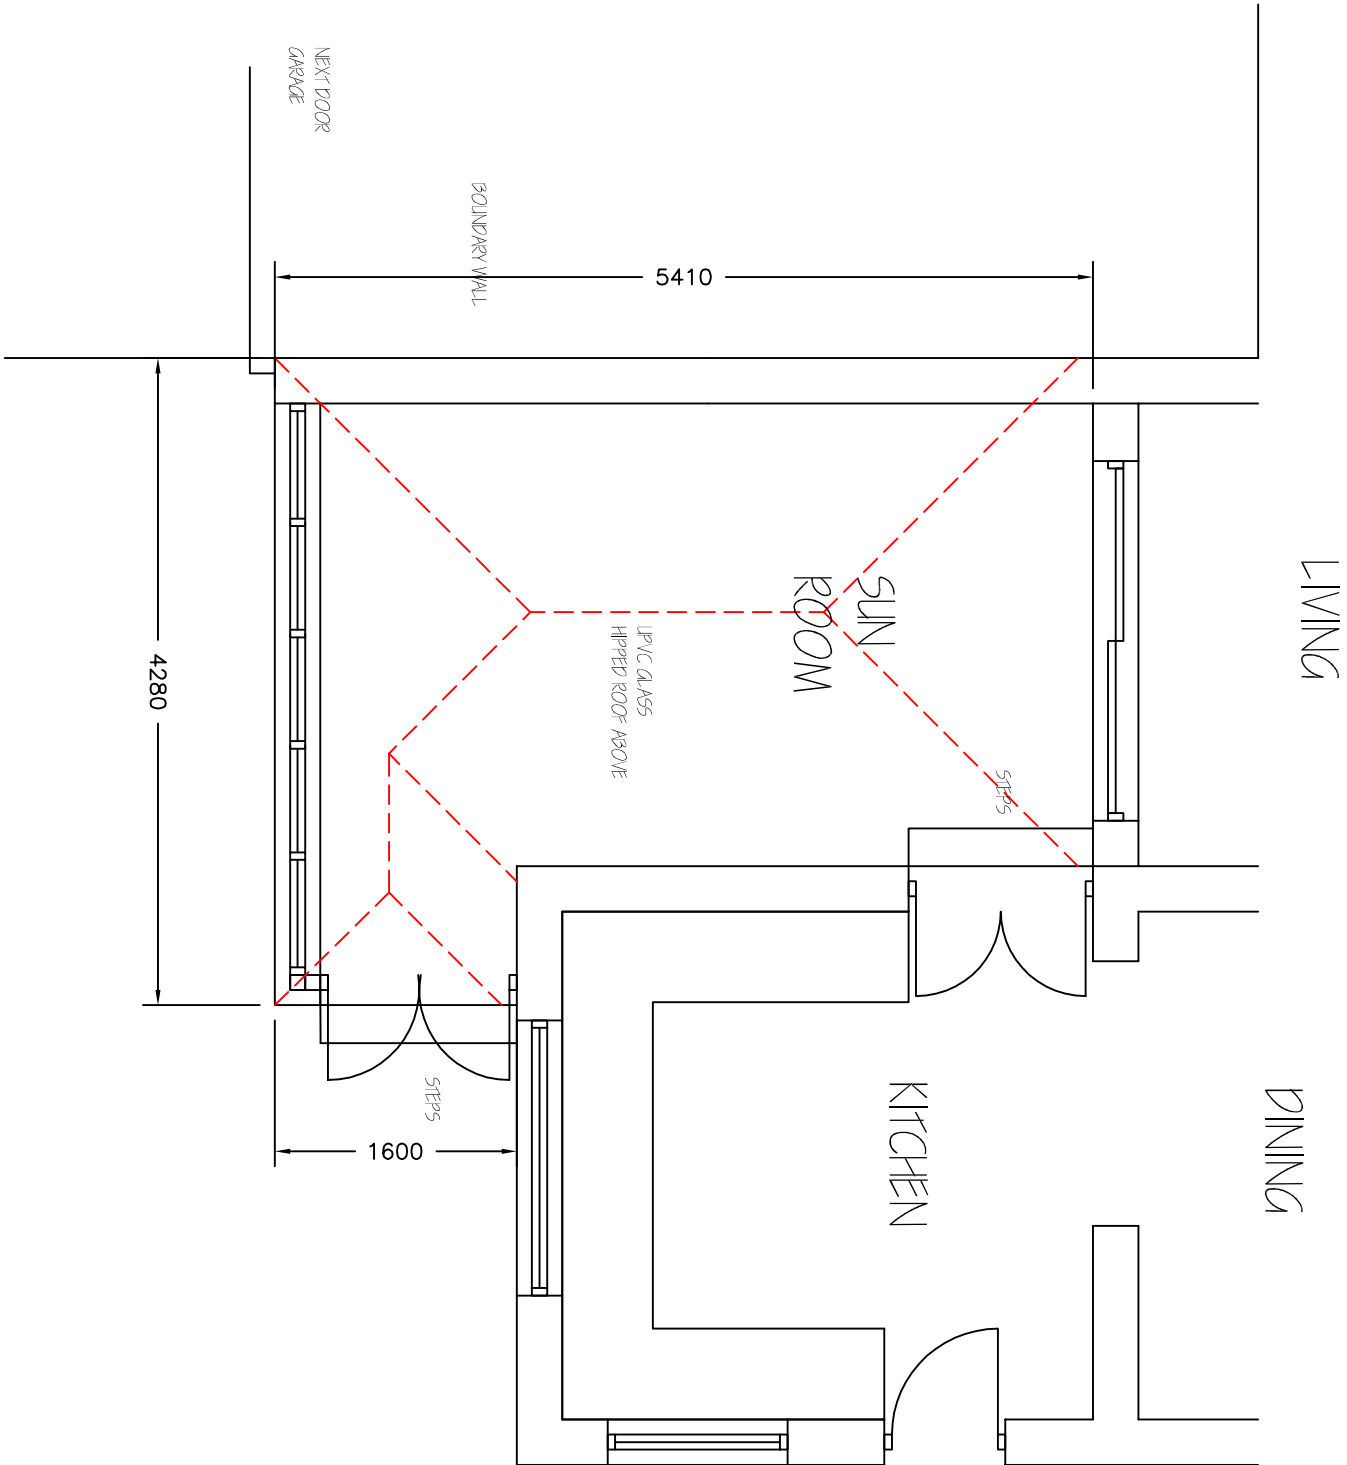

PROPOSED PLAN
1:50

Revisions	A. A----	00-00-
This drawing is for planning permission only and is not a construction drawing.		
Drawing Title	PROPOSED-PLAN	
Job No. - Dwg No.	JH/2013/6	—
Client:	JEREMY HINCHCLIFFE 14 CATANIA RISE DARTFORD BARNSELEY S19 9QZ	
Scale.	1:50	