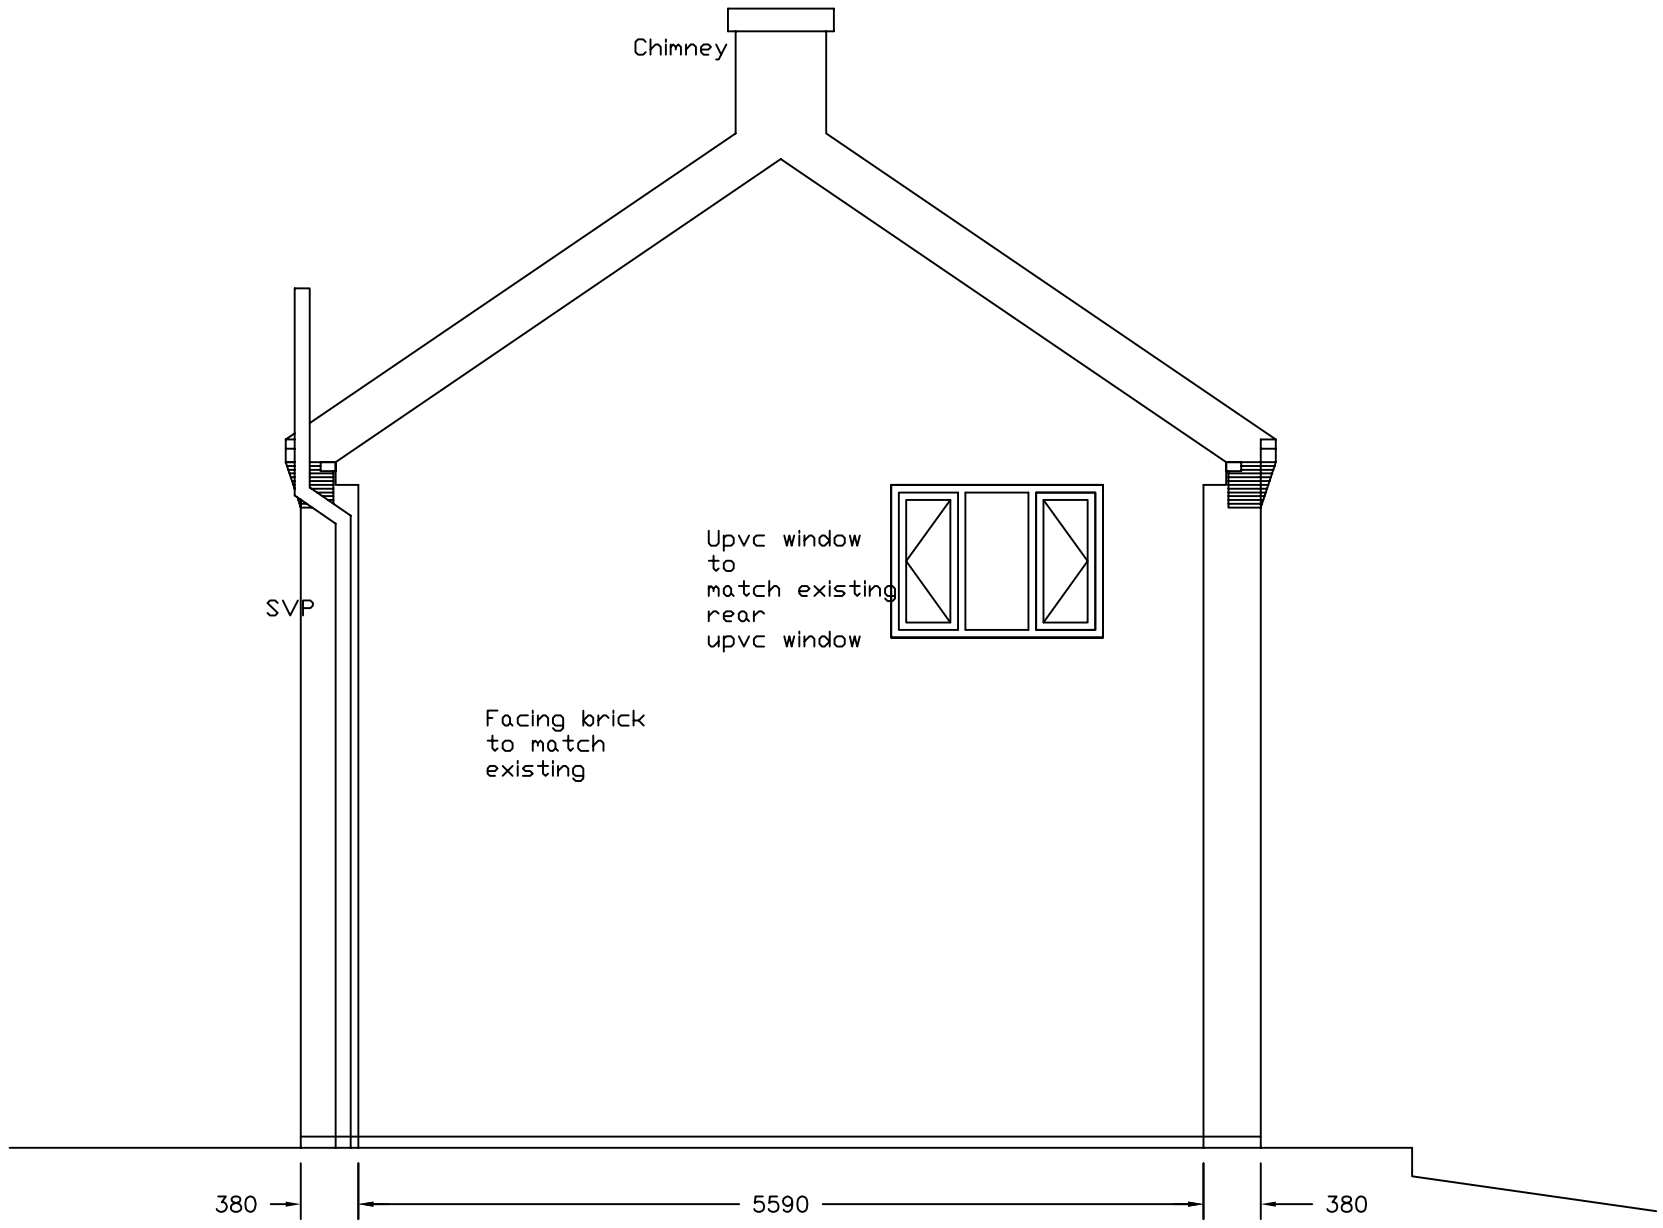


PROPOSED SIDE
ELEVATION 1:50

Revisions	A. A----	00–00–
This drawing is for planning permission only and is not a construction drawing.		
Drawing Title	PROPOSED–SIDE–ELEVATION	
Job No. - Dwg No.	TL/2014/9 . ——	
Client:	MR T LANG 6 WALBROOK WORSBOROUGH DALE BARNSLEY S70 5JE	
Scale.	1:50	