

BLUE SLATE

STONE WALLS

63.00

UPLOKER

REAR GARAGE ELEVATIONS FOR N°2 PROPERTY

FRONT

SIDE NEIGHBOUR


BLUE SLATE ROOF COVERING

STONE WALLS
ORIC WINDOWS WITH
KEystone HEADS 10115


FRONT

SIDE


REAR

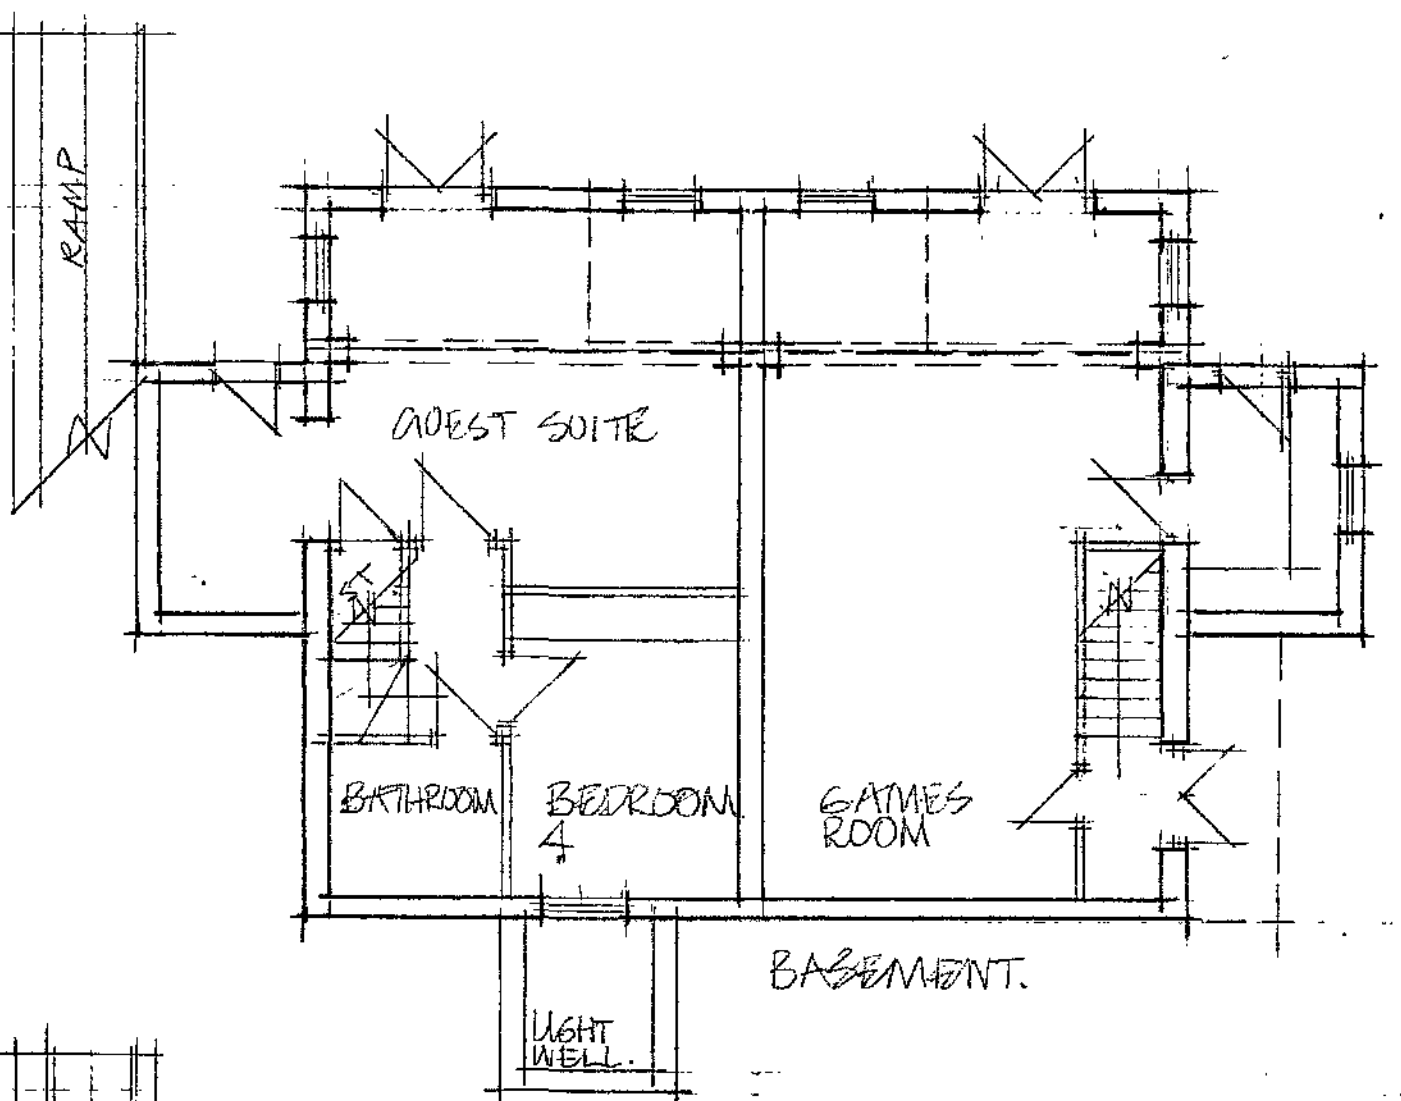


BASEMENT

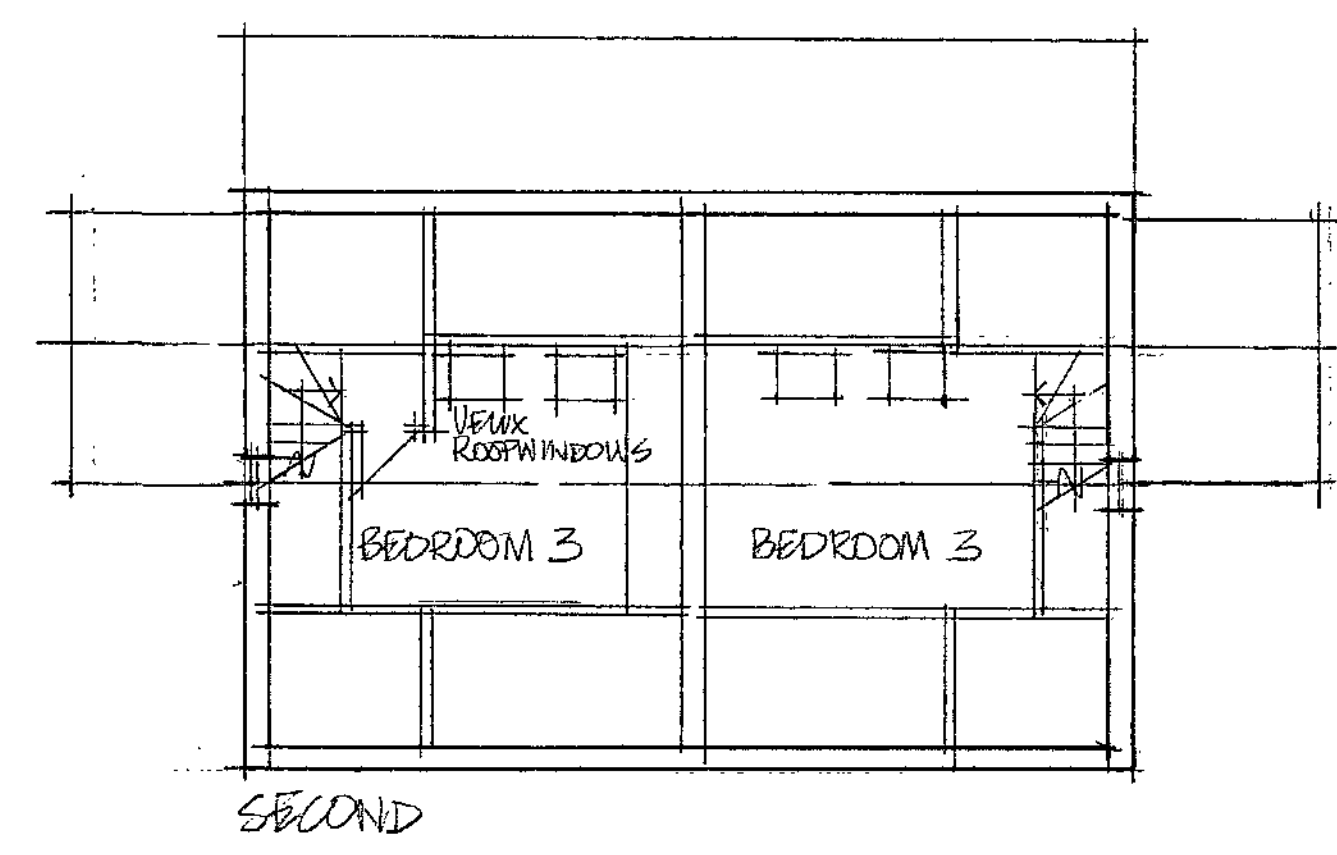


SECOND

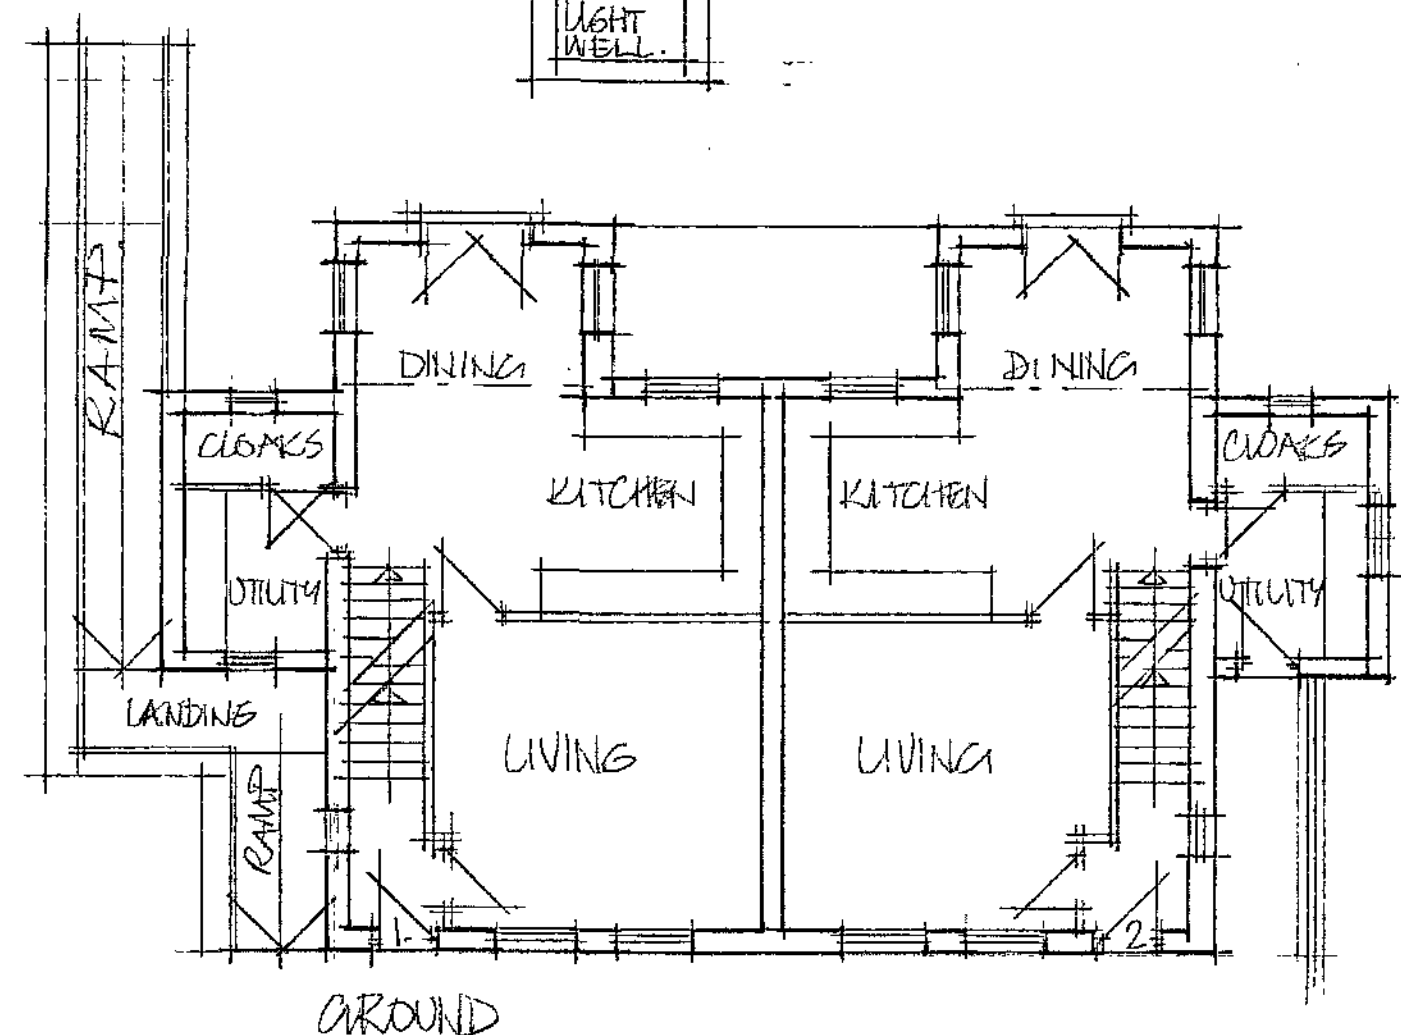


GROUND

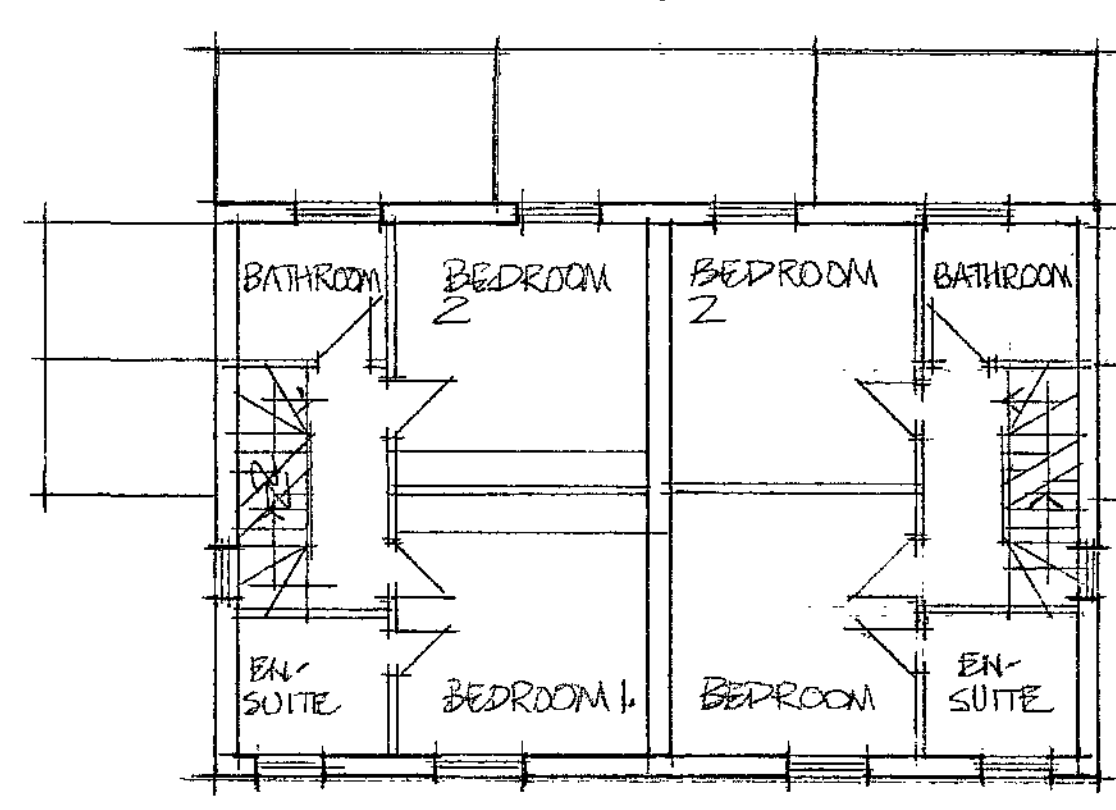

FIRST

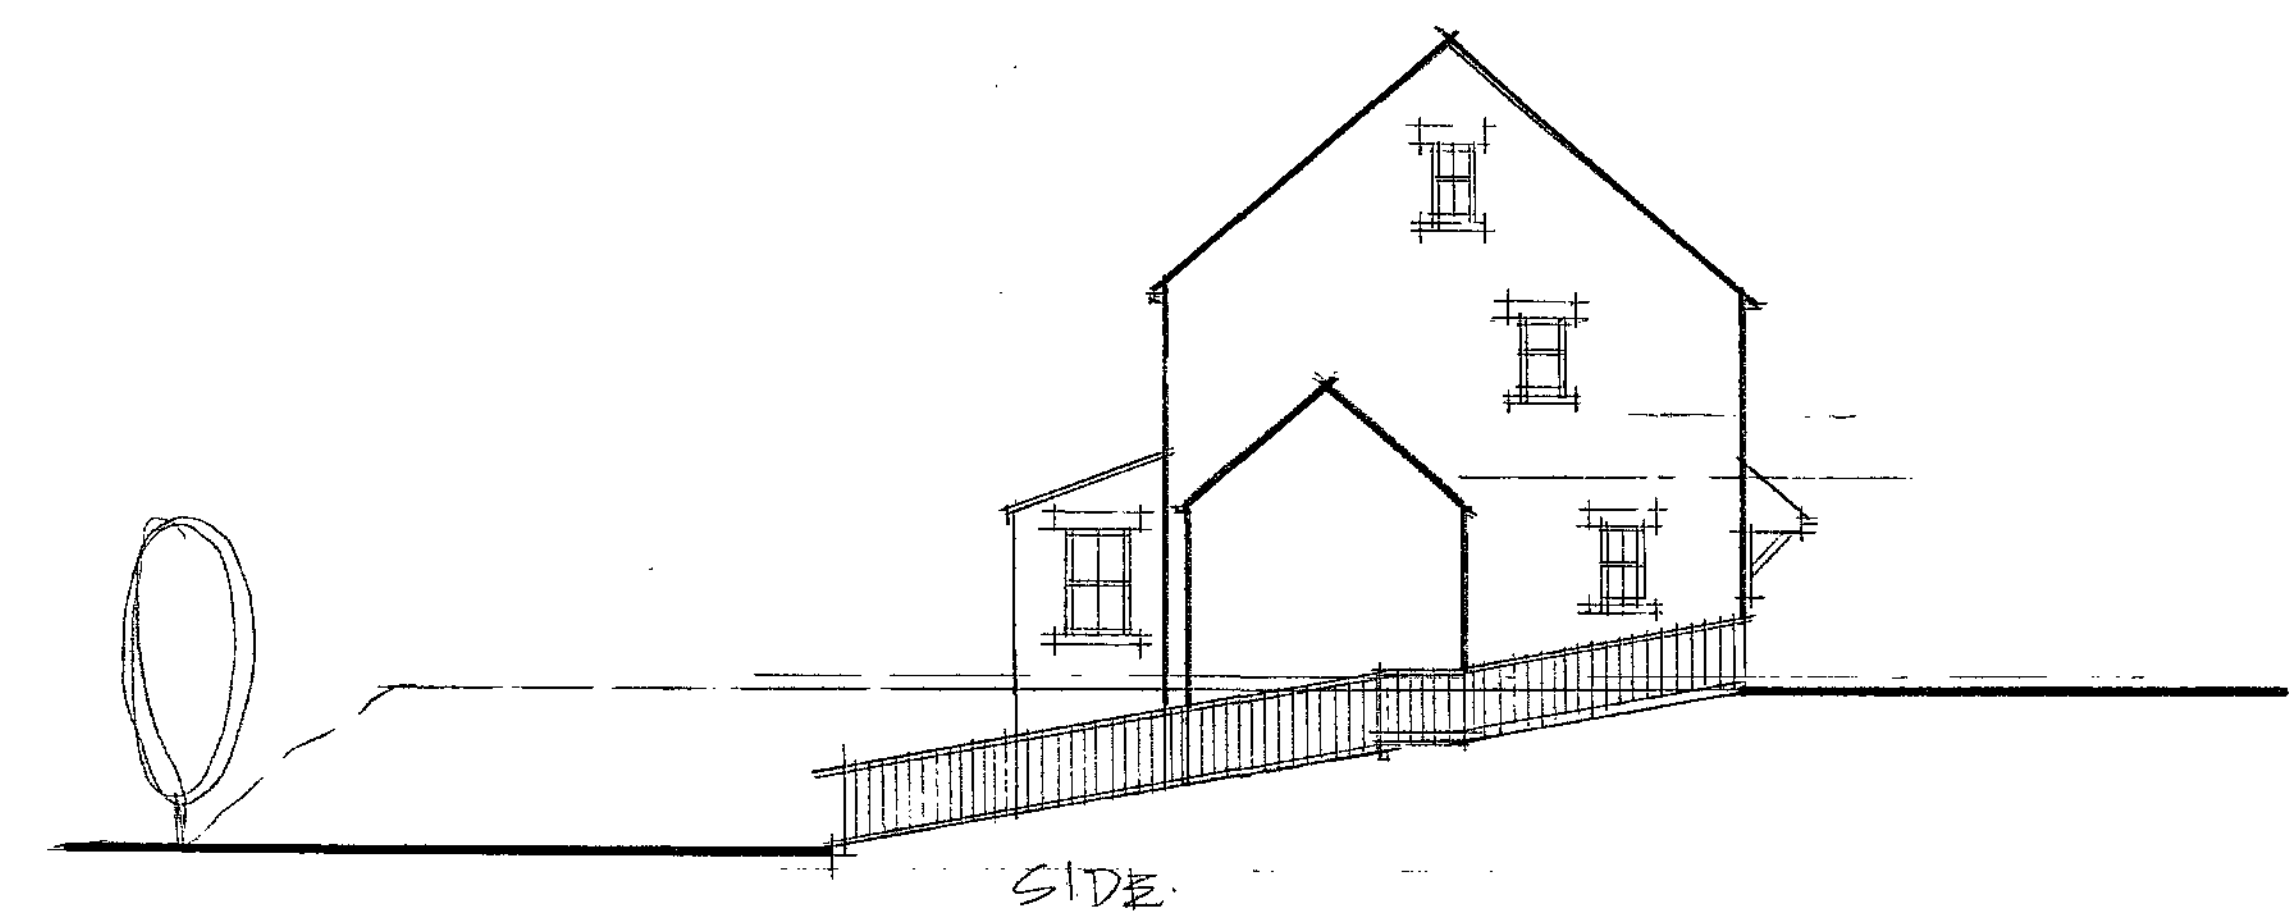

SIDE

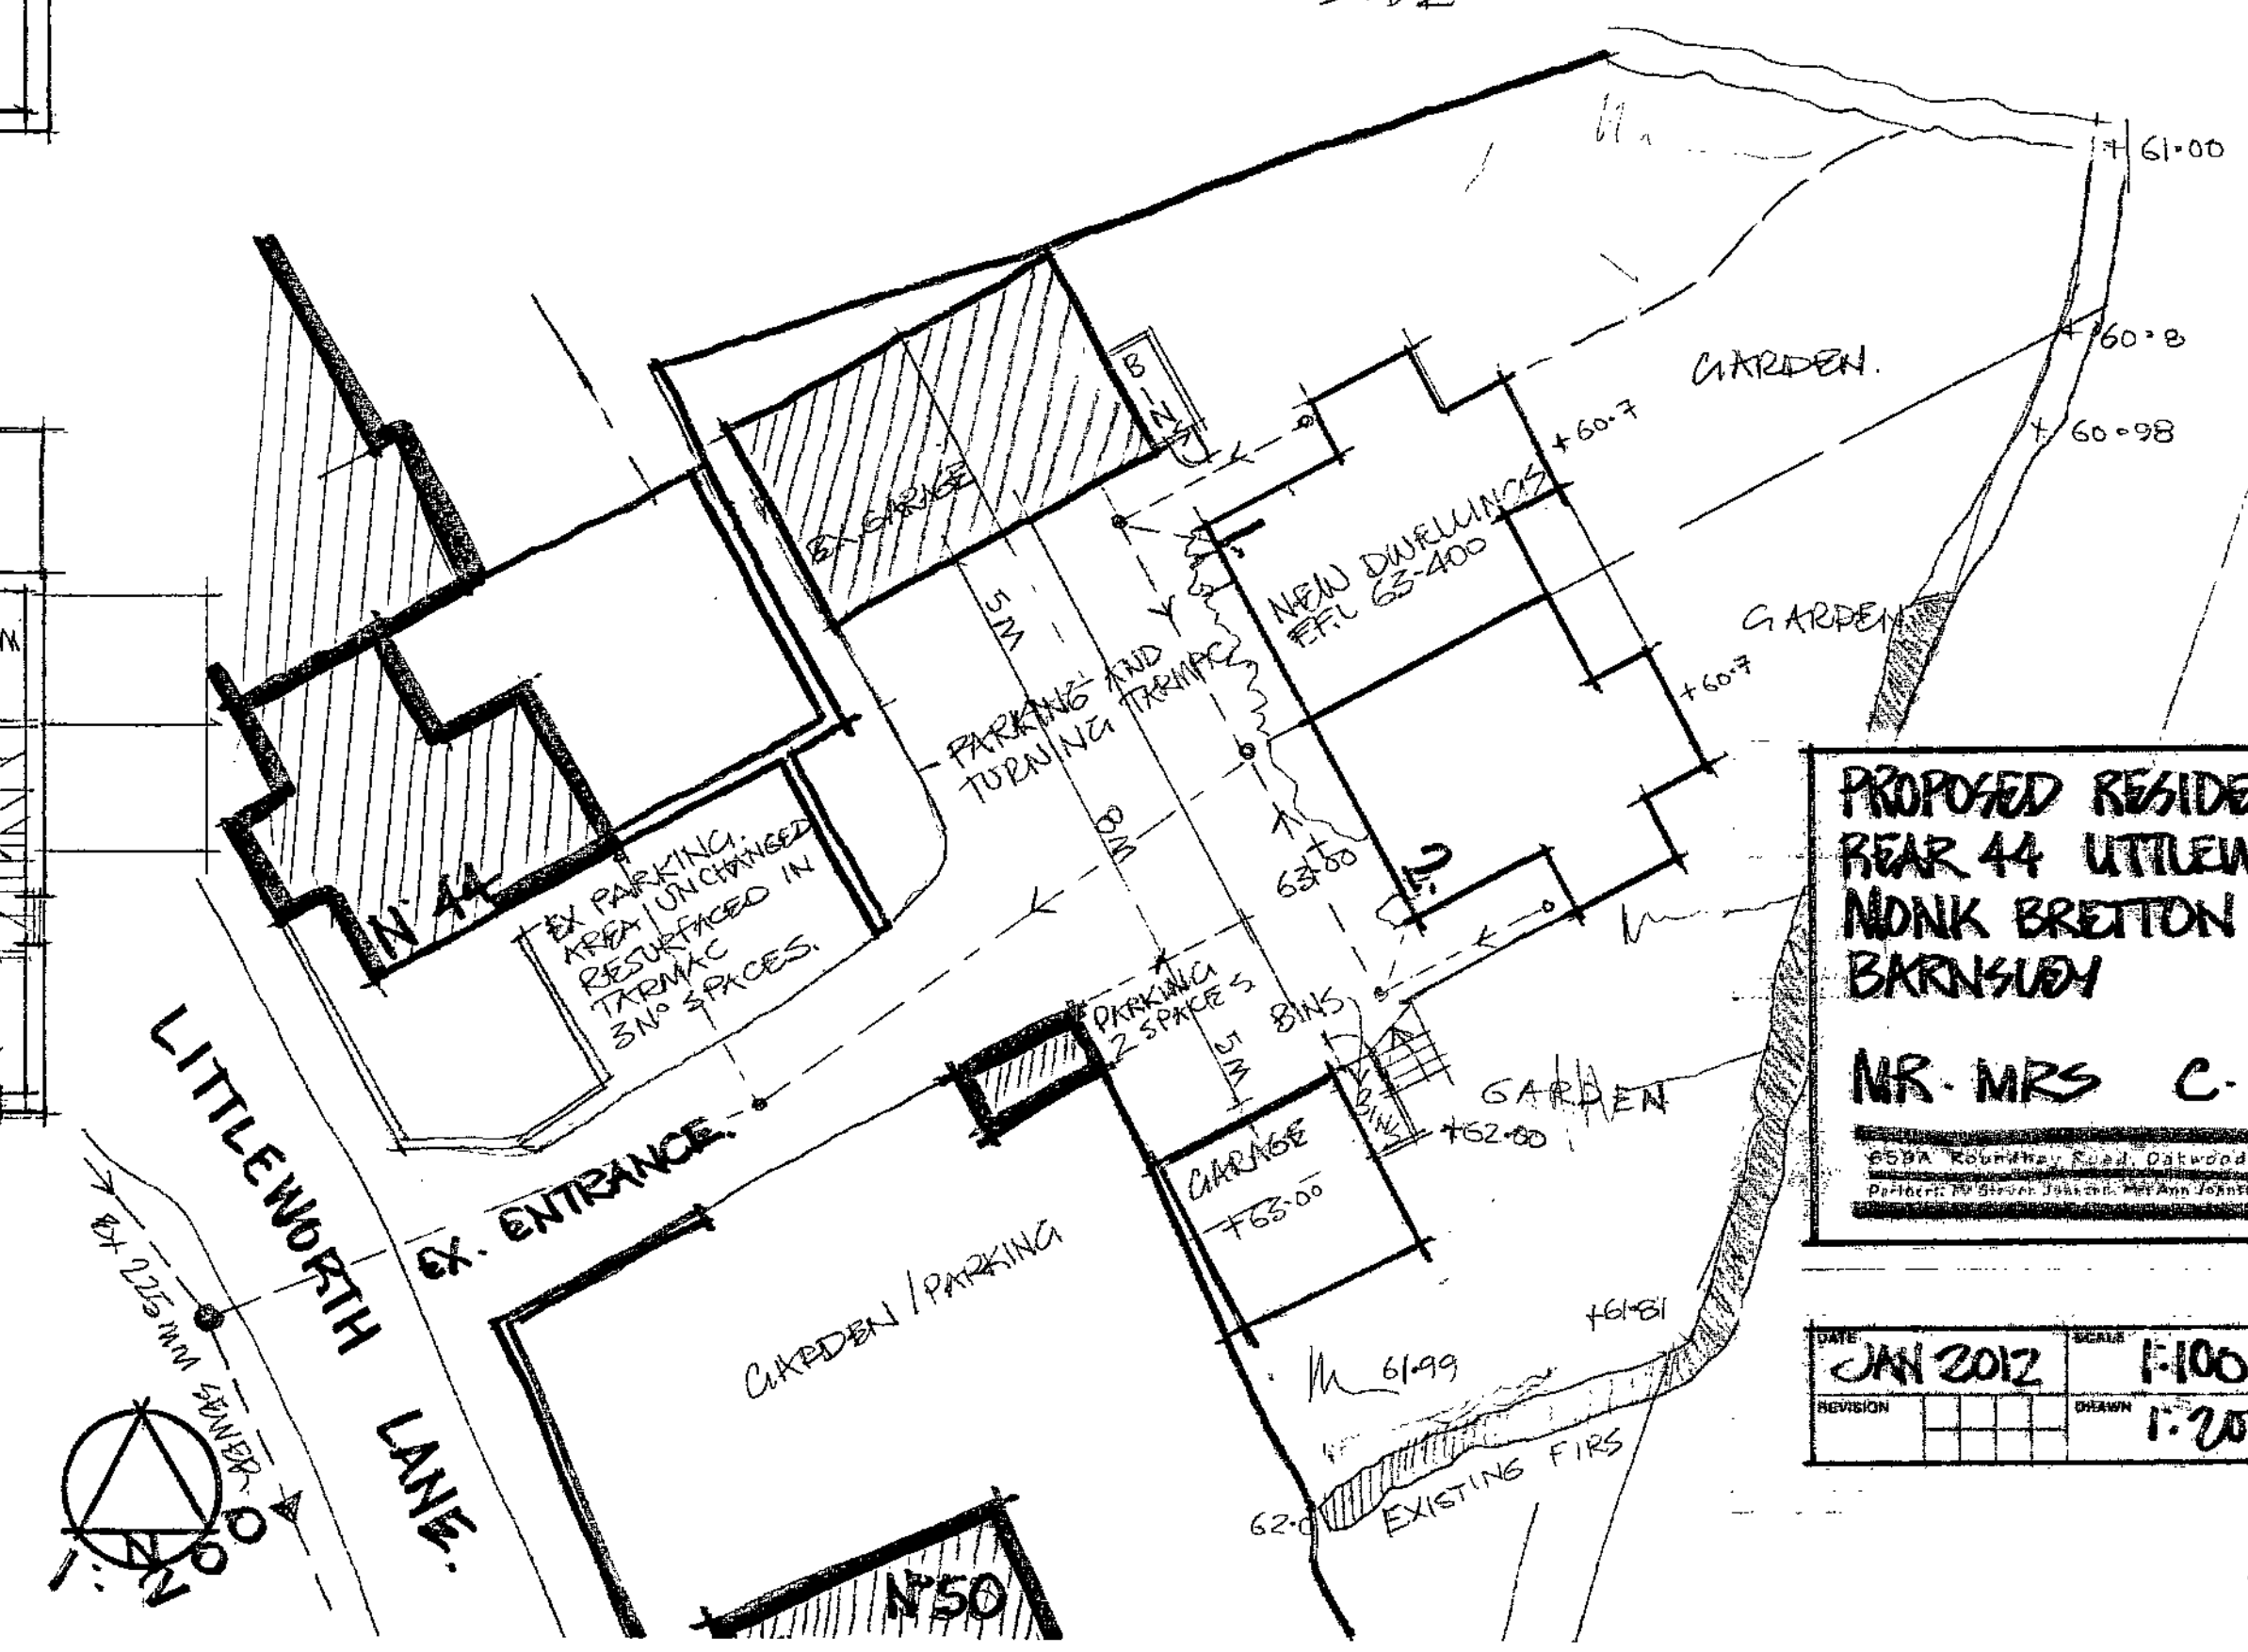

LITTLEWORTH LANE

EX. ENTRANCE

GARDEN / PARKING

GARAGE

GARDEN

GARDEN

GARDEN

PROPOSED RESIDENTIAL DEVELOPMENT
REAR 44 LITTLEWORTH LANE
MONK BRETON
BARNSELEY

MR. MRS C. BROWN

MJE
ARCHITECTS
DESIGNERS

DATE	JAN 2012	SCALE	1:100
REVISION		DRAWN	1:200

DRAWING NO.	1155-1
-------------	--------

FLOOR AREA:
EACH UNIT 160 SQM / 1722 SQ FT.

RECEIVED
17 AUG 2012
C. BROWN