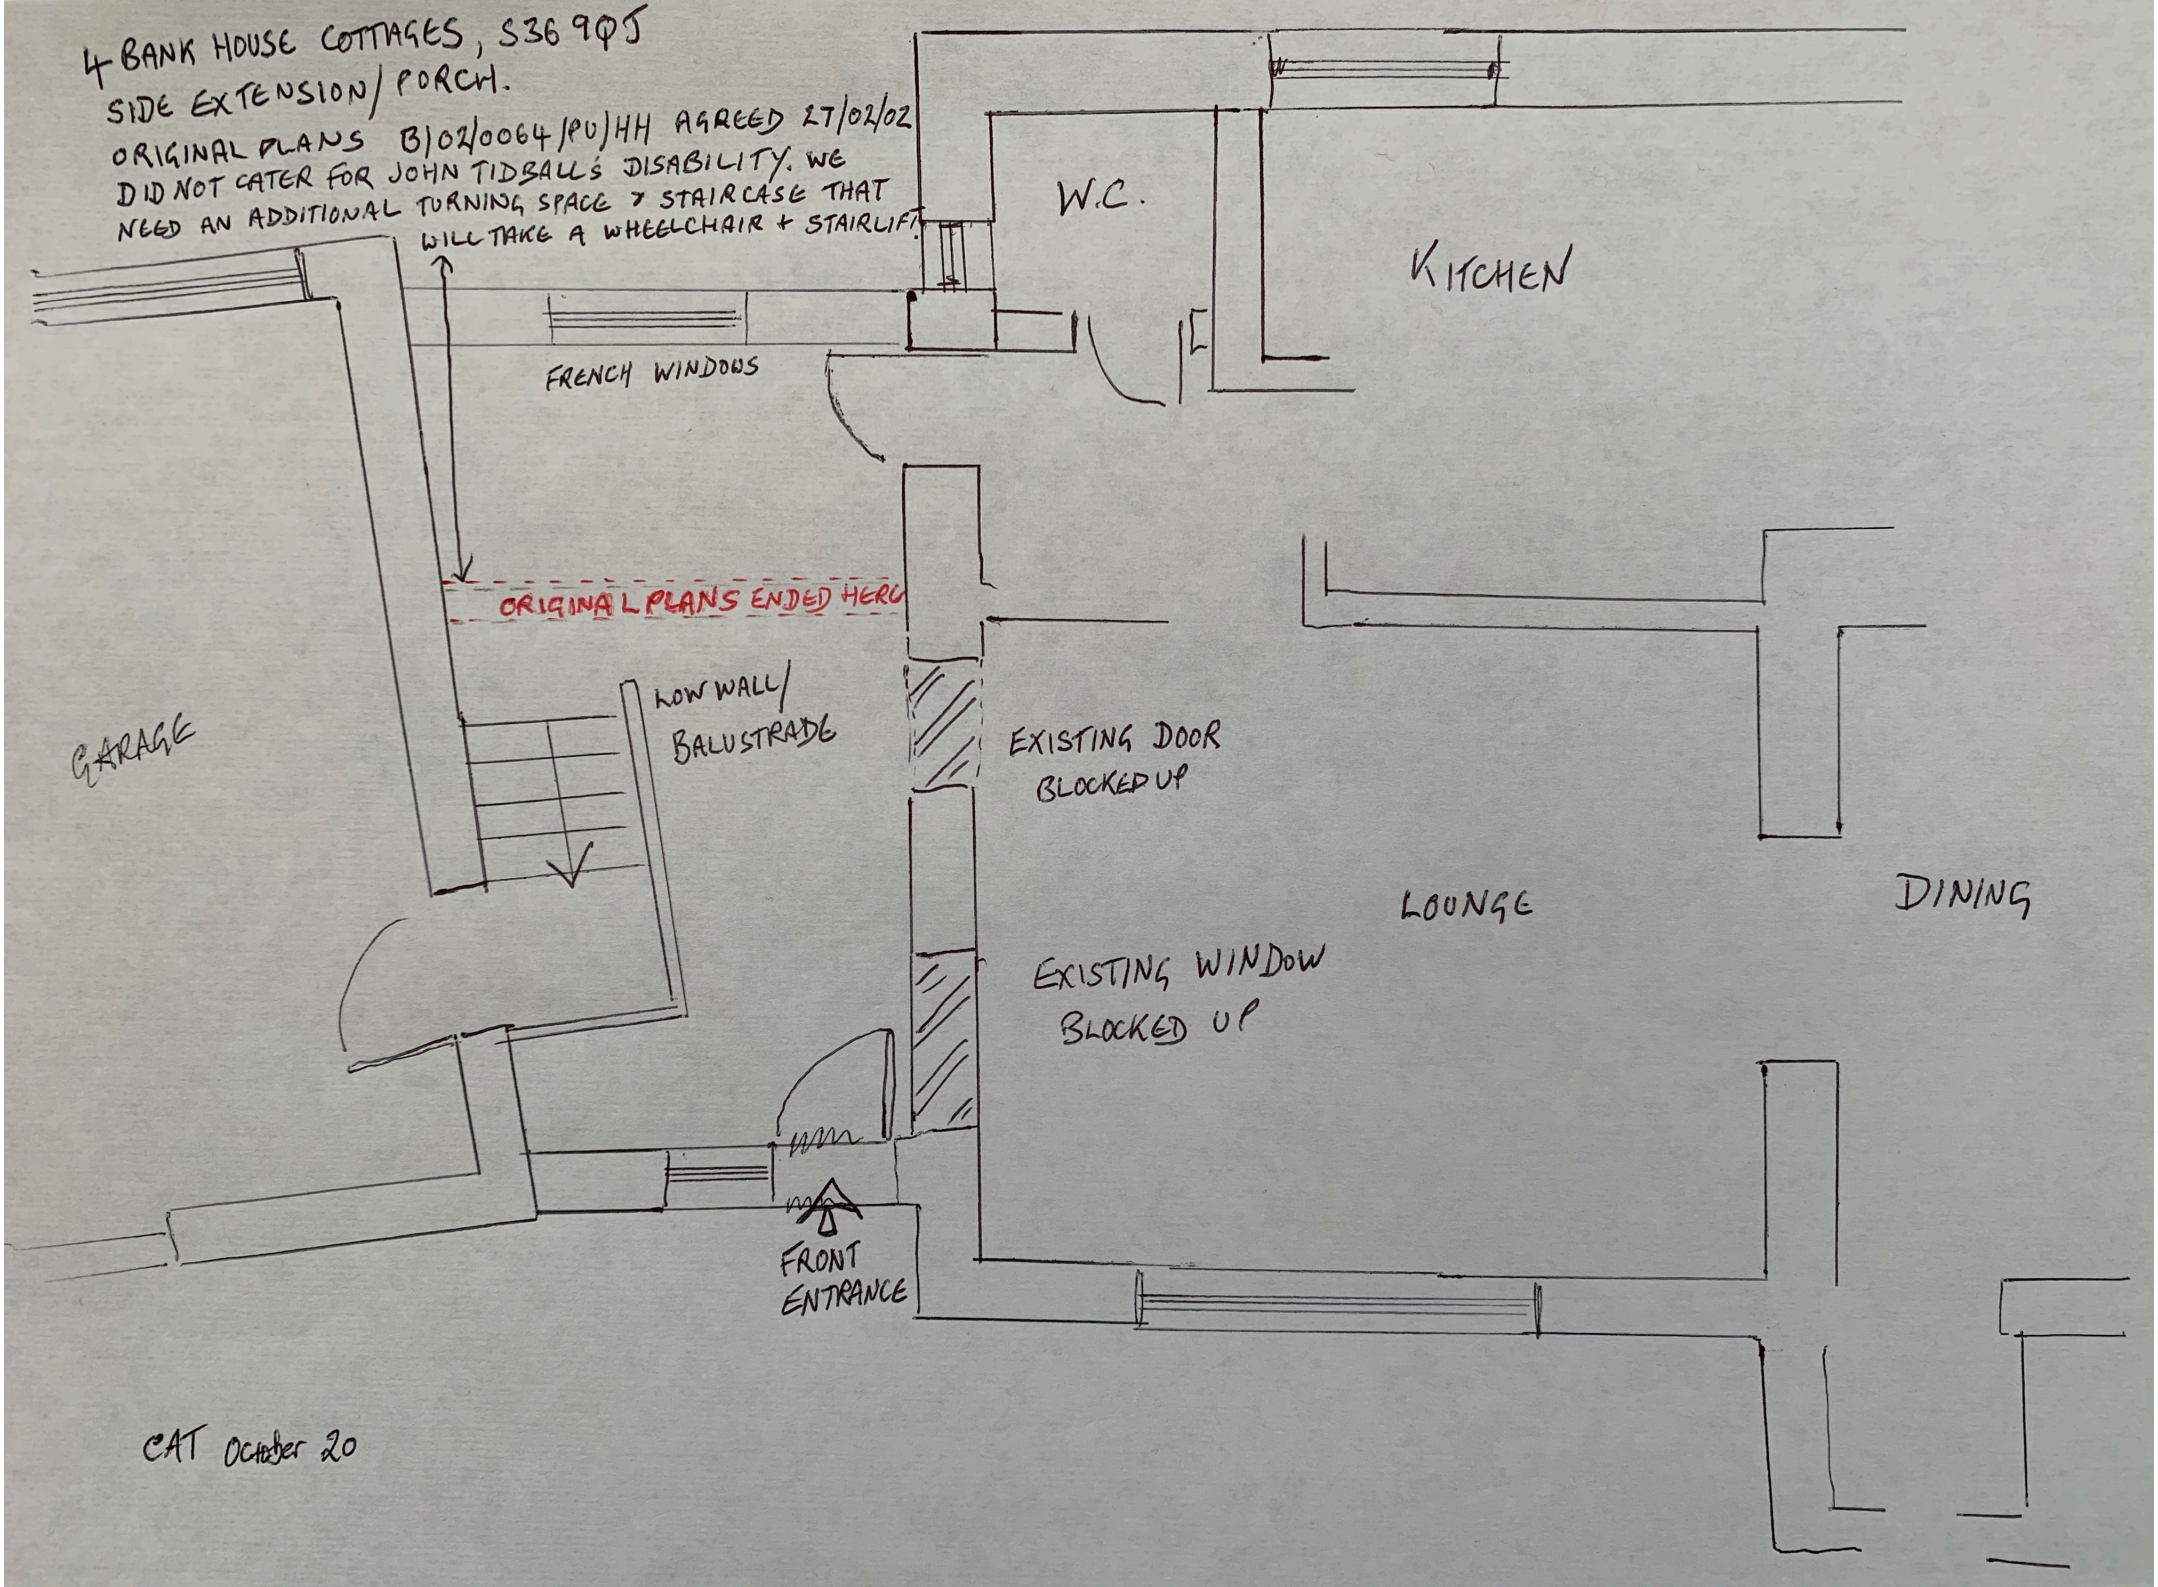

4 BANK HOUSE COTTAGES, S36 9QJ
SIDE EXTENSION/PORCH.
ORIGINAL PLANS B/02/0064/PU/HH AGREED 27/02/02
DID NOT CATER FOR JOHN TIDBALL'S DISABILITY. WE
NEED AN ADDITIONAL TURNING SPACE & STAIRCASE THAT
WILL TAKE A WHEELCHAIR + STAIRLIFT.
W.C.
KITCHEN
FRENCH WINDOWS
ORIGINAL PLANS ENDED HERE
LOW WALL/
BALUSTRADE
GARAGE
EXISTING DOOR
BLOCKED UP
LOUNGE
DINING
EXISTING WINDOW
BLOCKED UP
FRONT
ENTRANCE
CAT October 20