



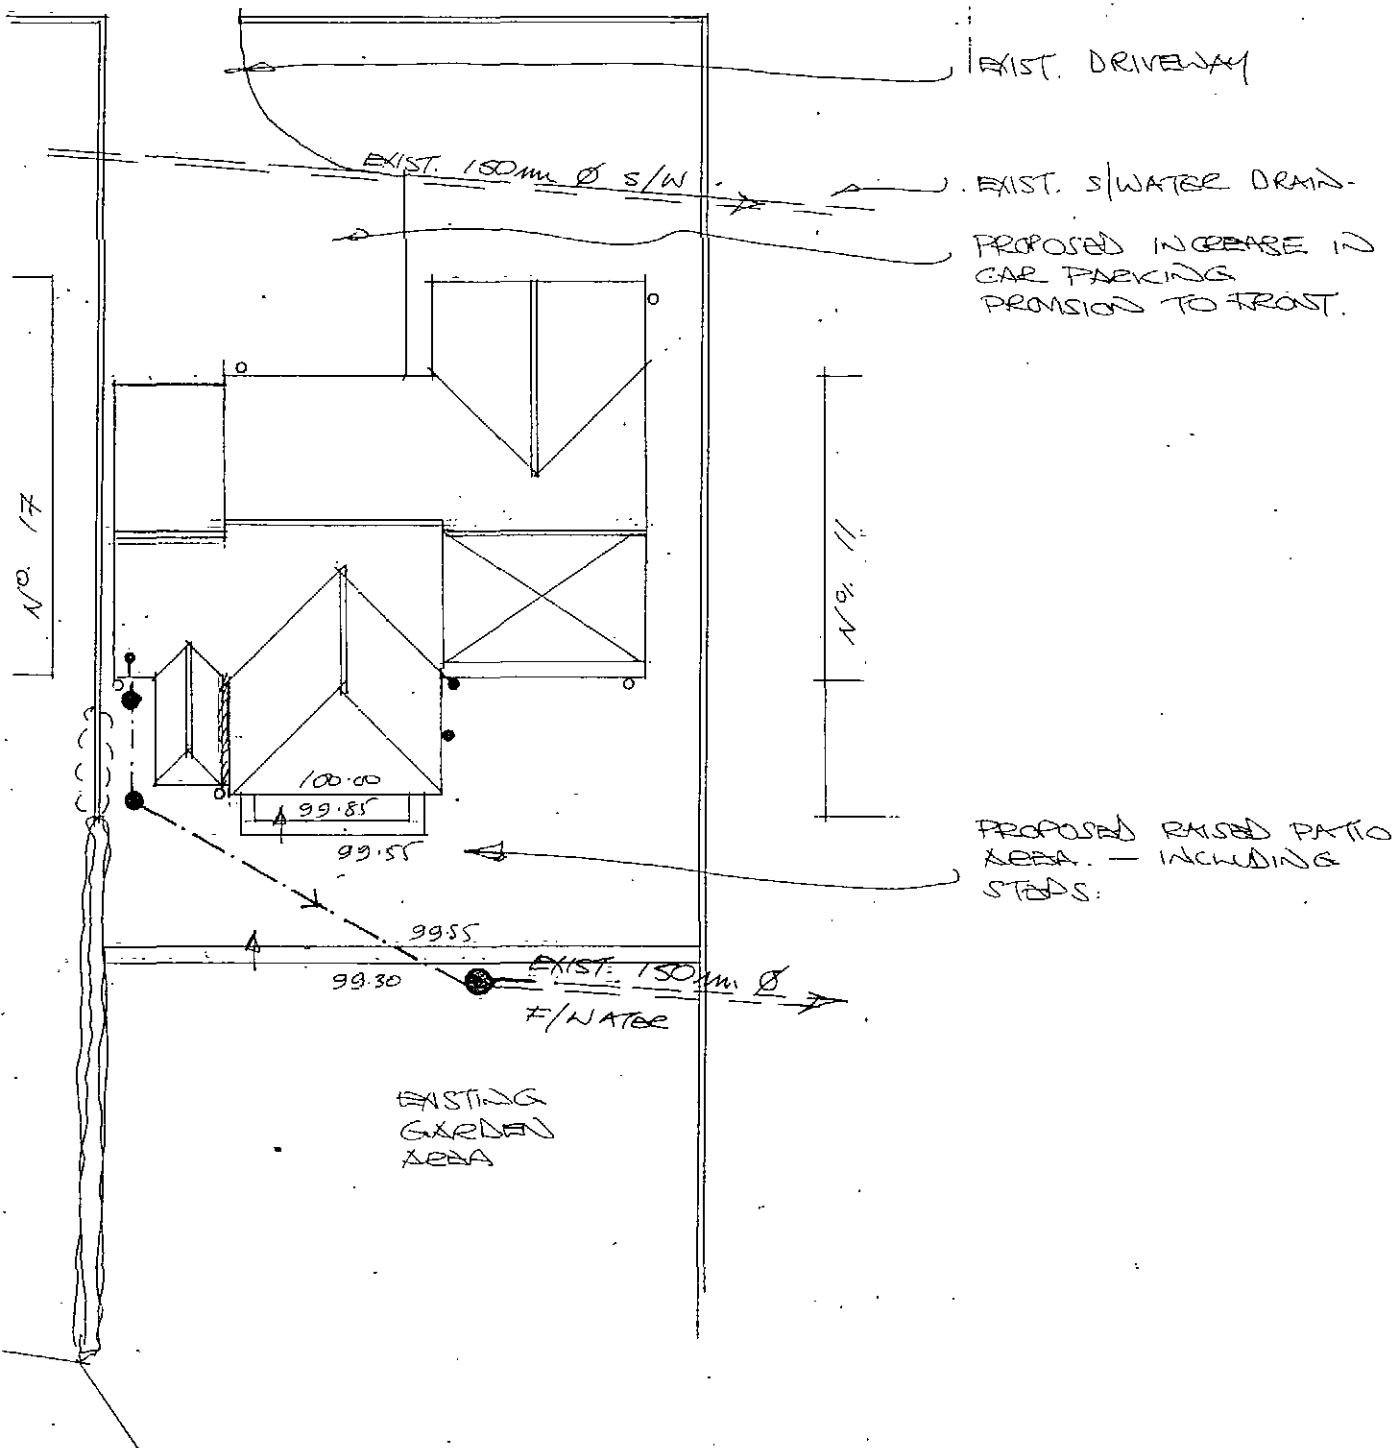


Rev	Notes	Date


Garry Greetham Associates Residential Design Consultant Westwood House 18 Carr Lane Tankersley Earnsley S75 3BE Tel(01226)746573	
PROJECT	Various Extensions
CLIENT	Miss. Lauren Atkinson
TITLE	Drainage & Ext. Works
ADDRESS	15 Greystones Avenue, Ward Green, Barnsley. S70 5JQ.
DRAWN BY	ggg.
SCALE	1:200
DATE	Aug 17
DRAWING No	863-02
REV	
Member of the Chartered Institute of Architectural Technologists	

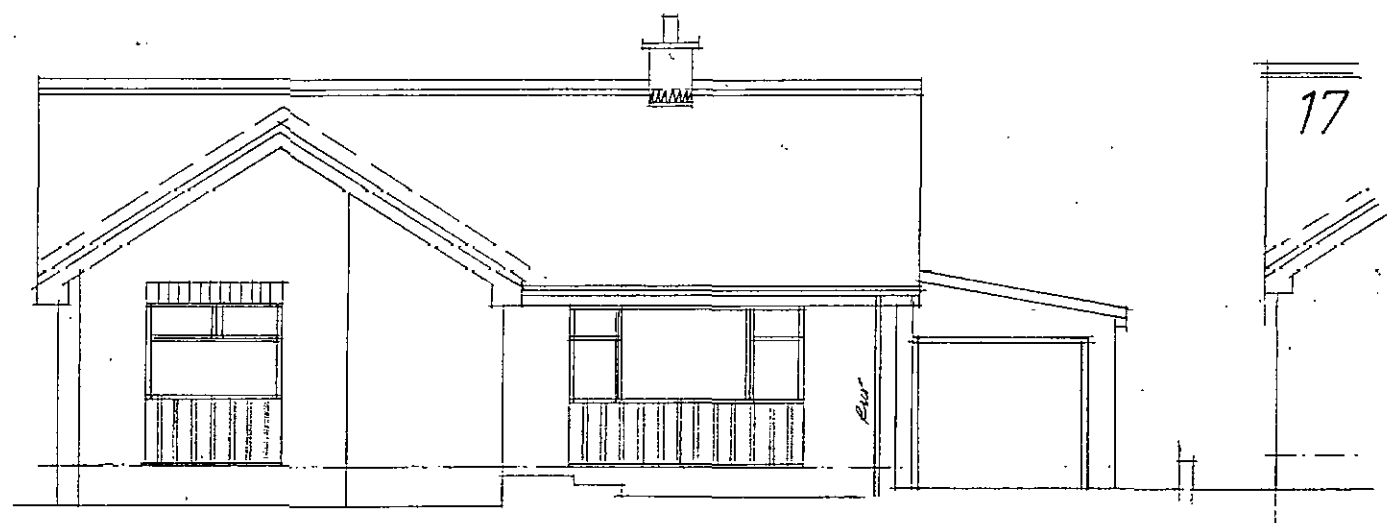


Front

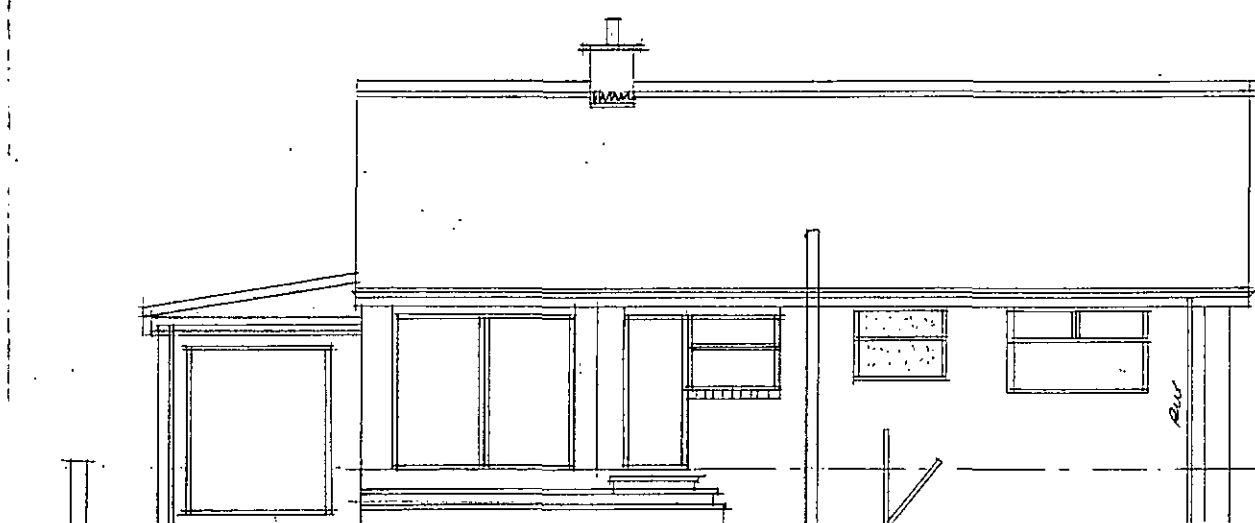

Rear

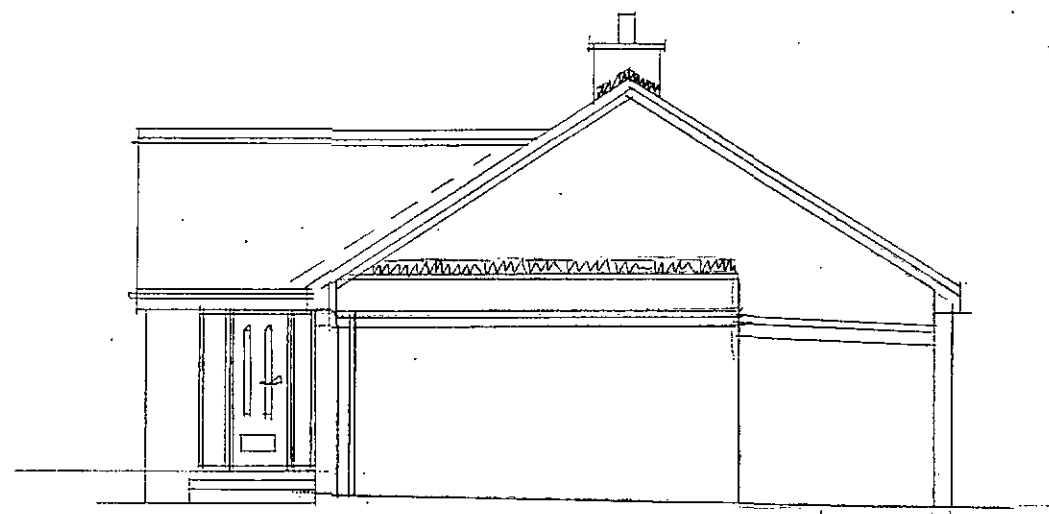

Side

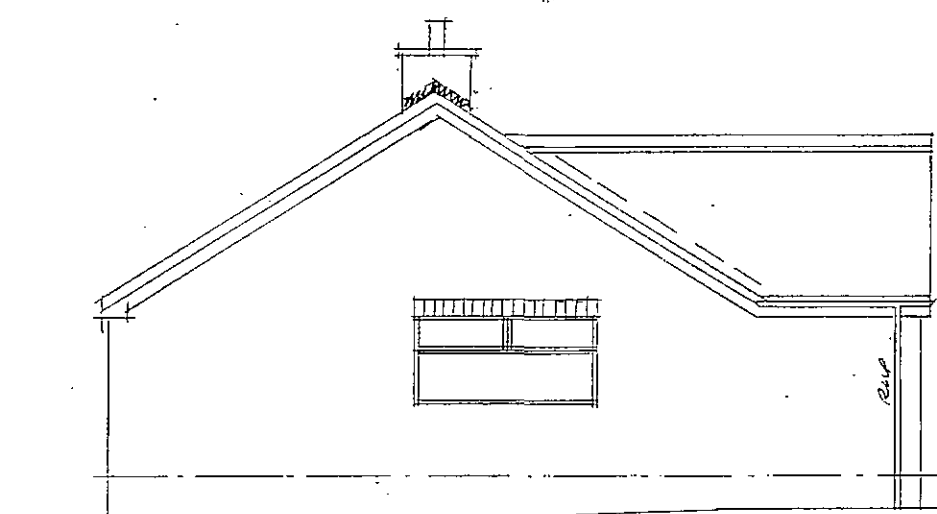

Side

Rev	Notes	Date

Garry Greetham Associates

Residential Design Consultant

Westwood House
18 Carr Lane
Tankersley

Barnsley S75 3BE
Tel(01226)746573

PROJECT Various Extensions

CLIENT Miss. Lauren Atkinson

TITLE Elevations as Existing


ADDRESS 15 Greystones Avenue,
Ward Green,
Barnsley. S70 5JQ.

DRAWN BY 999

SCALE 1:100 DATE Jul 17

DRAWING No 863-03 REV

Member of the Chartered Institute
of Architectural Technologists

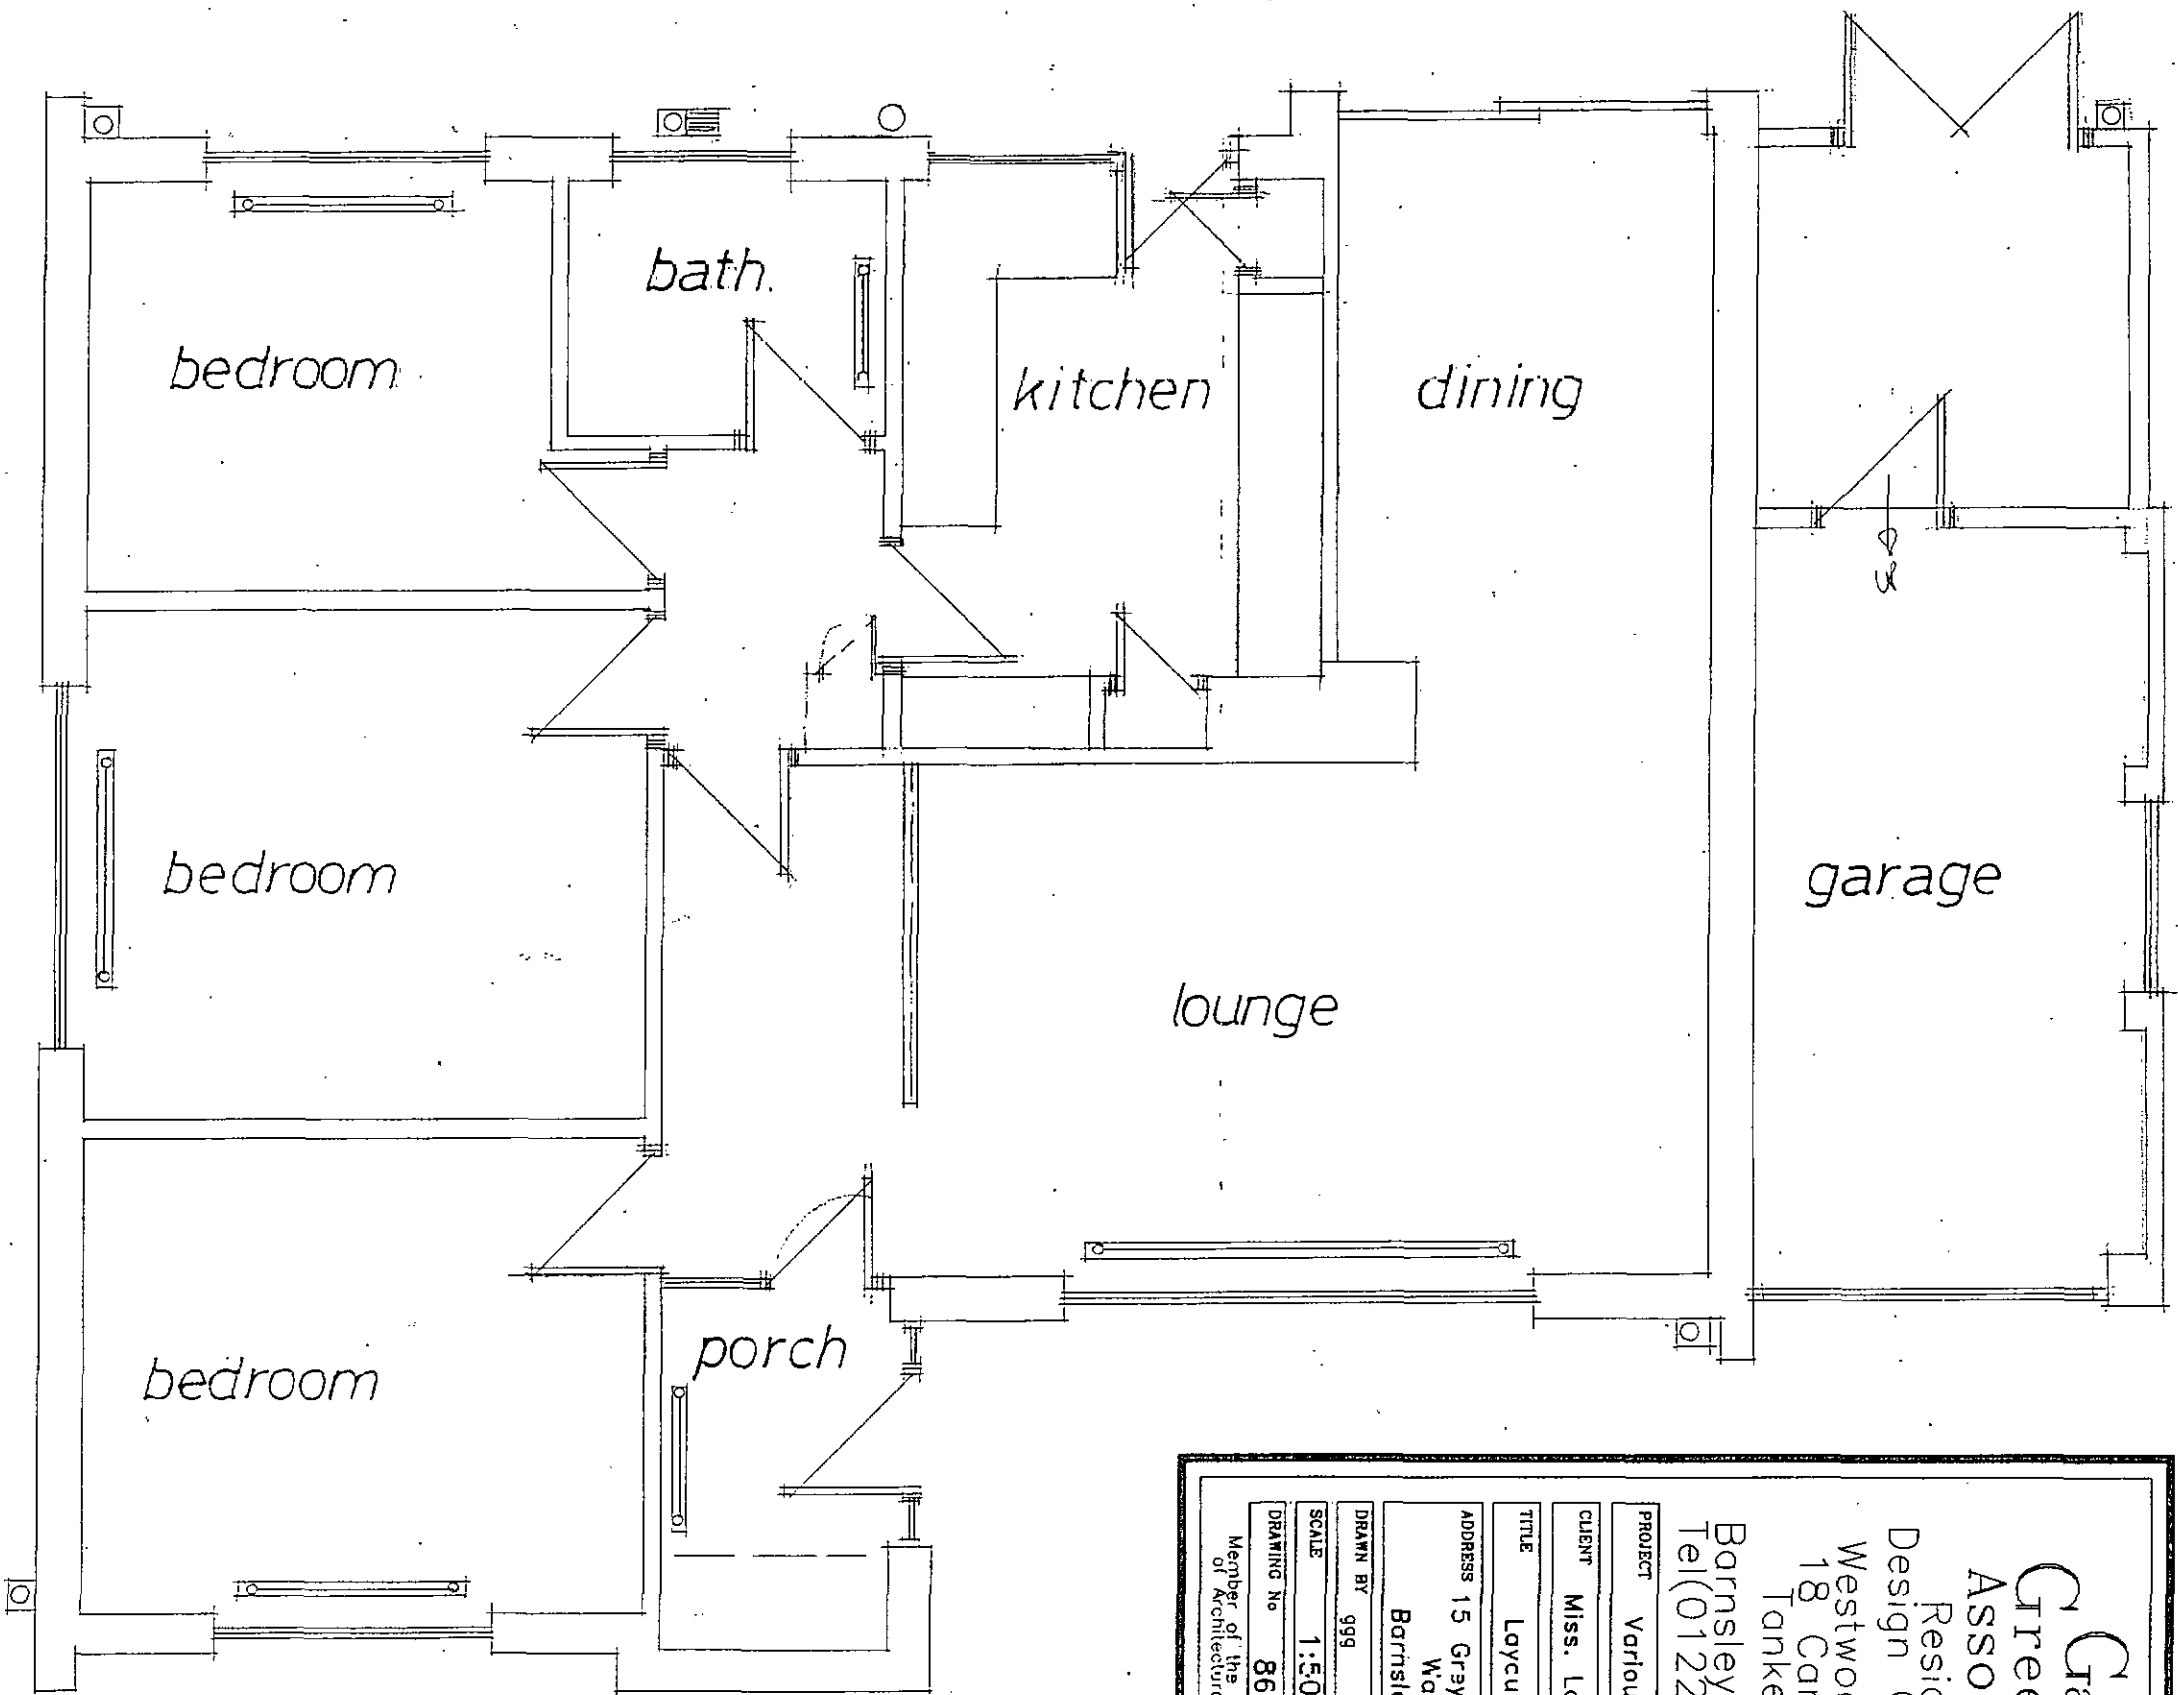


Garry Greetham Associates
 Residential Design Consultant
 Westwood House
 18 Carr Lane
 Tankersley
 Barnsley S75 3BE
 Tel(01226)746573


PROJECT Various Extensions
 CLIENT Miss. Lauren Atkinson
 TITLE Layout as EXISTING
 ADDRESS 15 Graystones Avenue,
 Ward Green,
 Barnsley. S70 5JQ.
 DRAWN BY ggg
 SCALE 1:50 DATE Jul 17
 DRAWING No 863-04 REV
 Member of the Chartered Institute
 of Architectural Technologists

Rev	Notes	Date

BOUNDARY WALL - DWARF & CON. FEATURE WALL

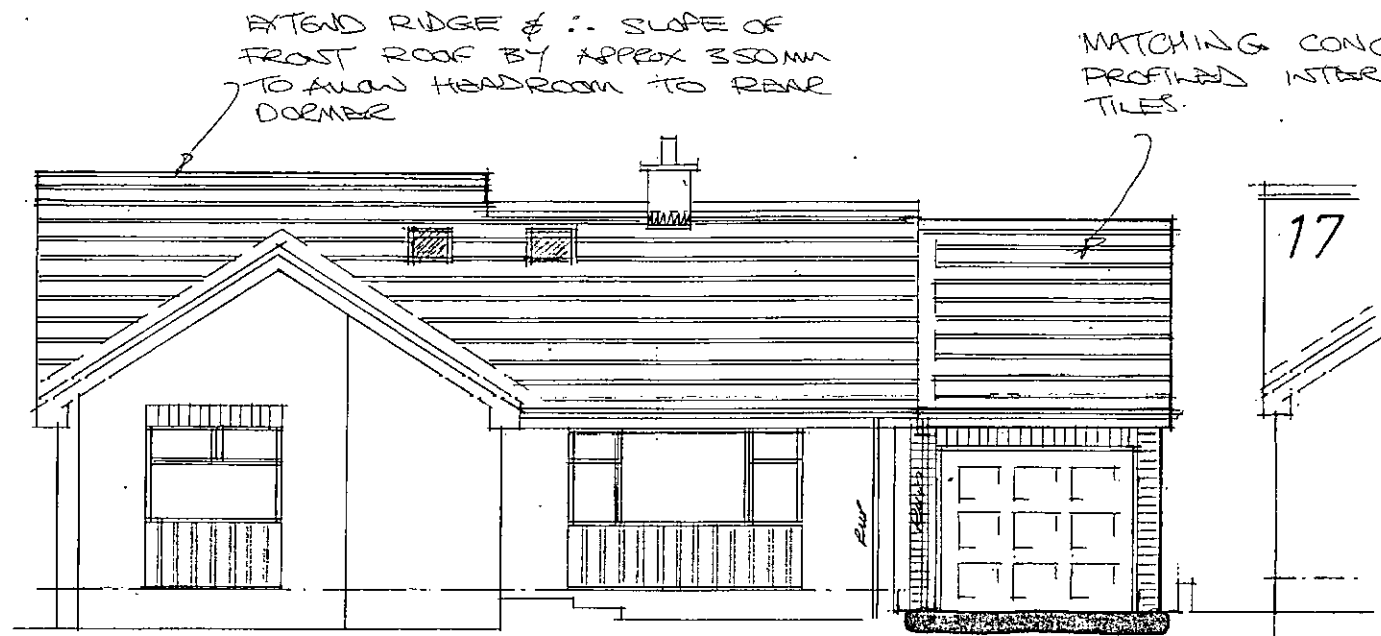


Front

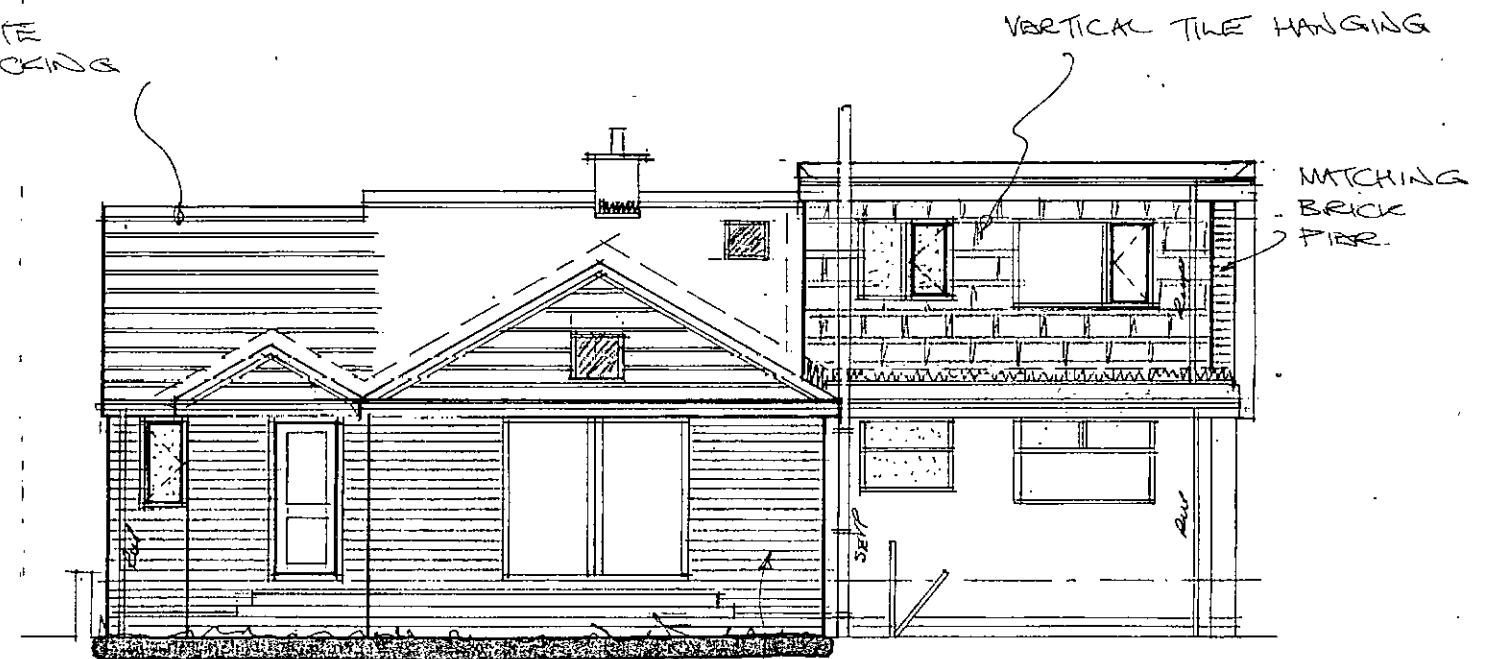


Rear

MATCHING RED/ORANGE
BRICKWORK

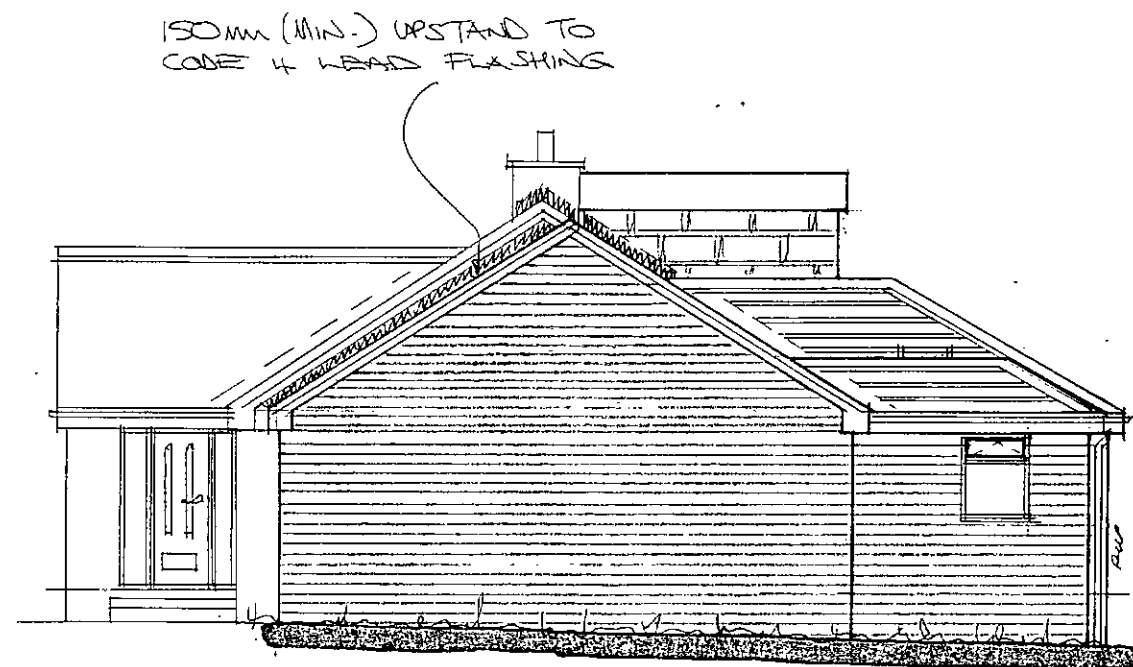

Side

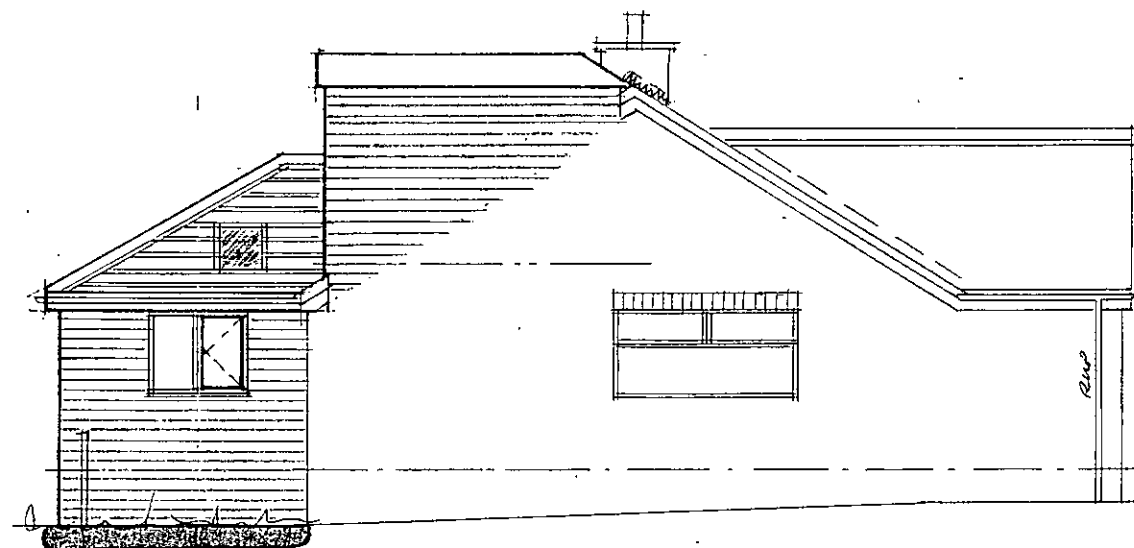

Side

A	FRONT ELEV. ANT	09/17
Rev	Notes	Date

Garry
Greetham
Associates

Residential
Design Consultant
Westwood House
18 Carr Lane
Tankersley

Barnsley S75 3BE
Tel(01226)746573

PROJECT	Various Extensions.		
CLIENT	Miss. Lauren Atkinson		
TITLE	Elevations as Proposed		
ADDRESS	15 Greystones Avenue, Ward Green, Barnsley. S70 5JQ.		
DRAWN BY	999		
SCALE	1:100	DATE	Jul 17
DRAWING No	863-05	REV	A
Member of the Chartered Institute of Architectural Technologists			