

RESPONSIBILITY IS NOT ACCEPTED FOR OTHERS SCALING DIRECTLY FROM THIS DRAWING. DO NOT SCALE FROM THIS DRAWING, USE WRITTEN DIMENSIONS ONLY.



THIS DRAWING IS PRODUCED FOR USE IN THIS PROJECT ONLY AND MAY NOT BE USED FOR ANY OTHER PURPOSE. THE ORIGINATOR ACCEPTS NO LIABILITY FOR THE USE OF THIS DRAWING OTHER THAN THE PURPOSE FOR WHICH IT WAS INTENDED IN CONNECTION WITH THIS PROJECT AS RECORDED IN THE 'PURPOSE FOR ISSUE' AND 'FILE STATUS CODE'.

THIS DRAWING MAY NOT BE REPRODUCED IN ANY FORM WITHOUT PRIOR WRITTEN AGREEMENT.

© CROWN COPYRIGHT AND DATABASE RIGHTS -- ORDNANCE SURVEY LICENCE NUMBER 100019340.

KEY PLAN



NOTES

Rev	Description	Date
P1	First Issue	11/02/19



NPS Barnsley Ltd
Gateway Plaza, Sackville St, Barnsley, South Yorkshire, S70 2RD,
Tel: 01226 774605; Email: barnsley@nps.co.uk; web: www.nps.co.uk

CLIENT

Berneslai Homes

PROJECT

Berneslai Close Apartment Development

TITLE

Proposed Refuse Store Details


SCALE 1:50, 1:20 DISCIPLINE ARCHITECT PROJECT NUMBER 19-1-1014

DRAWING NUMBER NPS-B1-PL-GF-A-Zz_70_60_X-200 REV CODE P1

STATUS CODE	PURPOSE OF ISSUE	Drawn	BST
S0	PRELIMINARY	Checked	XX
		Approved	XX


01 Location Plan

1:50

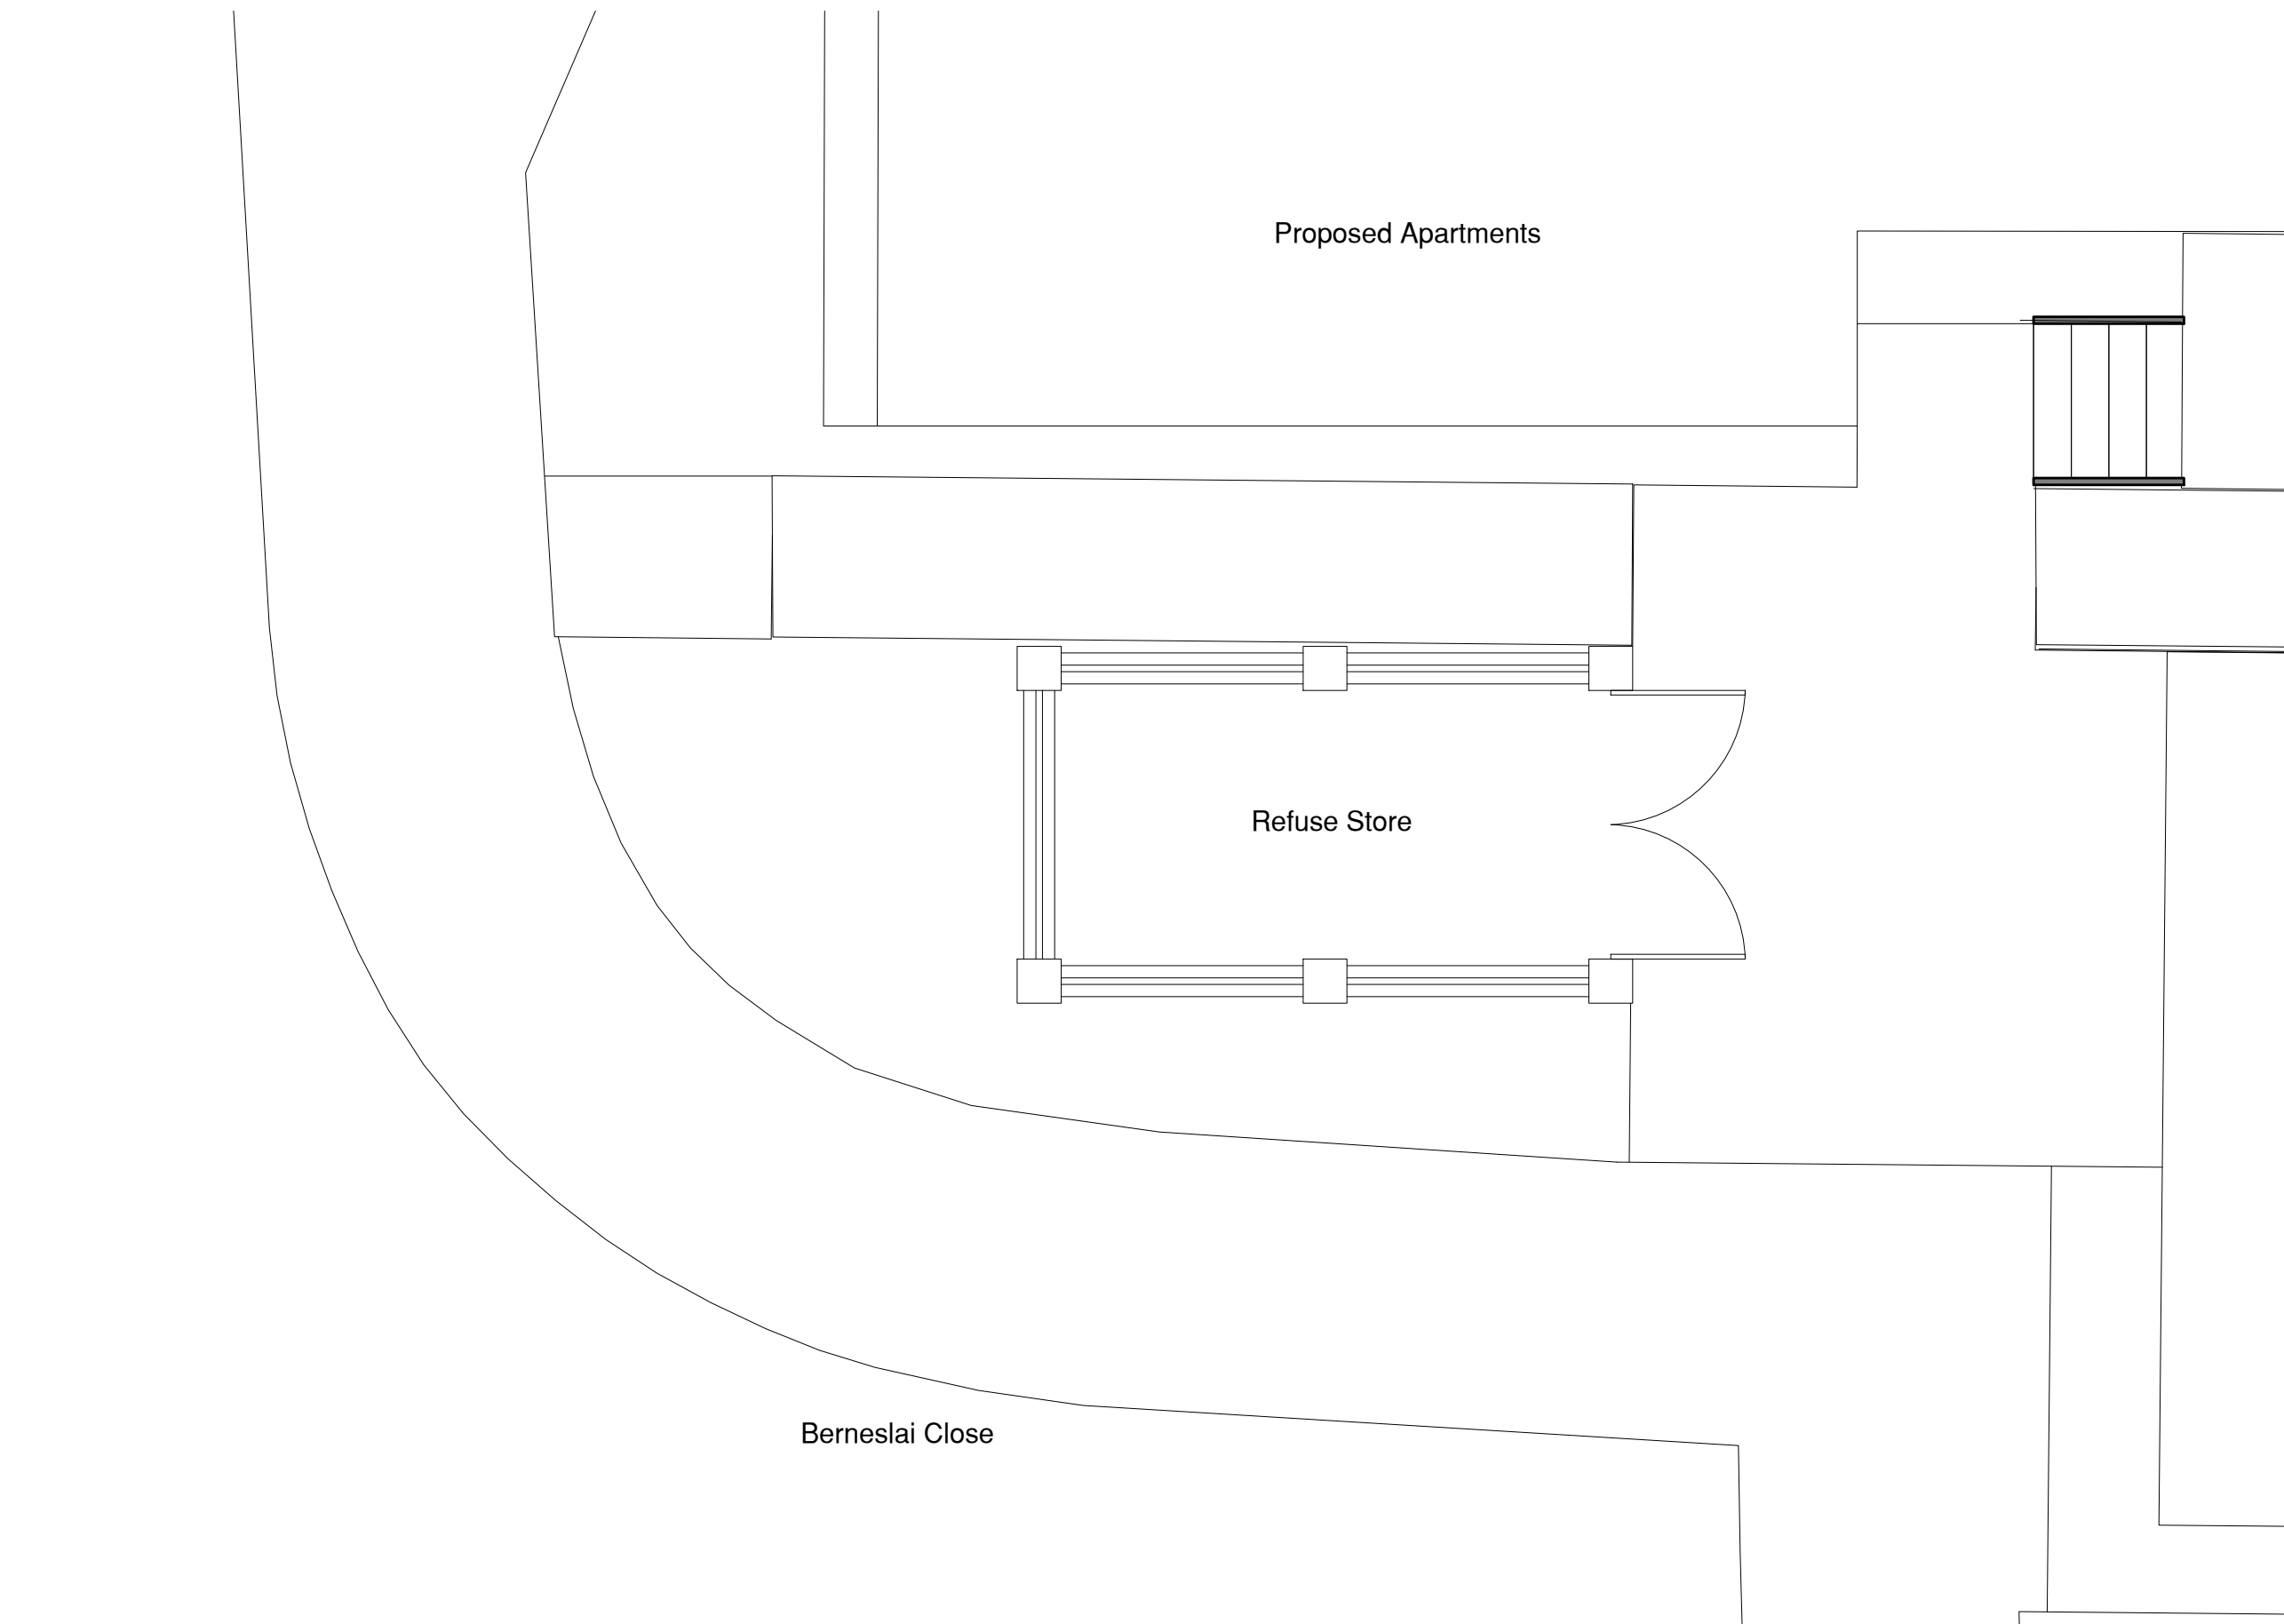


02 Refuse Store Plan

1:20

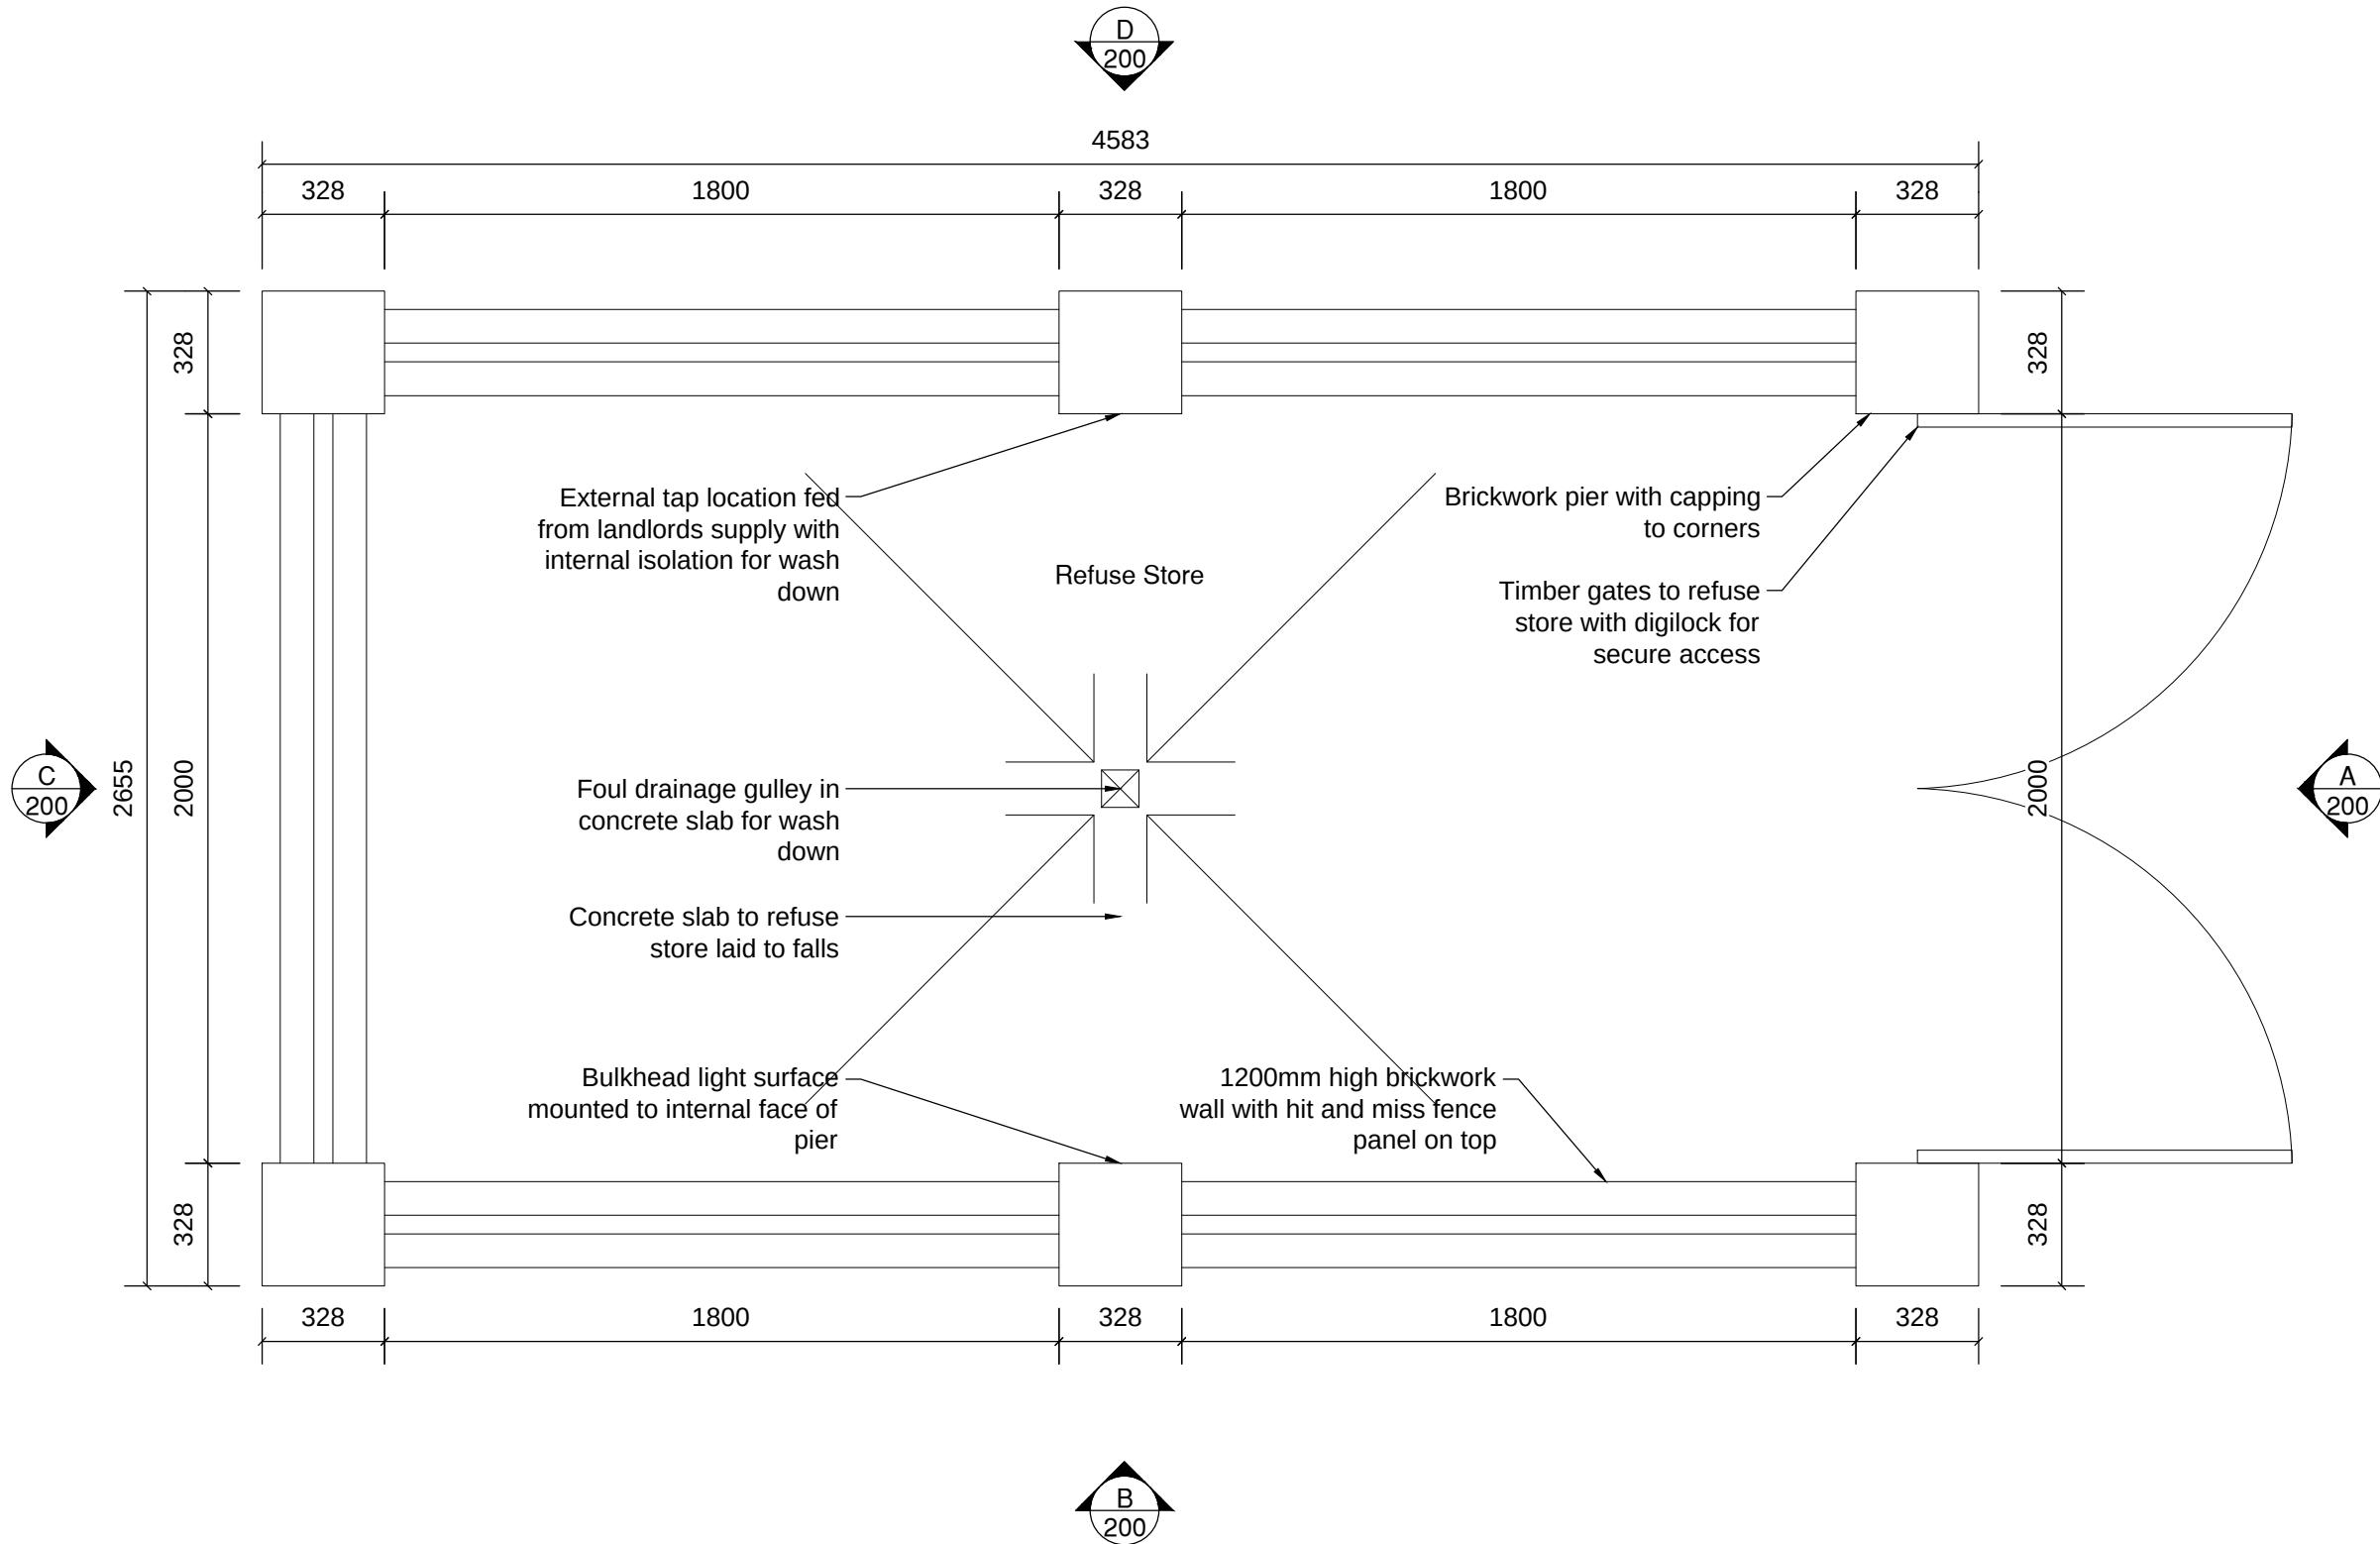


03 Elevation A

1:20

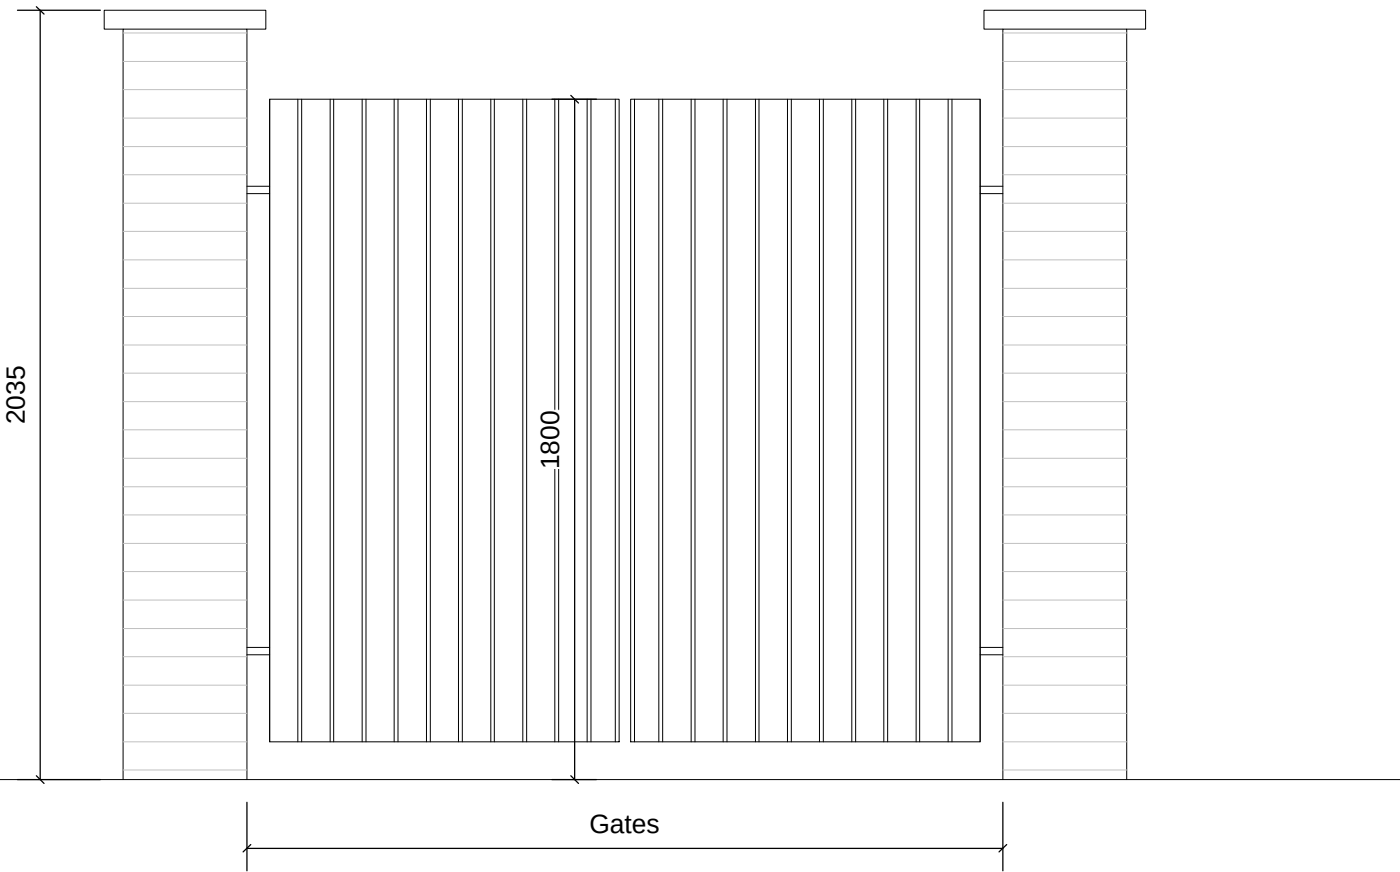

04 Elevations B & D

1:20

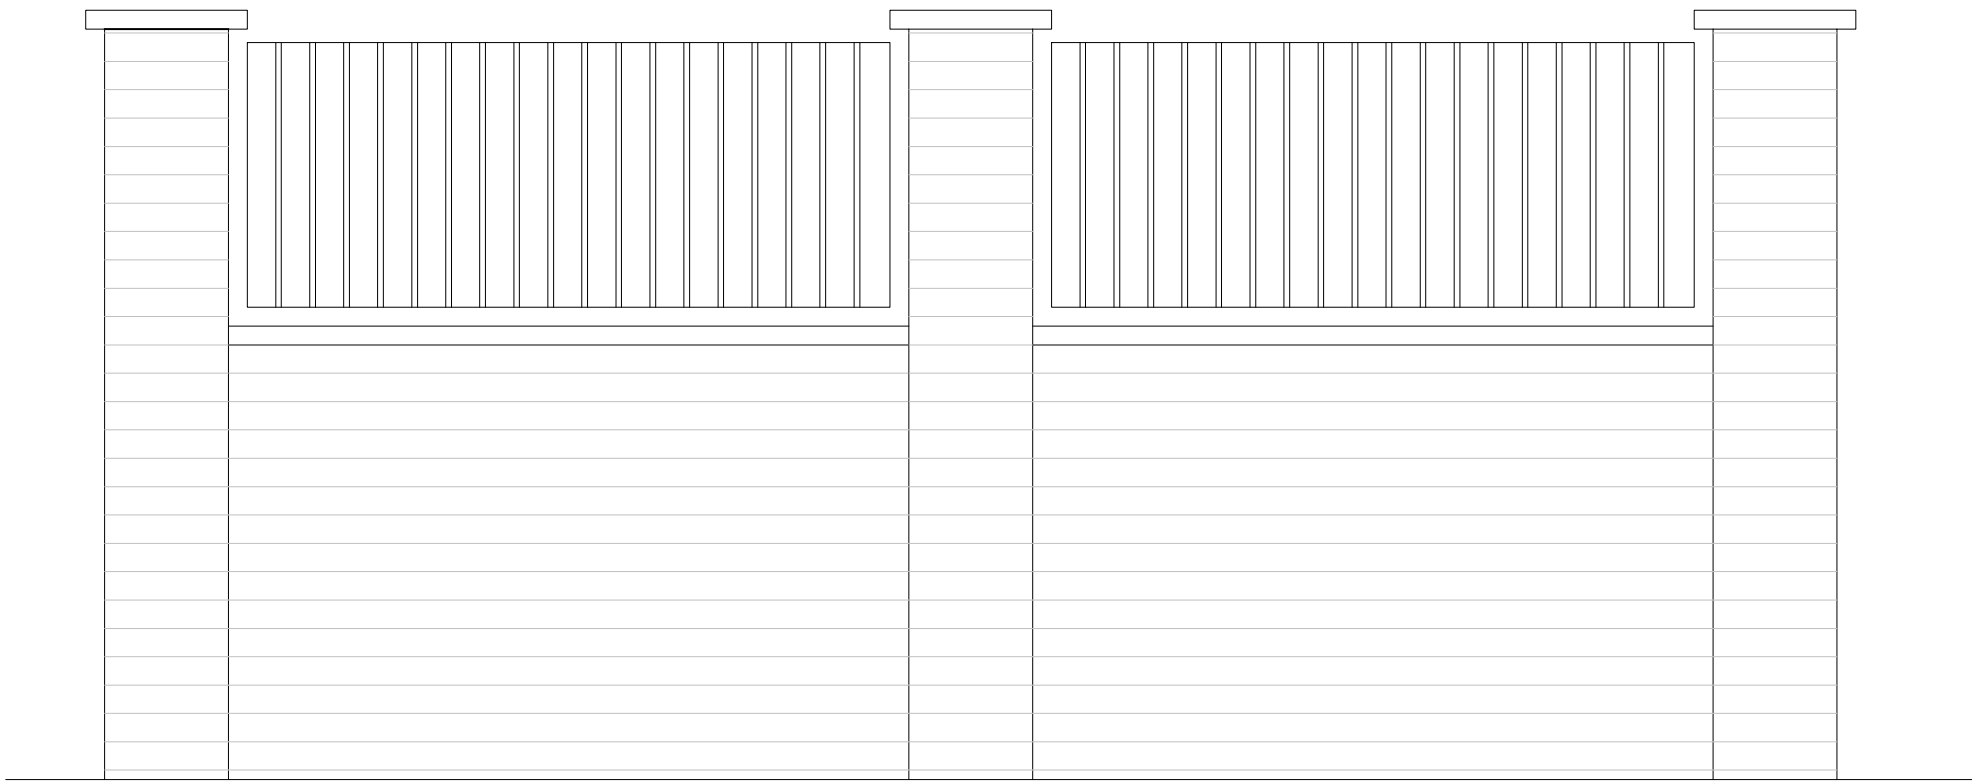

05 Elevation C

1:20

