



Opening times to white fret cut out of aluminum back panel fascia and internally illuminated. Fascia decorated in Sainsbury's Plum pantone 1955c Dulux 76RR 08/316. All dims tbc on site. Fascia to sit proud of drainpipes. Illumination 55 candelas per square meter.


PROPOSED FASCIA A & B
(scale: 1:50@A3)

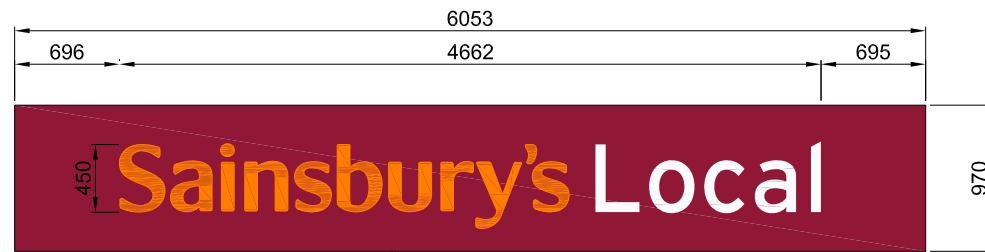



Standard Sainsbury's sign, building letters are to be formed as individual 3 dimensional 450mm high letters internally illuminated mounted on the external wall. Illumination 55 candelas per square meter. Fascia decorated in Sainsbury's plum pantone P1955. All dimensions tbc on site by signage contractor.

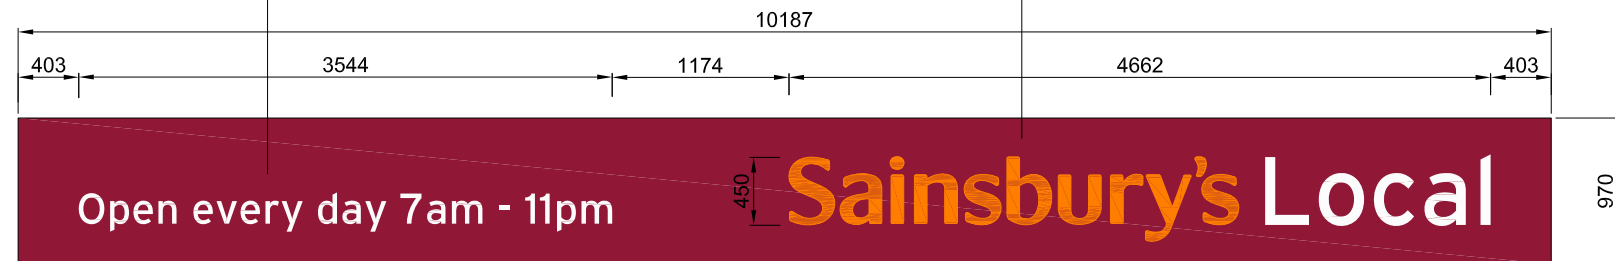


PROPOSED FASCIA C
(scale: 1:50@A3)

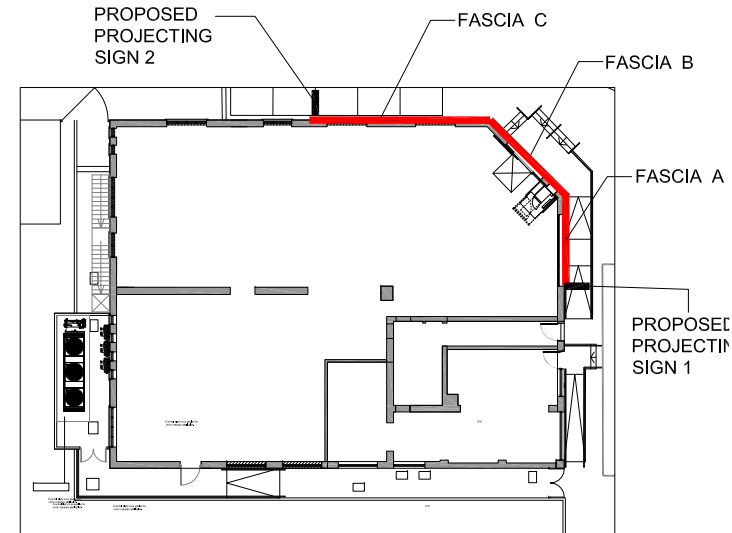


KEY PLAN
NTS

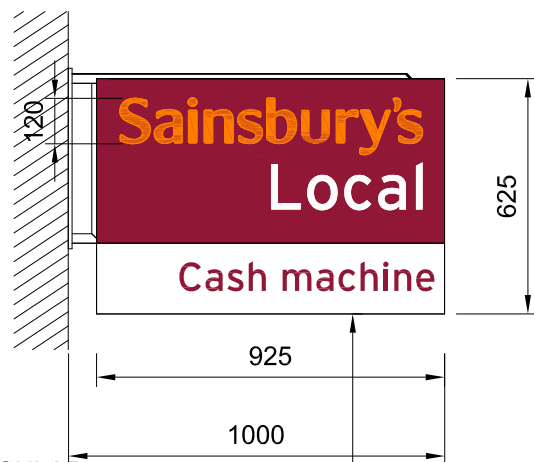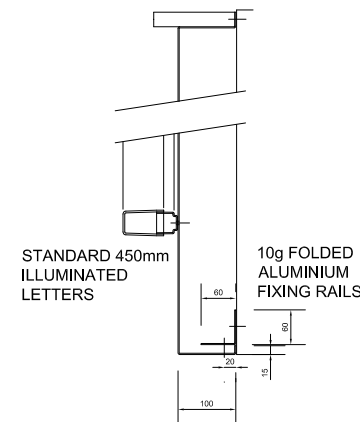


PERPENDICULAR
PROJECTING SIGN DETAIL 1
Scale 1:20@A3
Illumination 70 candelas per square meter.

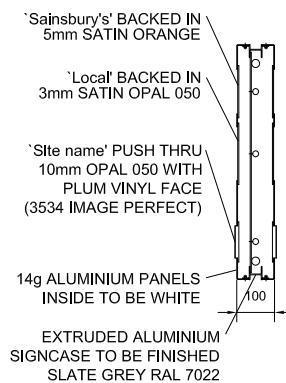


PROJECTING SIGN SECTION
Scale 1:20@A3

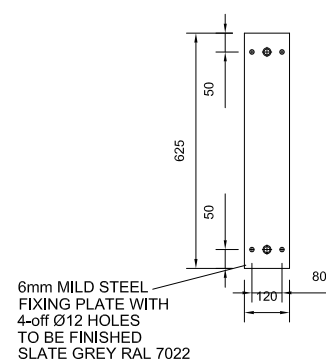

PROJECTING SIGN SIDE ELEVATION
Scale 1:20@A3

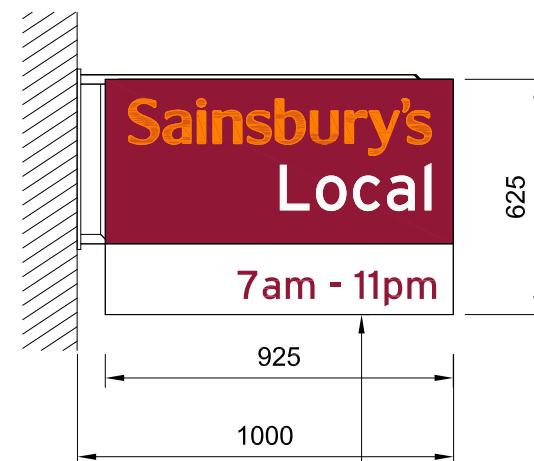

PERPENDICULAR
PROJECTING SIGN DETAIL 2
Scale 1:20@A3
Illumination 70 candelas per square meter.

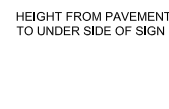

Revision	Date	Description
Walbrook management New Broad Street House 35 New Broad Street London EC2M 1NH tel: 020 3009 3061 email: info@walbrookmanagement.com		
Status PLANNING		
Client SAINSBURY'S LOCAL		
Project Title THE FRIENDSHIP INN BARNSELY, REDBROOK ROAD SOUTH YORKSHIRE S75 2RE		
Drawing Title PROPOSED SIGNAGE DETAILS SITE REF. 7725		
Project Number 11/W7725	Drawing Number 214	Revision
Drawn AM	Checked	Date 14/05/2012
Scale AS NOTED@A3		
The content of this drawing is the property of Walbrook Management LLP and may not be copied in whole or part without formal consent.		