

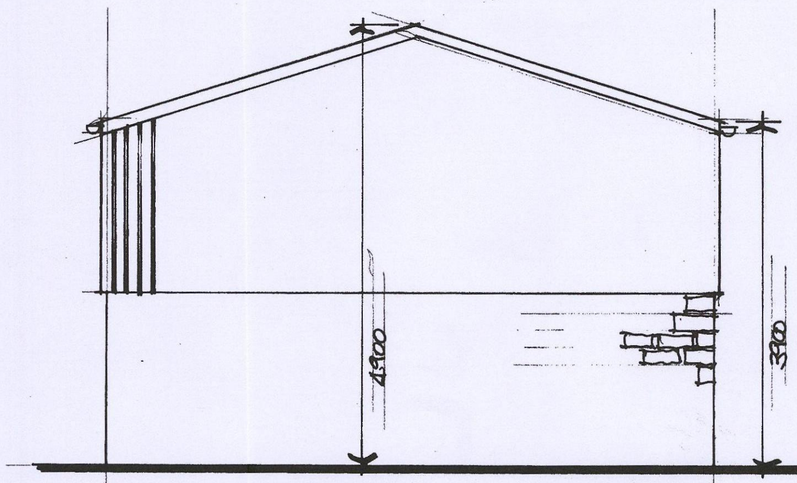



NW ELEVATION

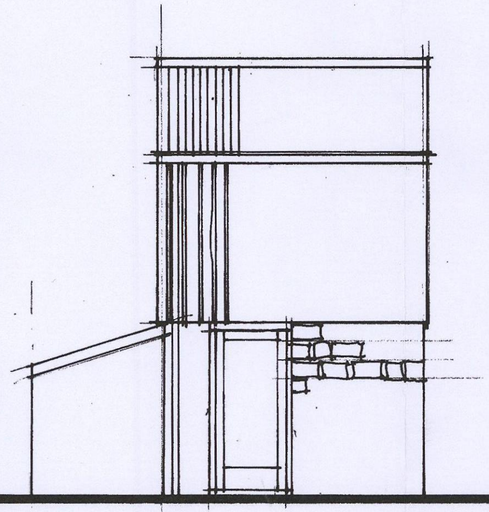


NE ELEVATION

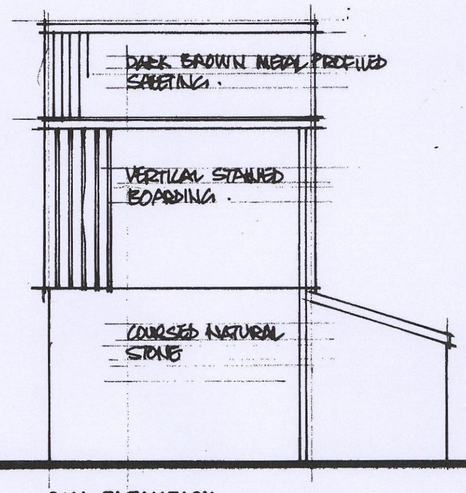


SW ELEVATION

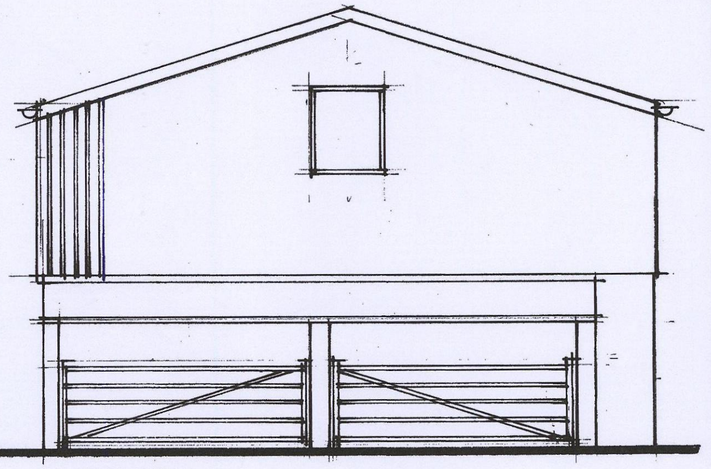

SE ELEVATION

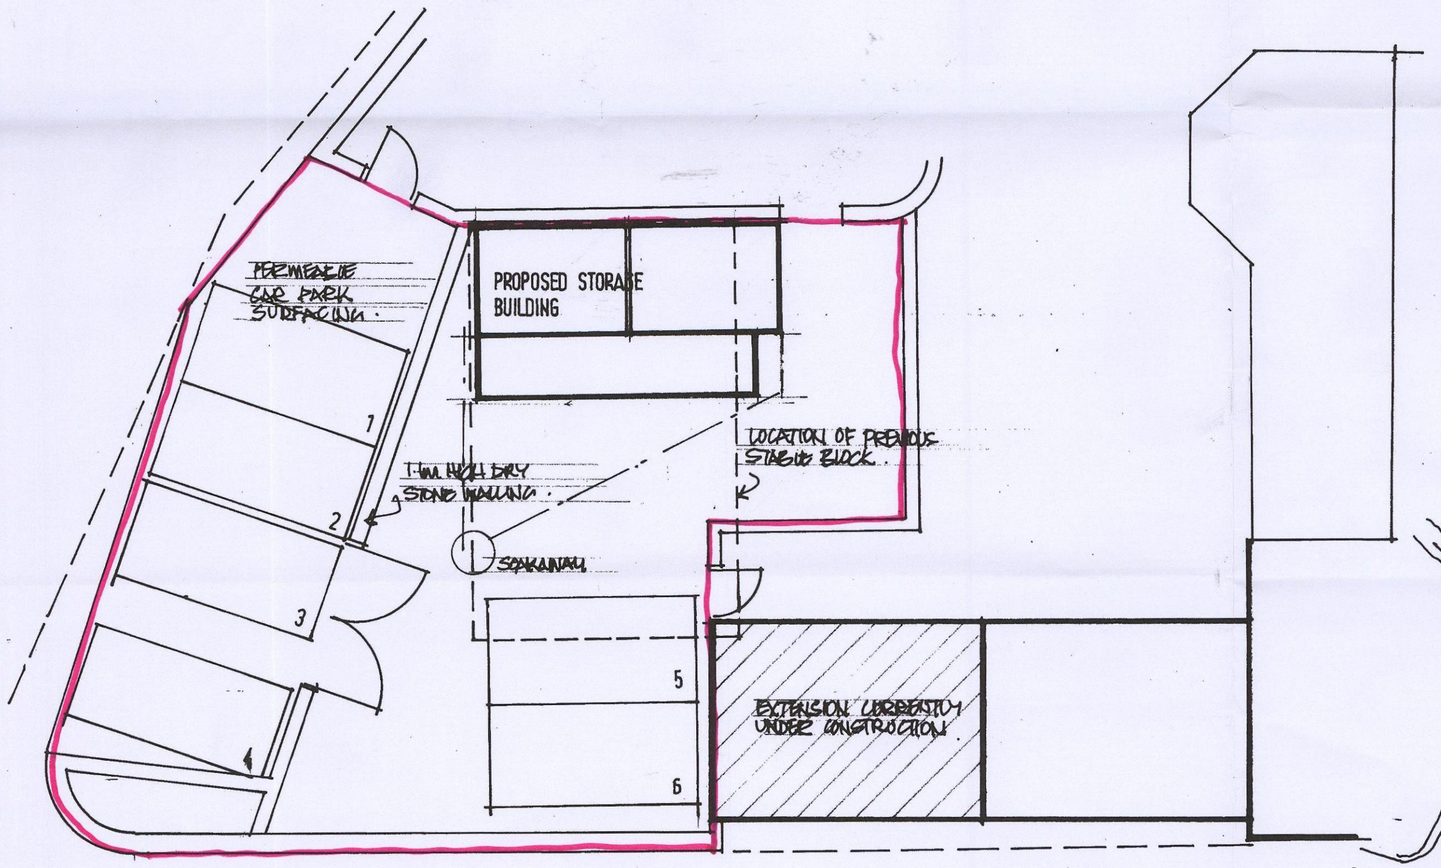

SITE PLAN 1:100

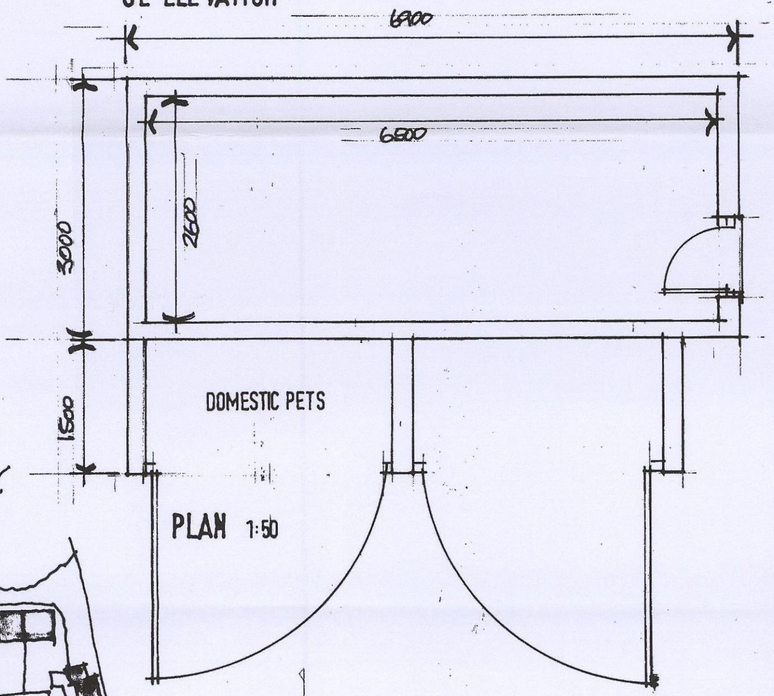

PLAN 1:50

CHILDS PLAY NURSERY

PROPOSED STORAGE BUILDING

U/9/16 JAN 15

BDS
BUILDING DESIGN SERVICES
01226 733224