

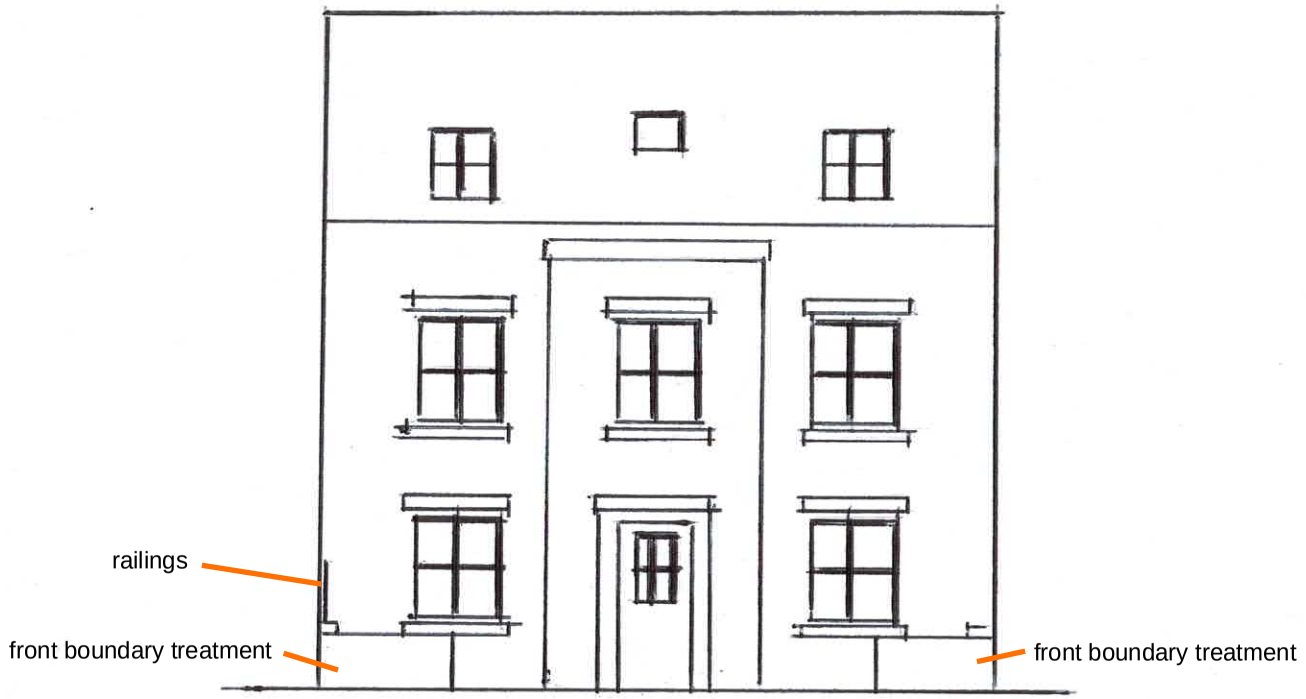


Front

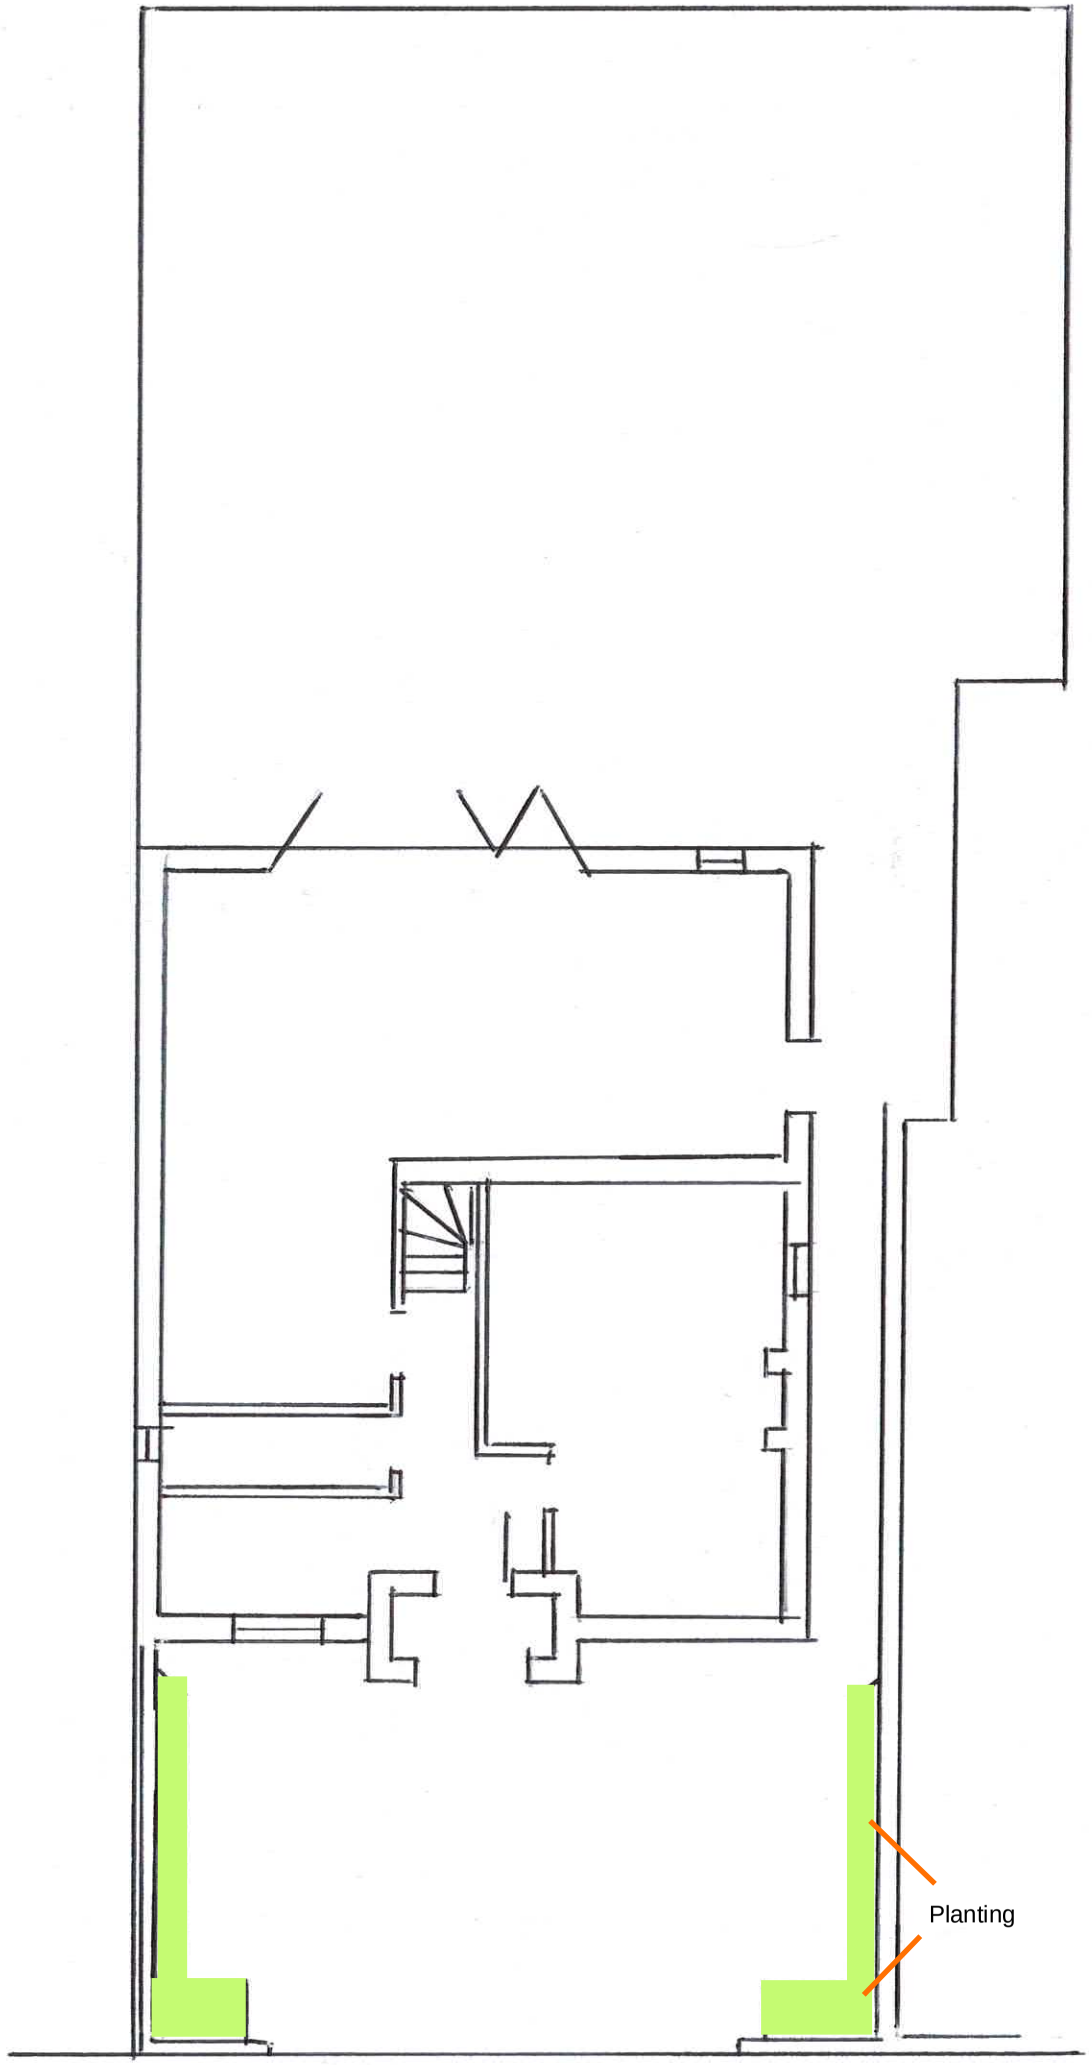

Floor

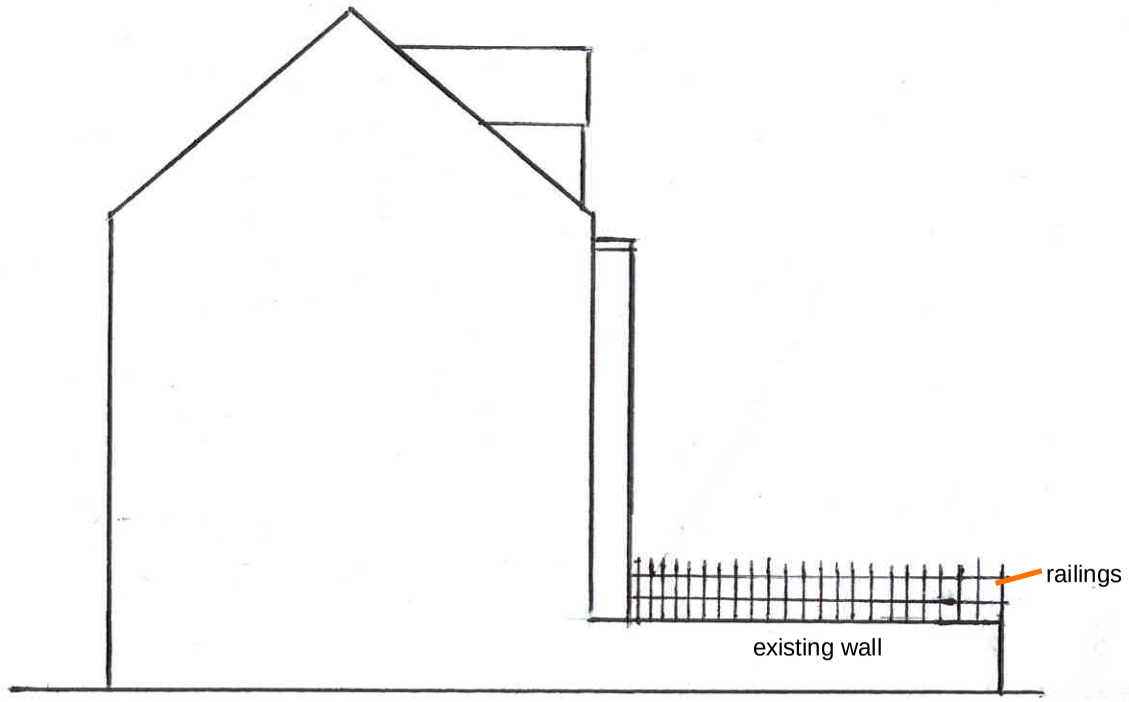

Side

Scale 1:100 at A3