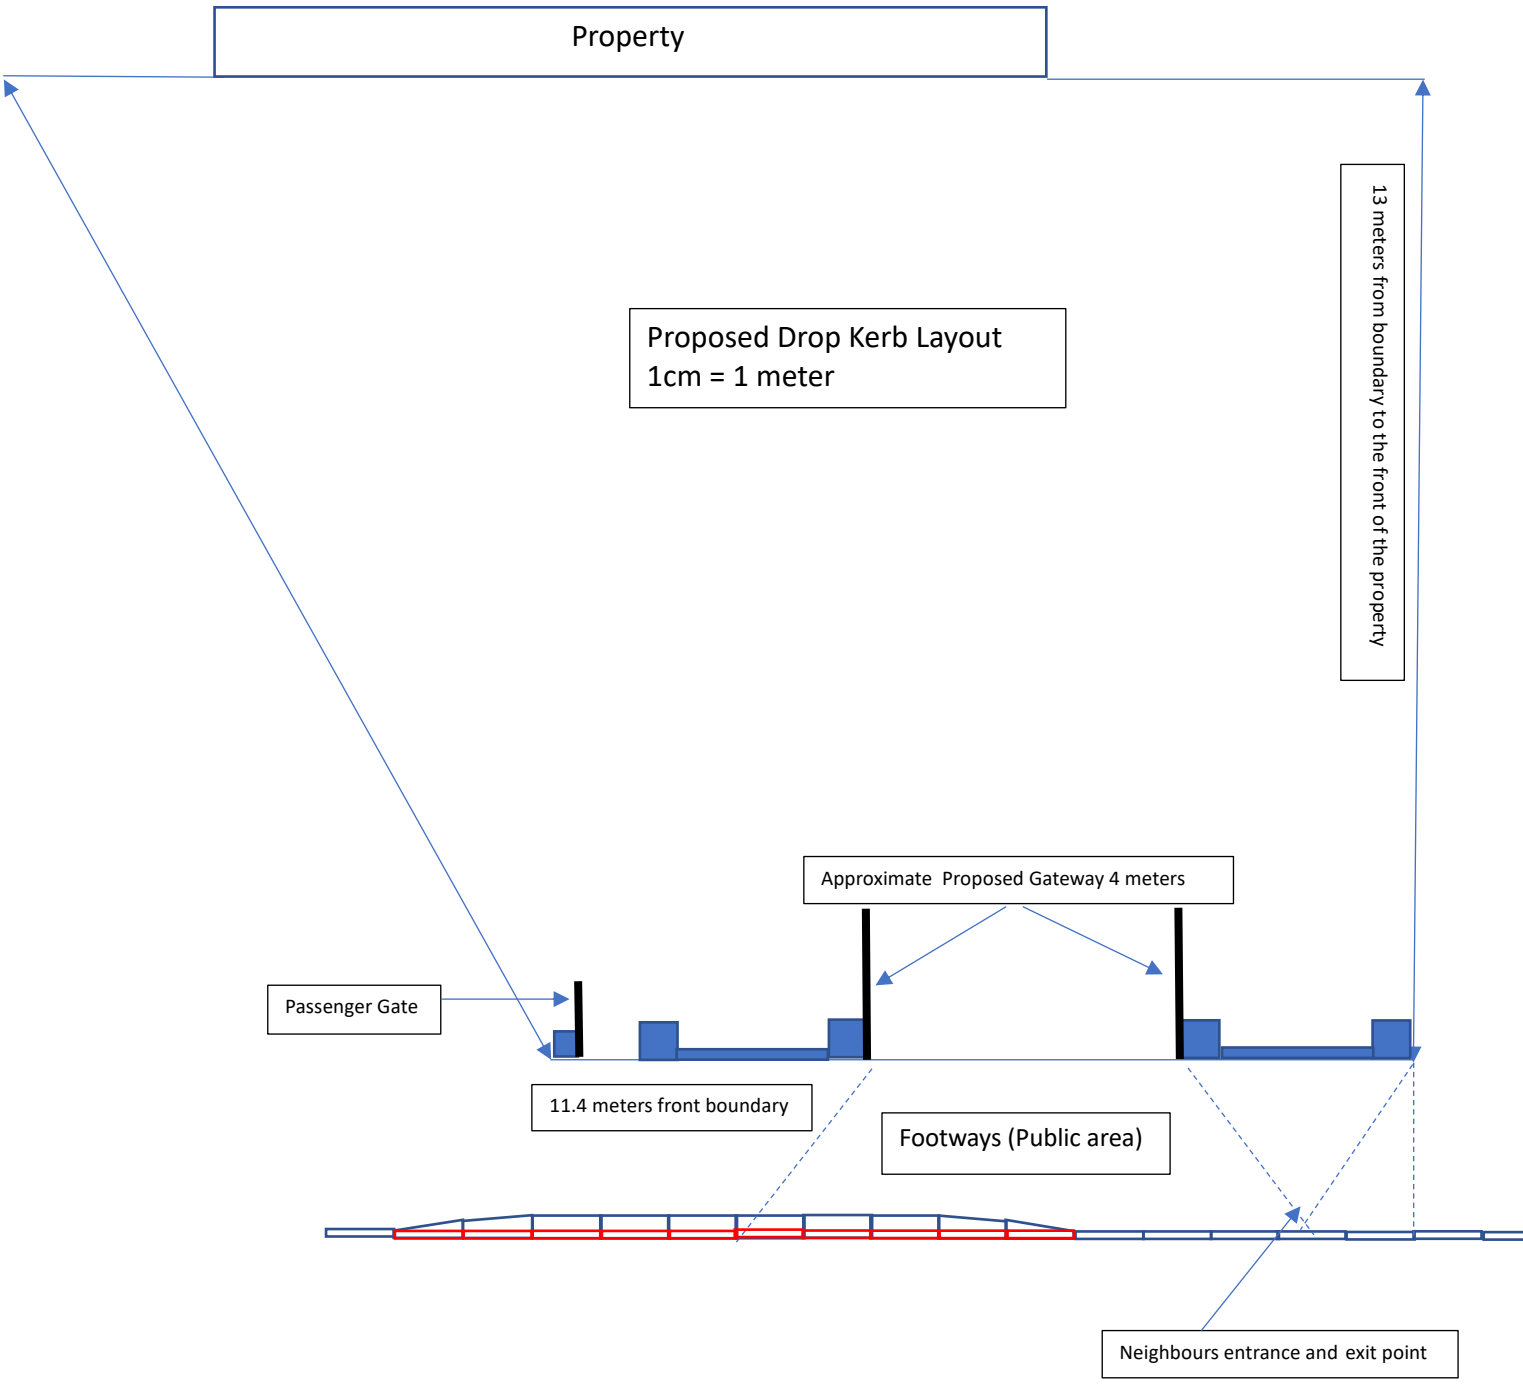

Property
Proposed Drop Kerb Layout
1cm = 1 meter
13 meters from boundary to the front of the property
Approximate Proposed Gateway 4 meters
Passenger Gate
11.4 meters front boundary
Footways (Public area)
Neighbours entrance and exit point