

5 0 10 20 30 40 50 60 70 80 90 100

Scale - metres (1:500 on A1 sheet)

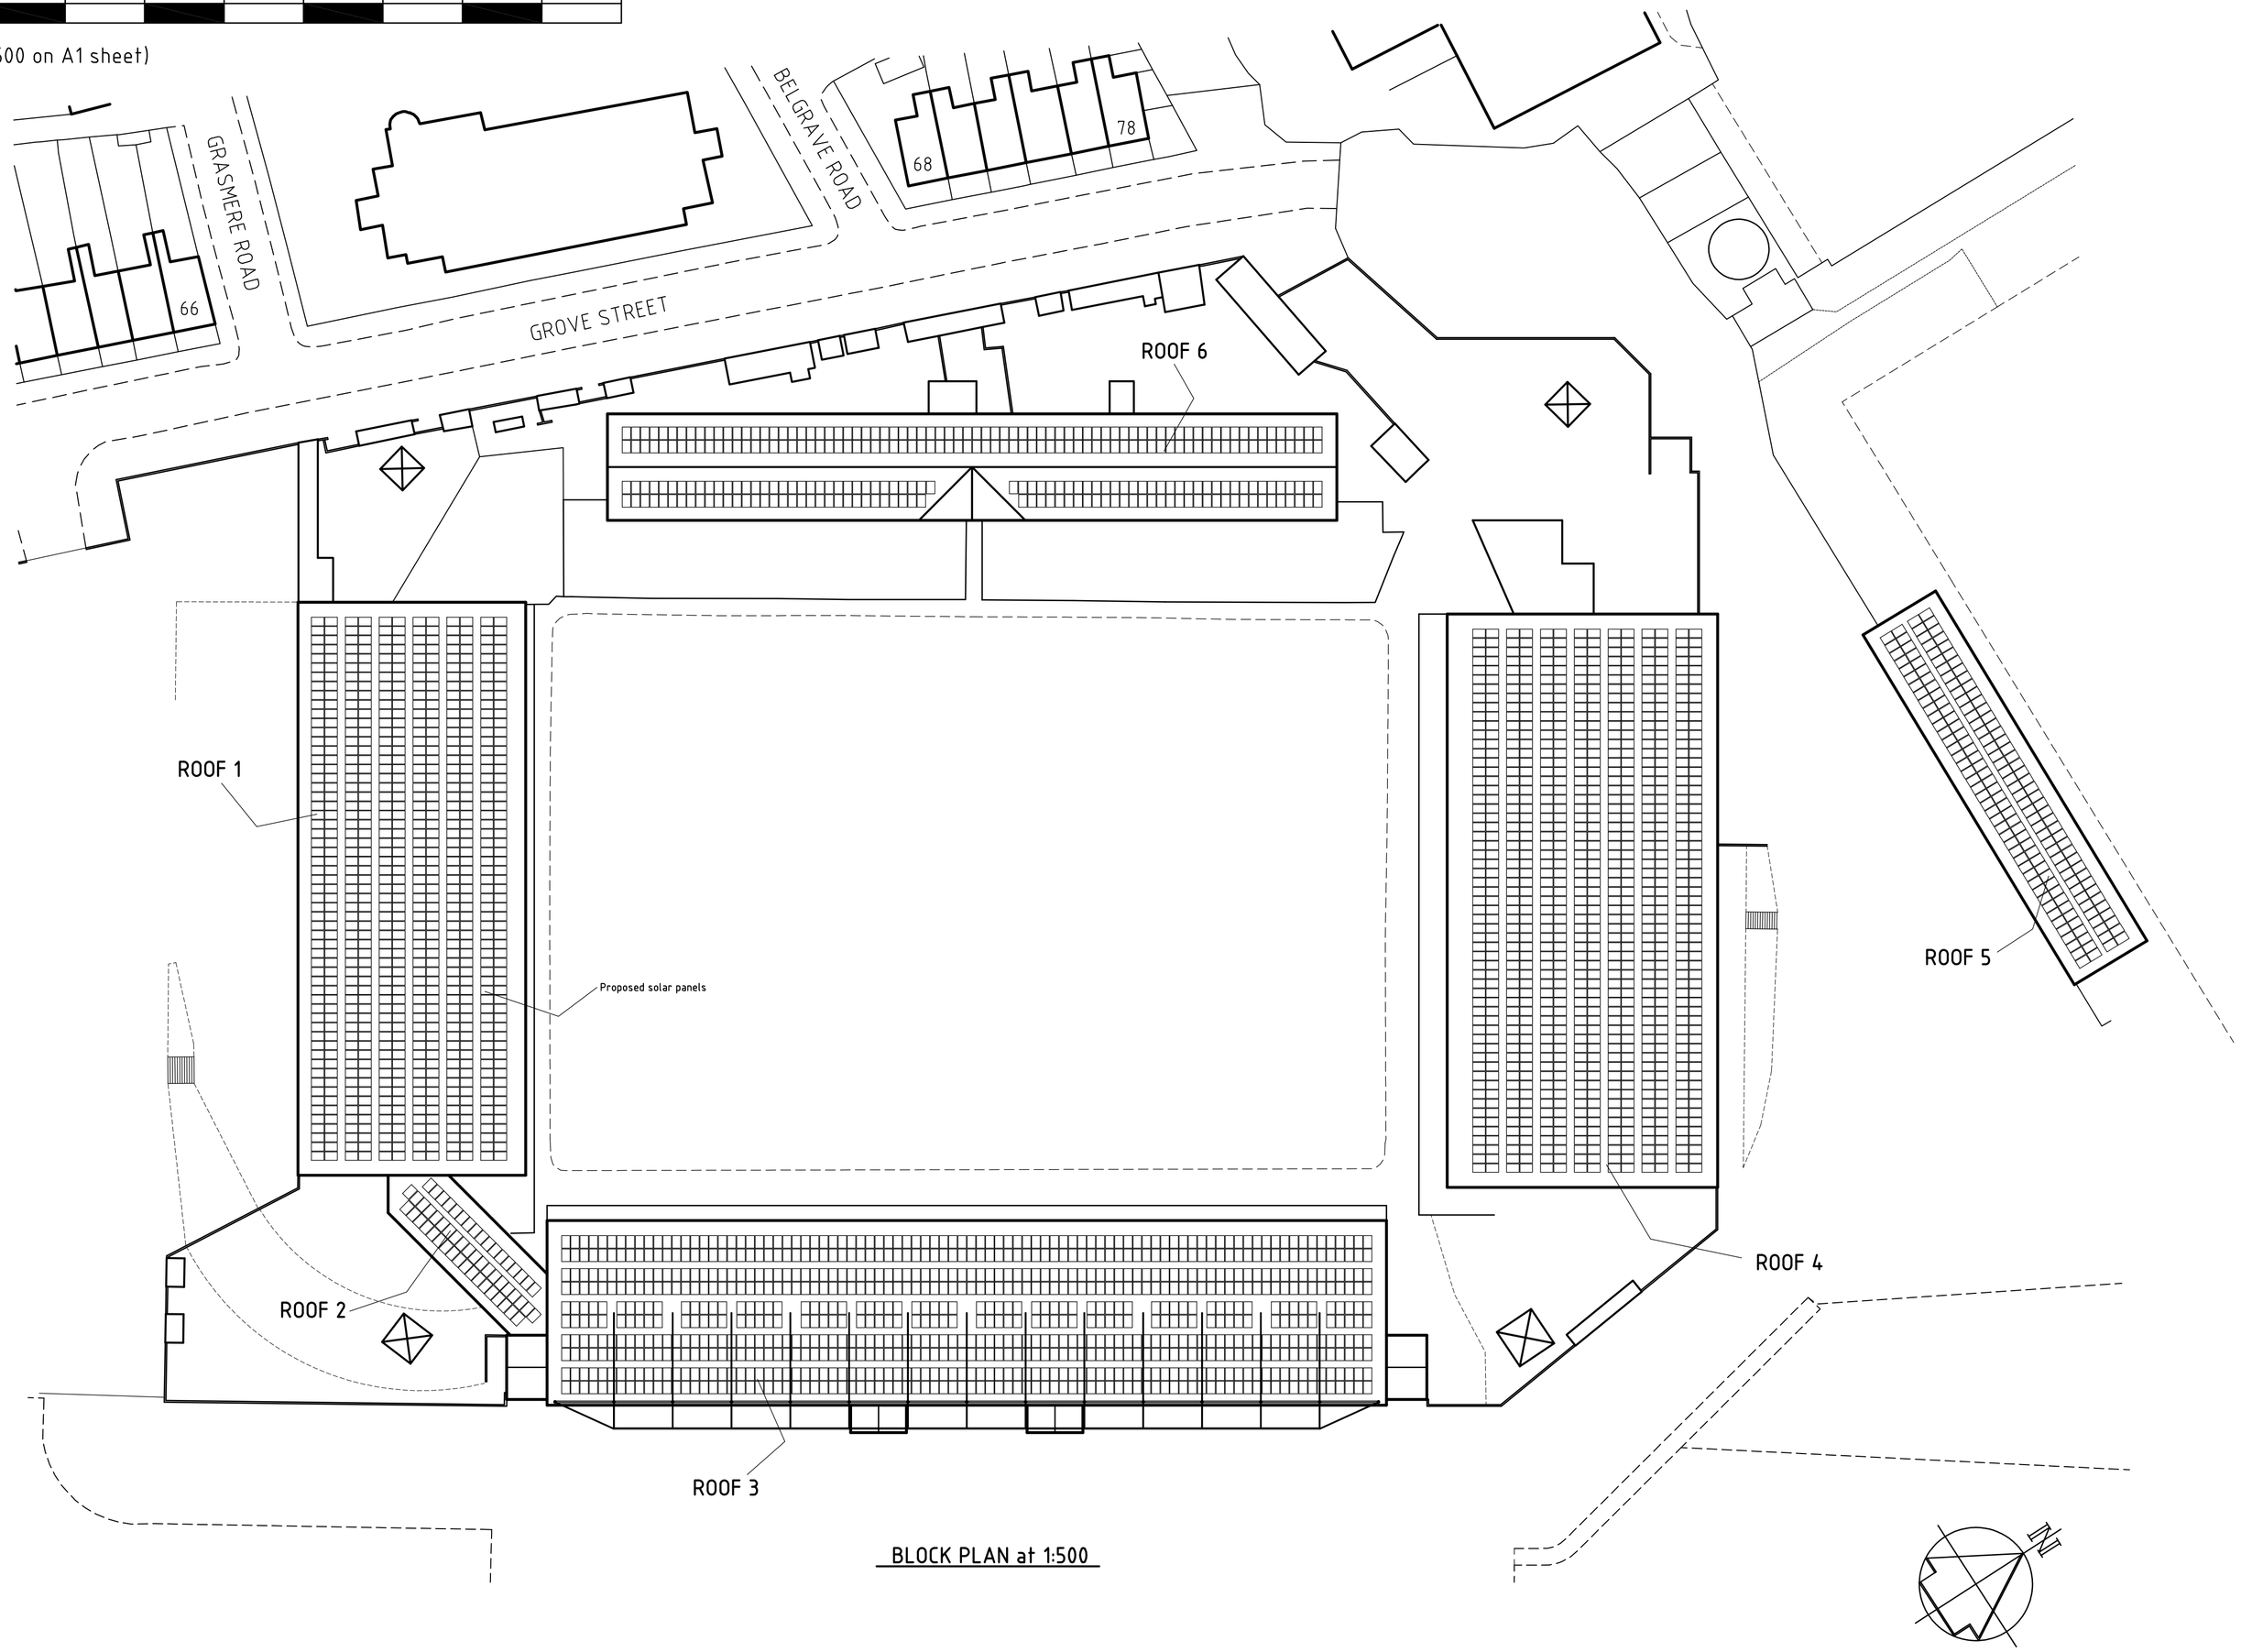

BLOCK PLAN at 1:500

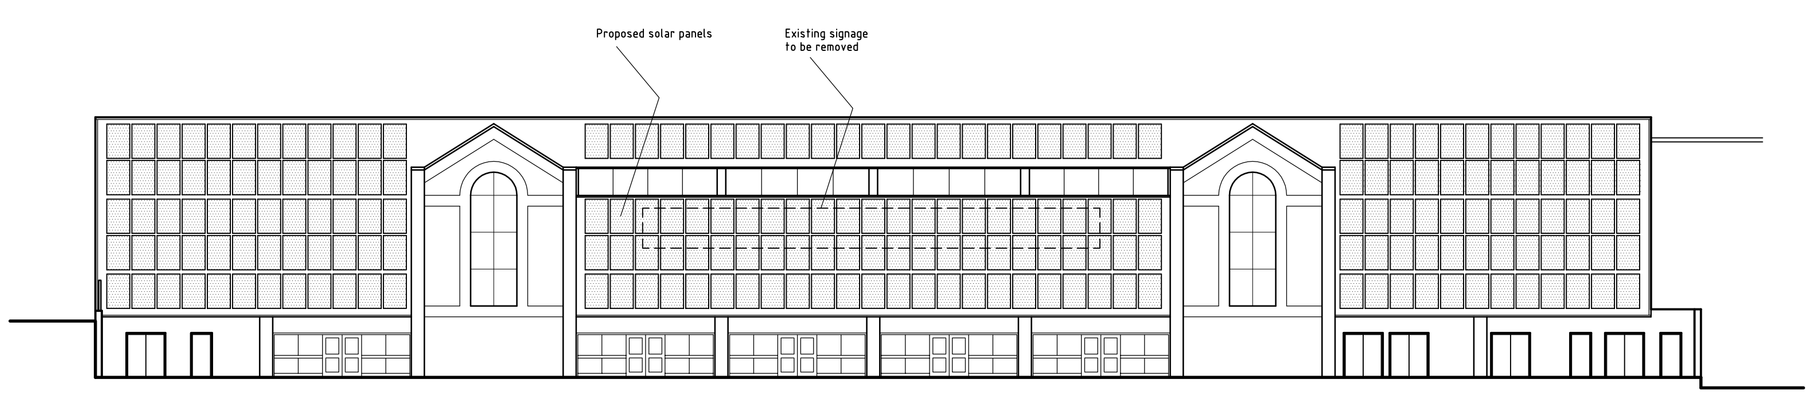

EXTERNAL ELEVATION ON SOUTH STAND
scale 1:200

NOTES

1. THIS DRAWING IS NOT VALID FOR CONSTRUCTION UNLESS STAMPED BY THE RELEVANT PETER WADE CONSULTANCY STAMP.

2. THIS PROJECT IS SUBJECT TO C.D.M LEGISLATION. A PLANNING SUPERVISOR SHOULD BE APPOINTED BY THE CLIENT.

3. THIS DRAWING IS TO BE READ IN CONJUNCTION WITH THE ASSOCIATED PETER WADE CONSULTANCY DRAWINGS AS LISTED ON THE DRAWING ISSUE REGISTER. RECIPIENTS OF ALL DRAWINGS ARE TO ENSURE THAT THEY ARE WORKING TO CURRENT REVISIONS OF ALL DRAWINGS AND THAT THE REVISION HAS BEEN APPROVED BY THE CLIENT.

4. ALL WORKS TO COMPLY WITH PETER WADE CONSULTANCY CONDITIONS WHERE APPLICABLE.

5. THE ROOF DESIGNATION NUMBERS RELATE TO THE ASSOCIATED SOLAR PANEL SUITABILITY ASSESSMENT REPORT.

CLIENT: BARNSLEY FOOTBALL CLUB 2002 Ltd.

PROJECT: SOLAR POWER
BARNSLEY FOOTBALL CLUB
OAKWELL STADIUM
BARNSLEY

TITLE: GENERAL ARRANGEMENT

Peter Wade Consultancy
CDM (IS 1994/3140) Certified Designer
Telephone (01977) 654300 Fax (01977) 647823
E-mail : mail @ peterwadeconsultancy.co.uk

DATE: MAR 11 SCALE: 1:500 DRAWN: DCW

DRAWING No: 2078/03 REV:

©Peter Wade