



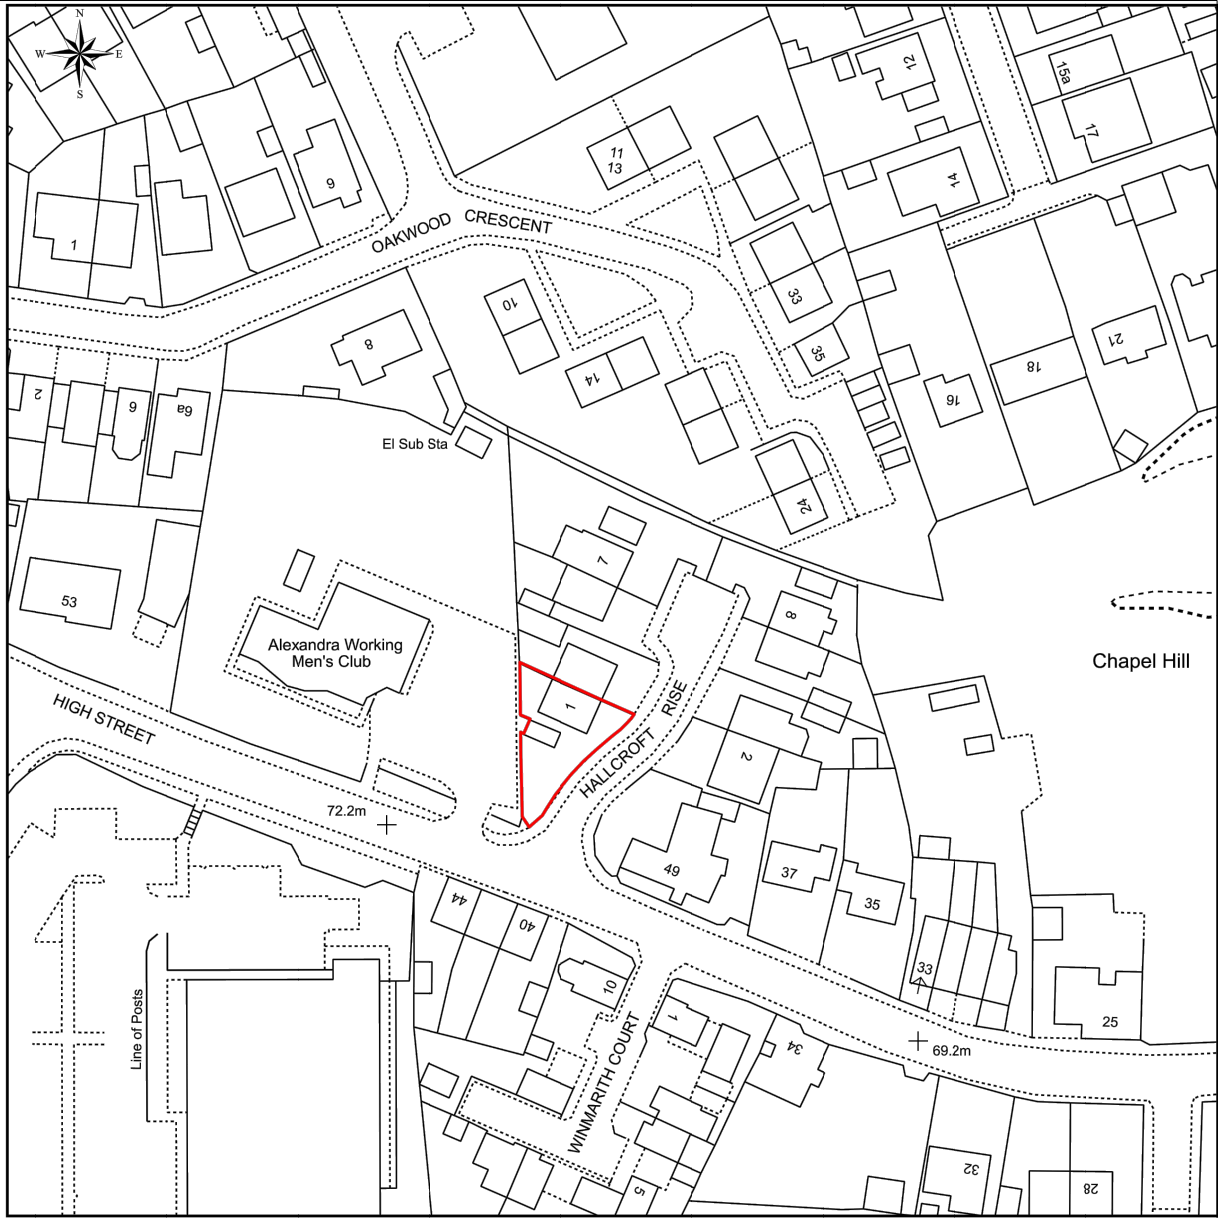

Existing Location Plan
Scale 1:1250

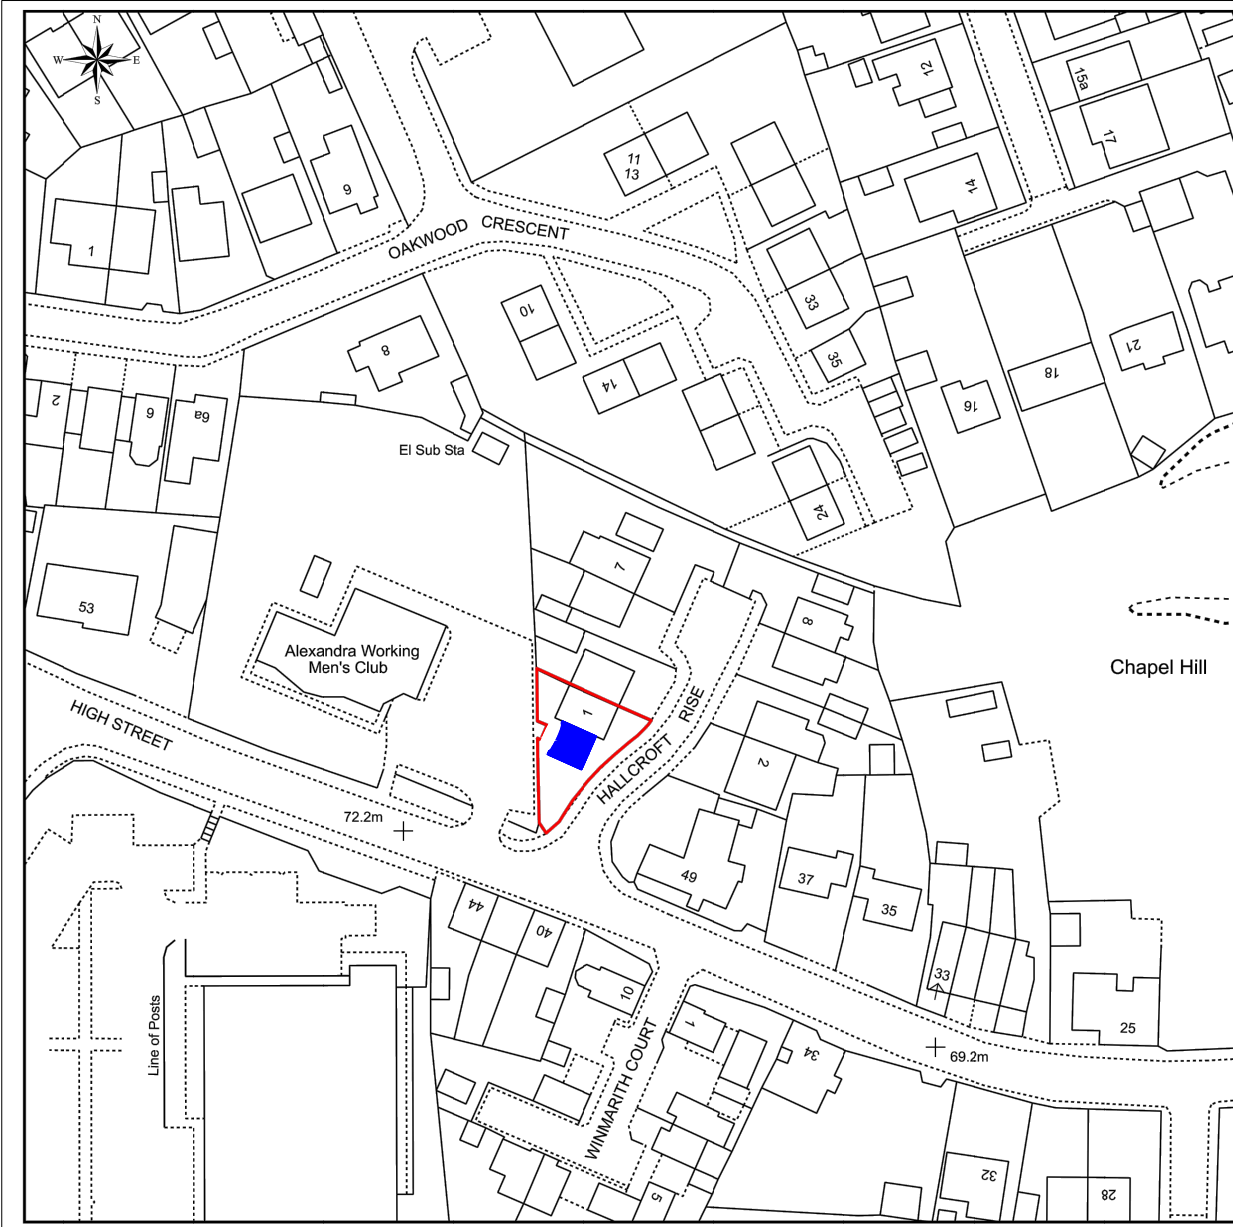


Proposed Location Plan
Scale 1:1250

This Plan includes the following Licensed Data: OS MasterMap Black and White PDF Location Plan by the Ordnance Survey National Geographic Database and incorporating surveyed revision available at the date of production. Reproduction in whole or in part is prohibited without the prior permission of Ordnance Survey. The representation of a road, track or path is no evidence of a right of way. The representation of features, as lines is no evidence of a property boundary. © Crown copyright and database rights, 2021. Ordnance Survey 0100031673

Notes

66 Low Grange Road
Thurnscoe
Rotherham
S63 0LE
Tel: 07966 488928
email:
info@abdesignandbuild.co.uk

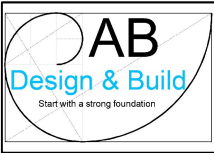

Project

Proposed Side Extension with double garage and bedroom above at:-

1 Hallcroft Rise
Royston
Barnsley
S71 4RH

Title

Existing Location Plan

Proposed Location Plan

Scale @ A3 Size
As Indicated

Drawn By Stuart Allen	Date 04/04/21
--------------------------	------------------

Drwg No
ABPA2021/Bottom/S714RH-06