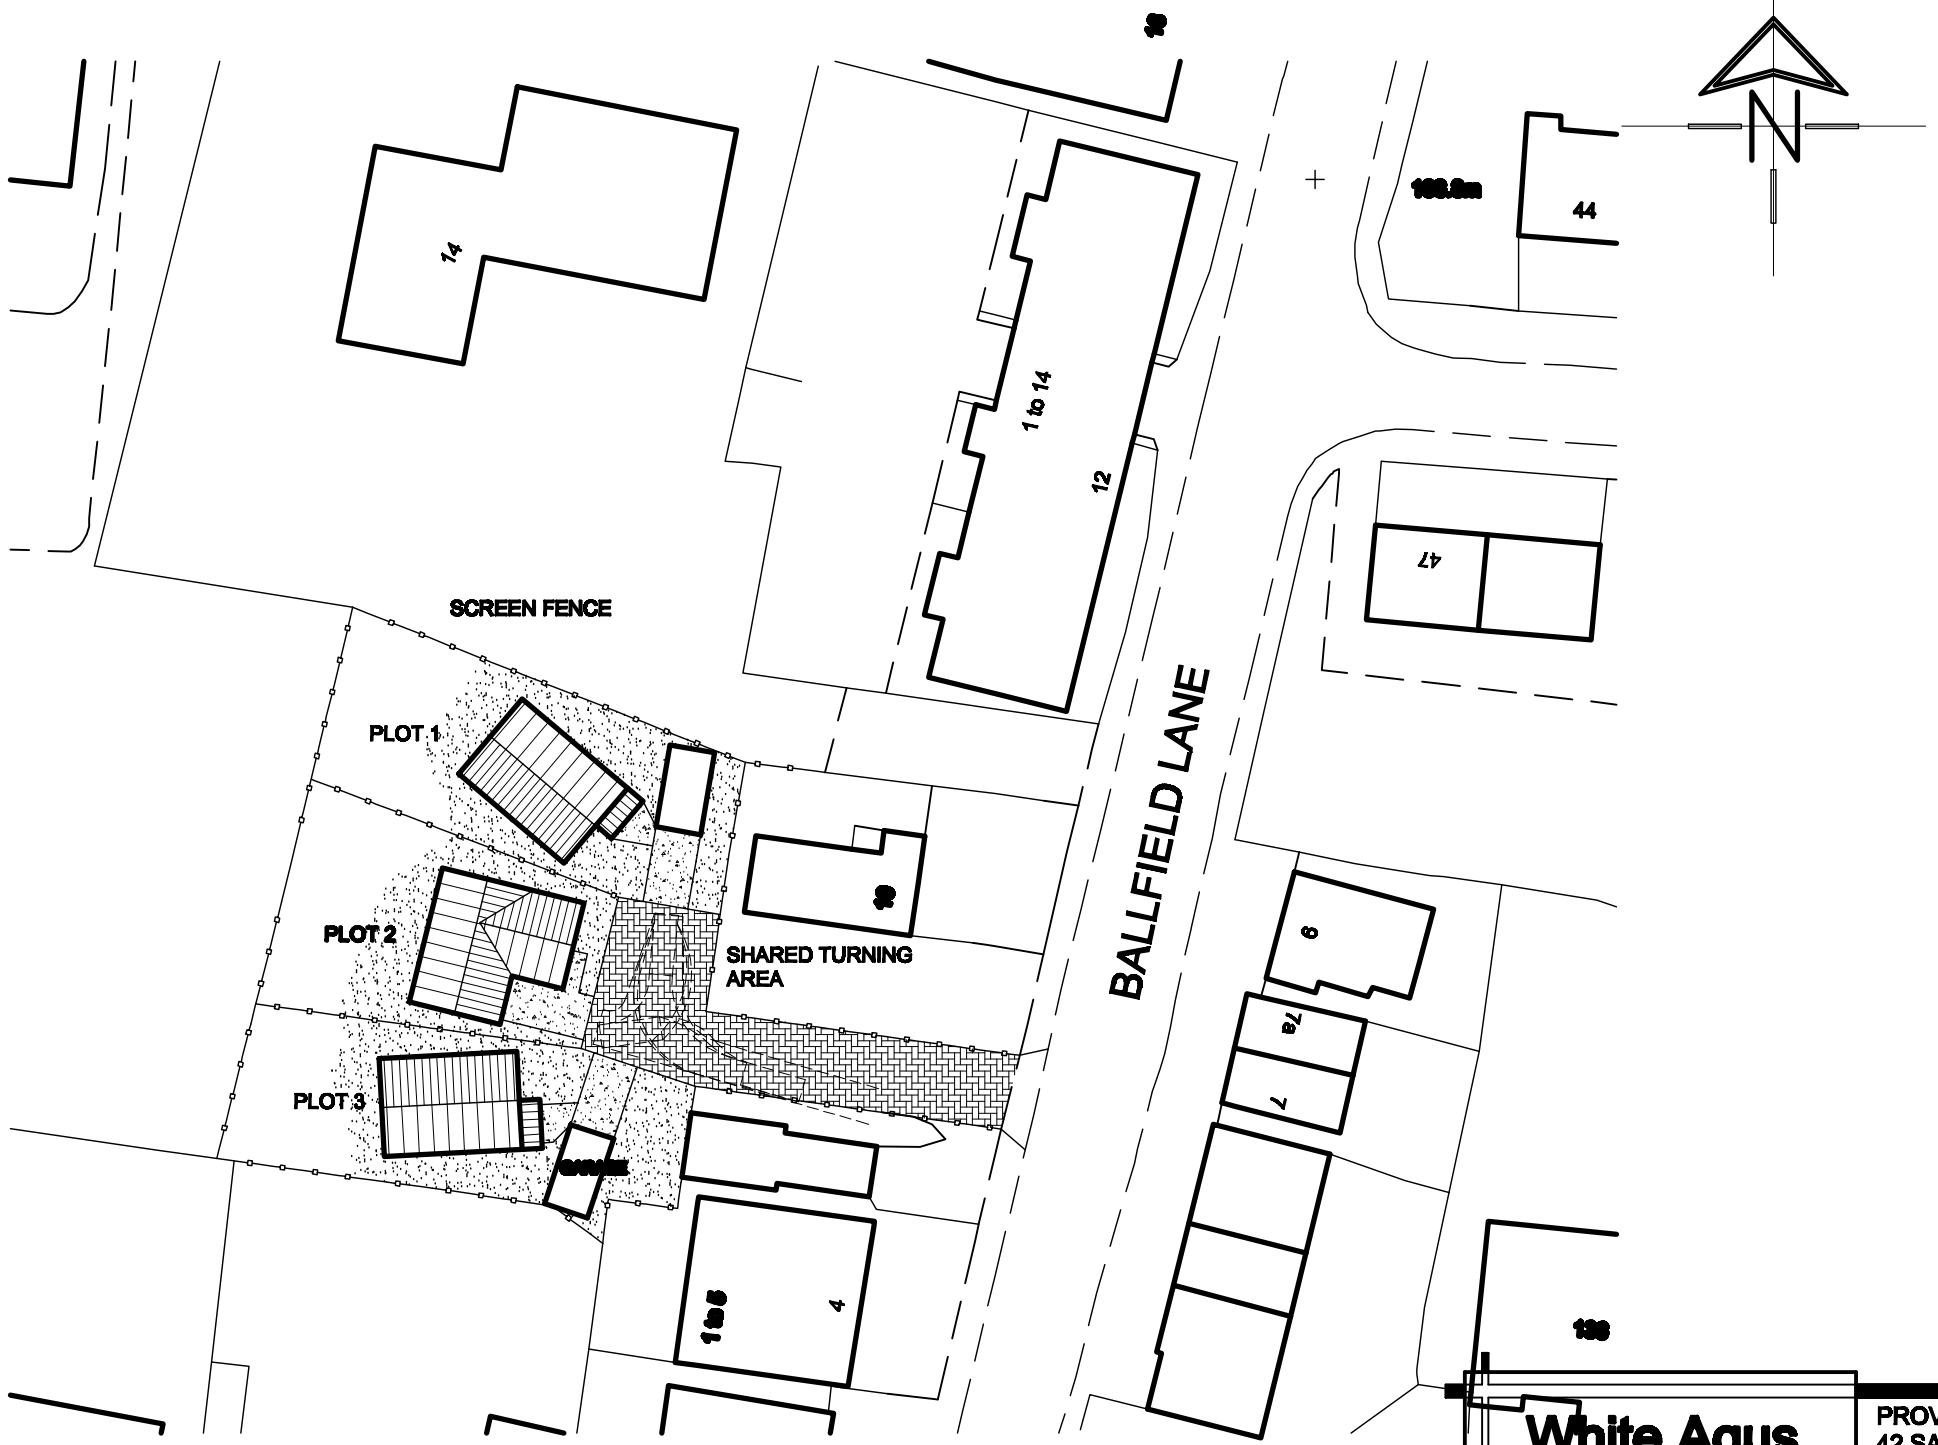
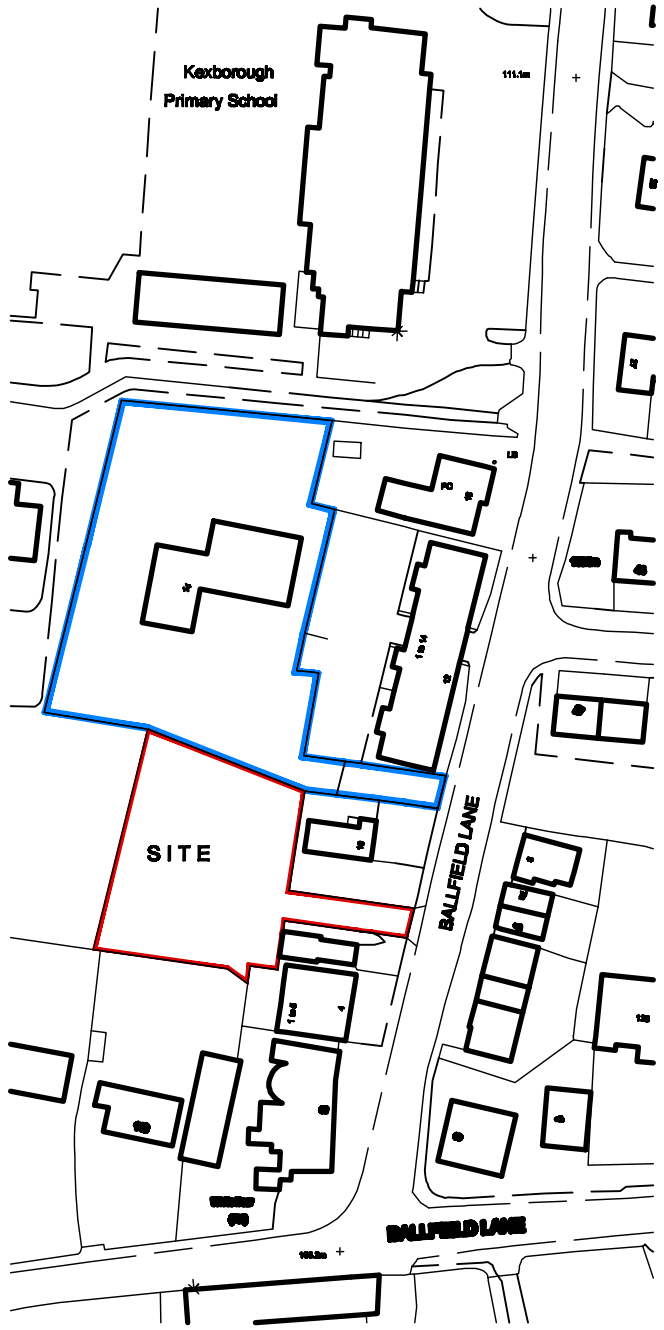



## LOCATION PLAN

SCALE 1:1250


**White Agus Partnership**

PROVIDENCE VILLA,
42 SACKVILLE STREET,
BARNSLEY.
S70 2DB

Phone: 01226 208482
Fax: 01226 283030
Email: info@whiteaguspartnership.co.uk
Web: www.whiteaguspartnership.co.uk

**SURVEYORS AND BUILDING DESIGN CONSULTANTS**


| | | | |
|---|---|---|---|
| **Project.** RESIDENTIAL DEVELOPMENT<br>12 BALLFIELD LANE<br>KEXBOROUGH | **Client.** MR PORTER | | |
| **Drawing Title.** PLANS-OUTLINE | **Date.** APRIL 2010 | **Scale.** 1:500 @ A3 | |
| | **Ref.** 09–117 | **Dwg. No.** 01 | **Rev.** |