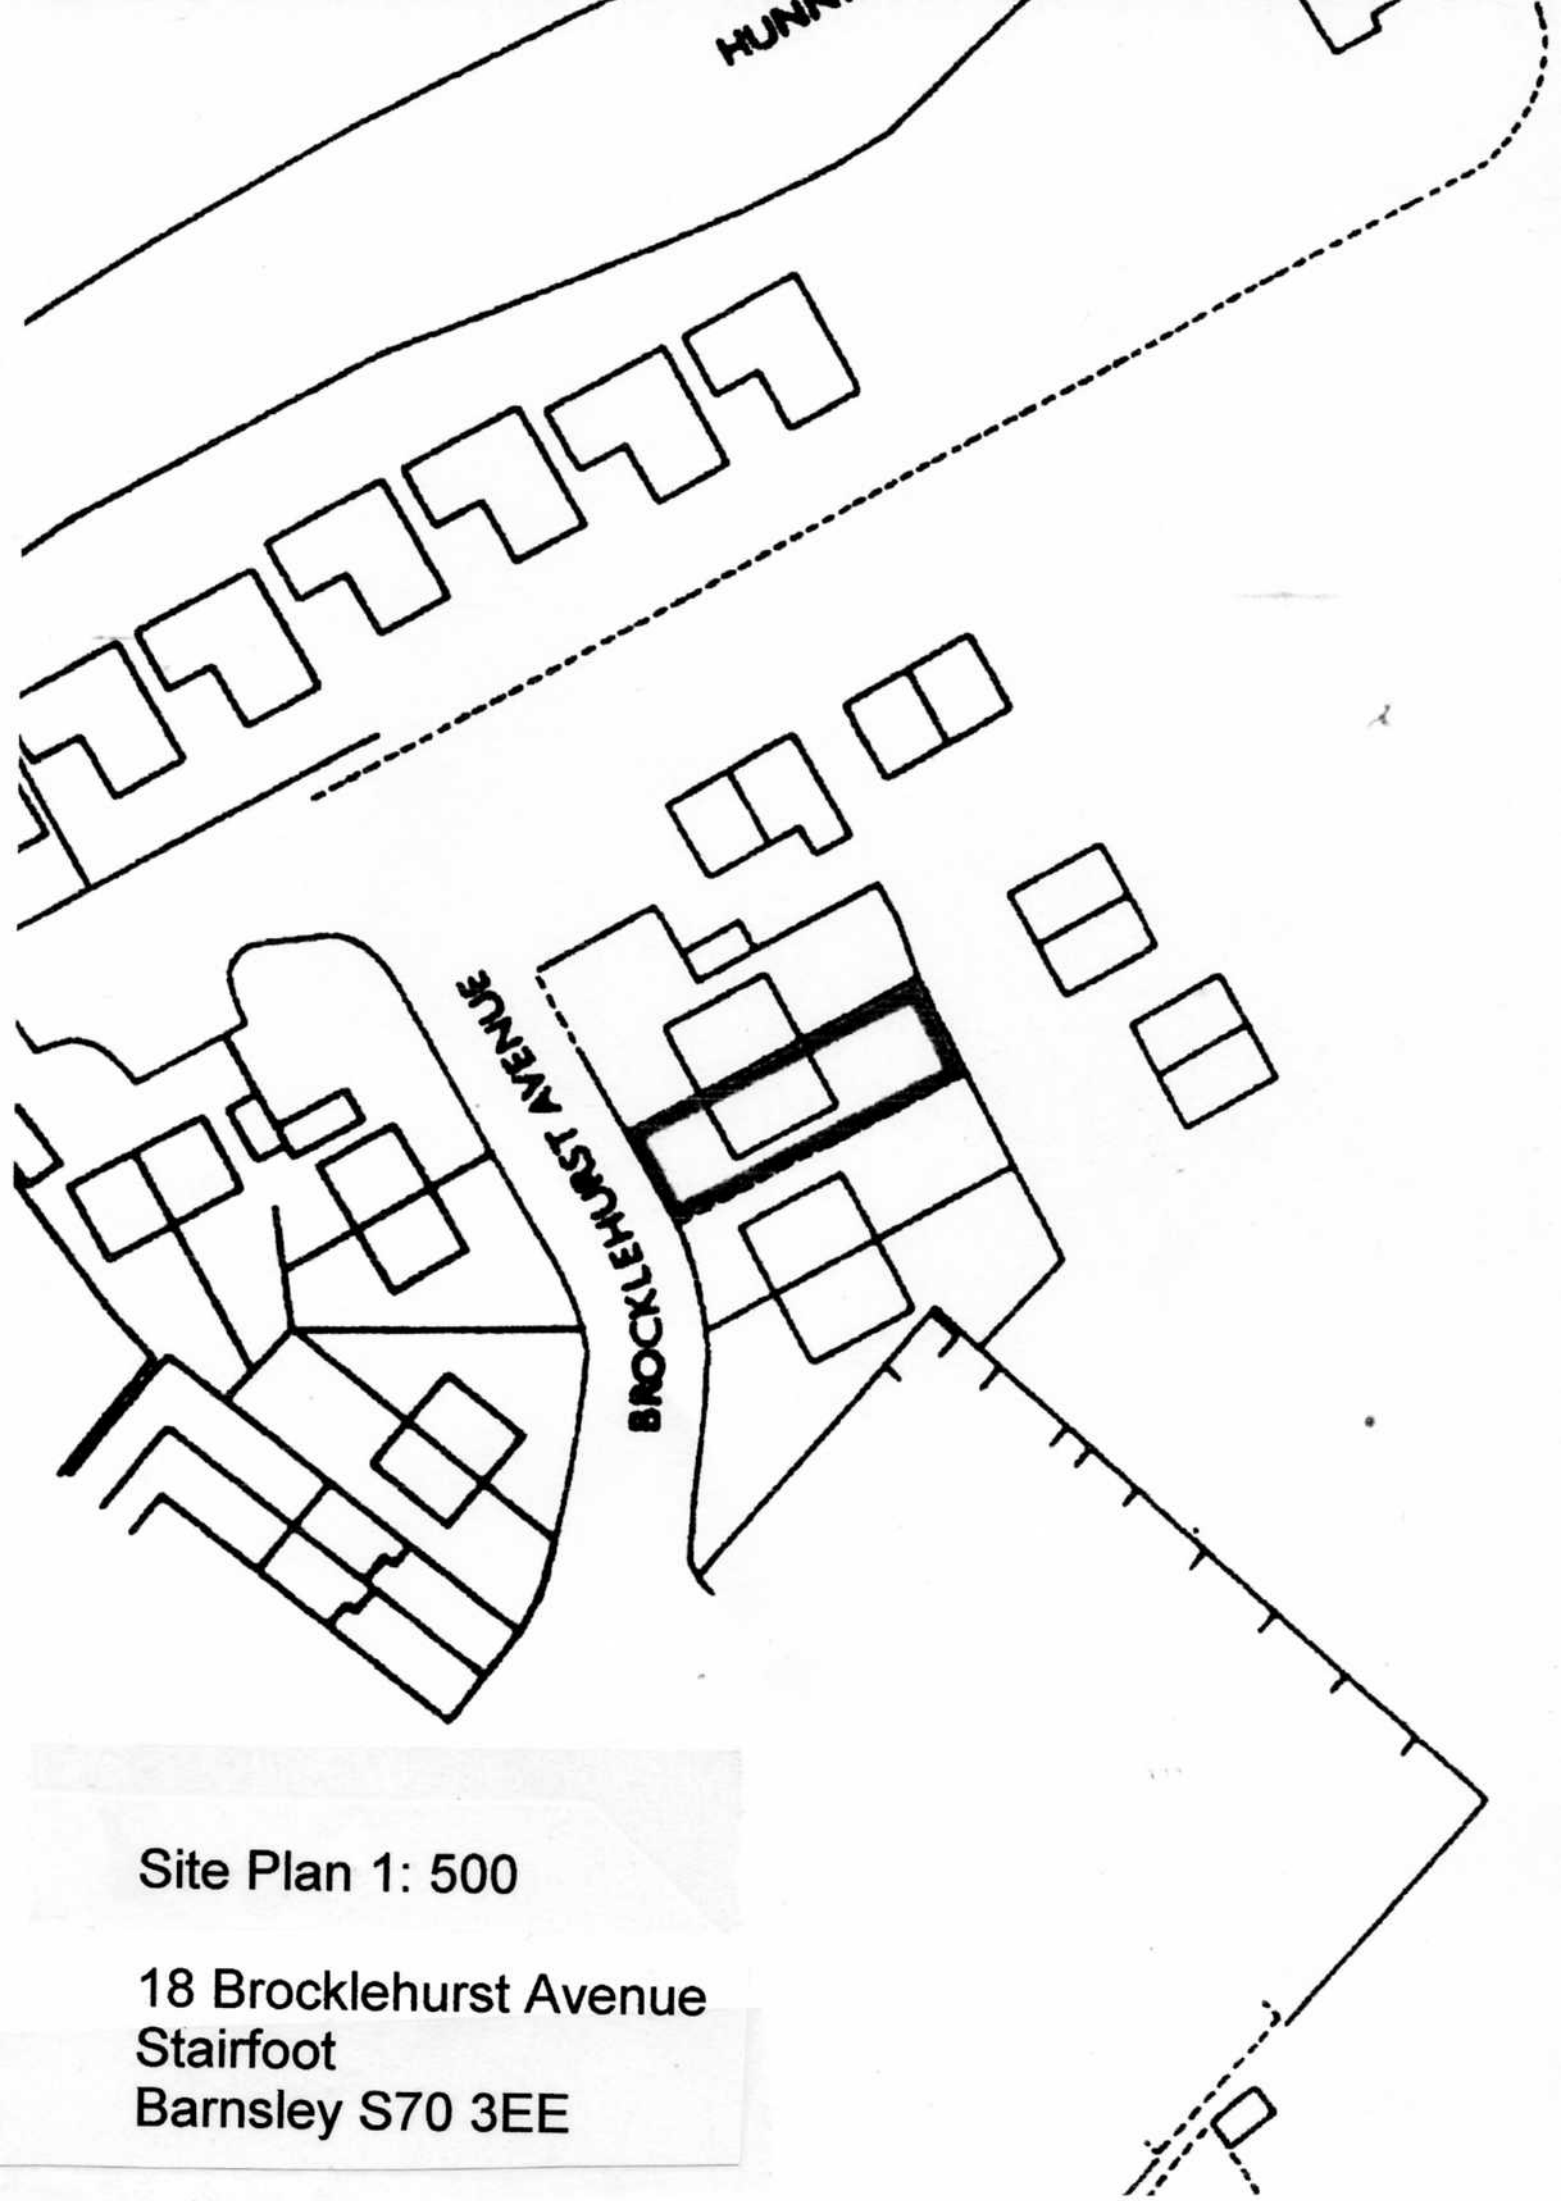


Site Plan 1: 500

18 Brocklehurst Avenue
Stairfoot
Barnsley S70 3EE