


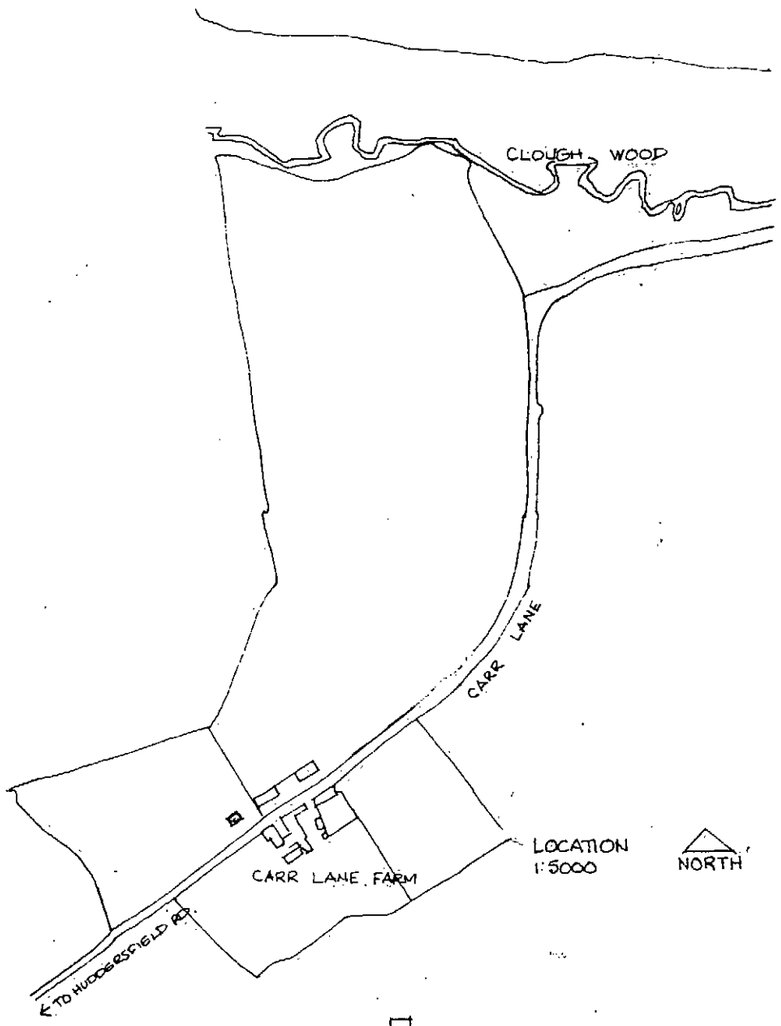


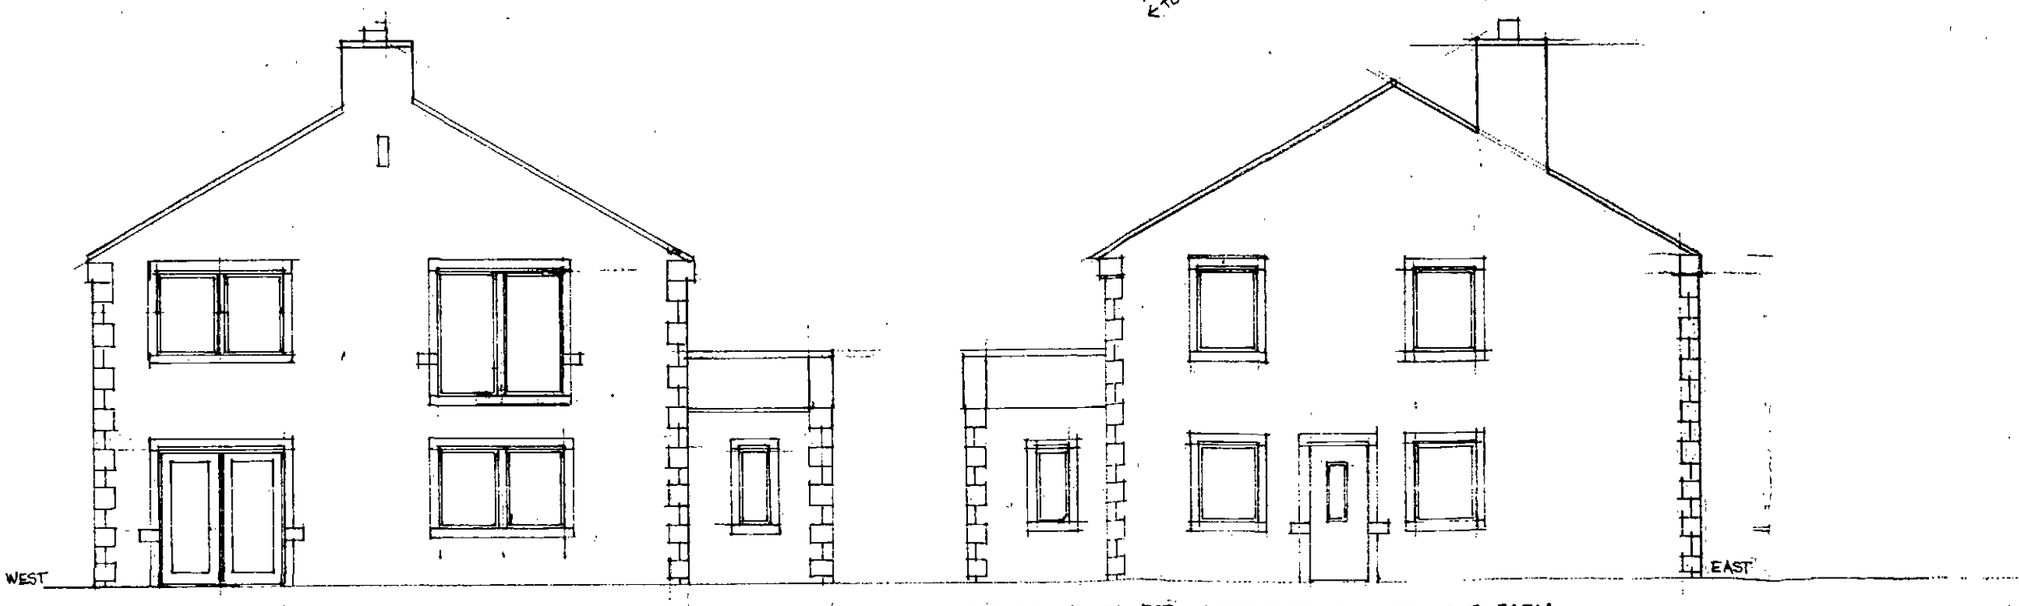


NEW FARMHOUSE FOR JAMES RUSBY AT CARR LANE FARM
ELEVATIONS 1:100 2/11 DRG A2

MICHAEL A CLYNCH
Dip. Arch. Dip. T. P. A.R.I.B.A.
Architect & Town Planner
14 Huddersfield Road, Ingbirchworth
Sheffield S36 7GF Tel: 01226 766308

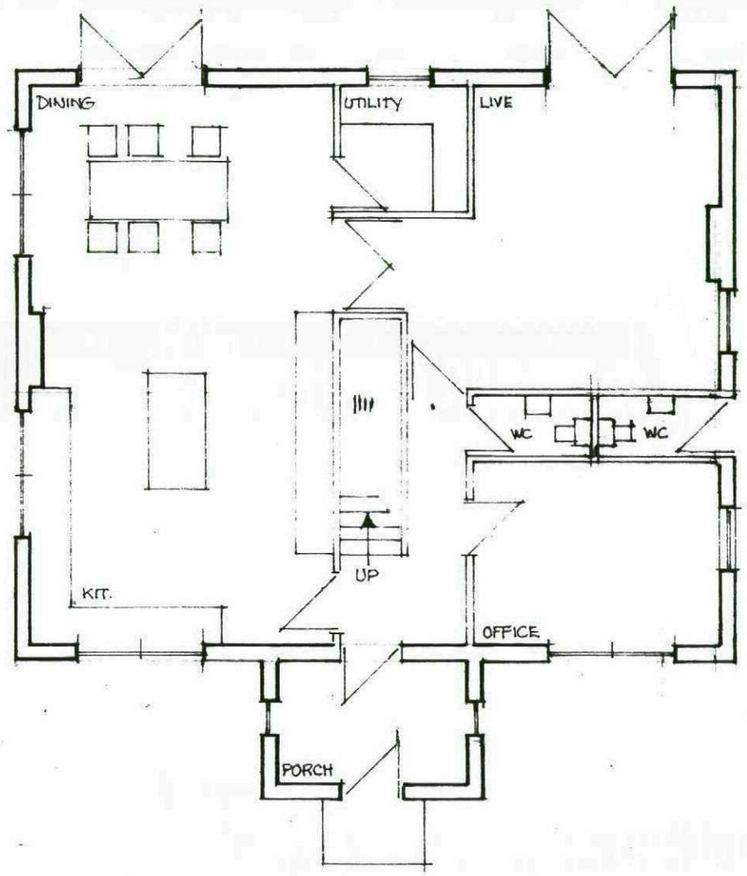

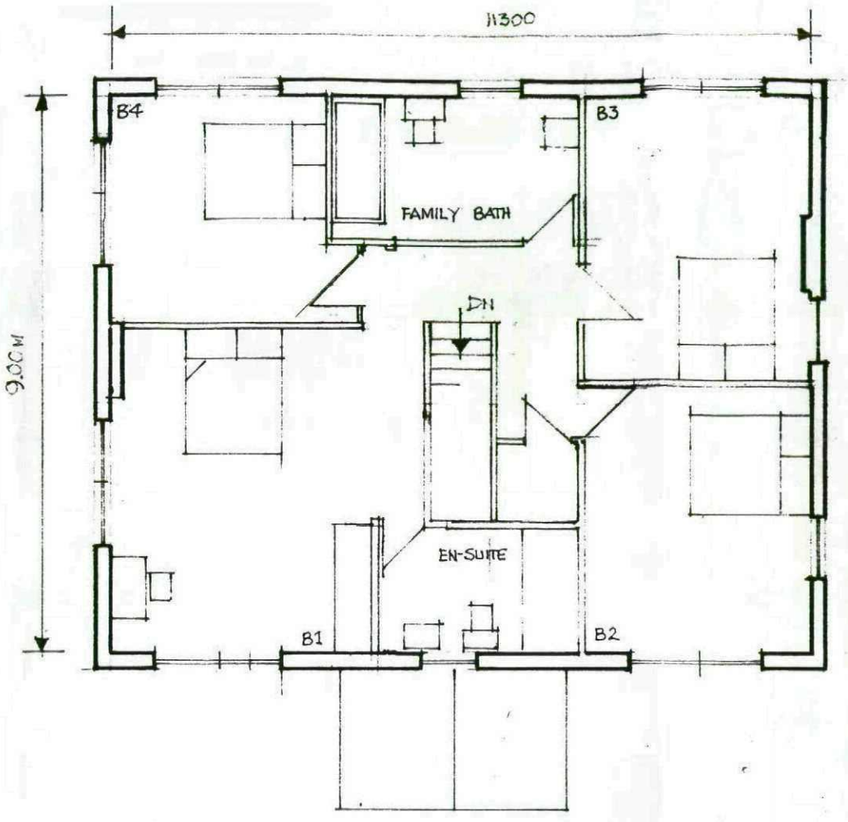




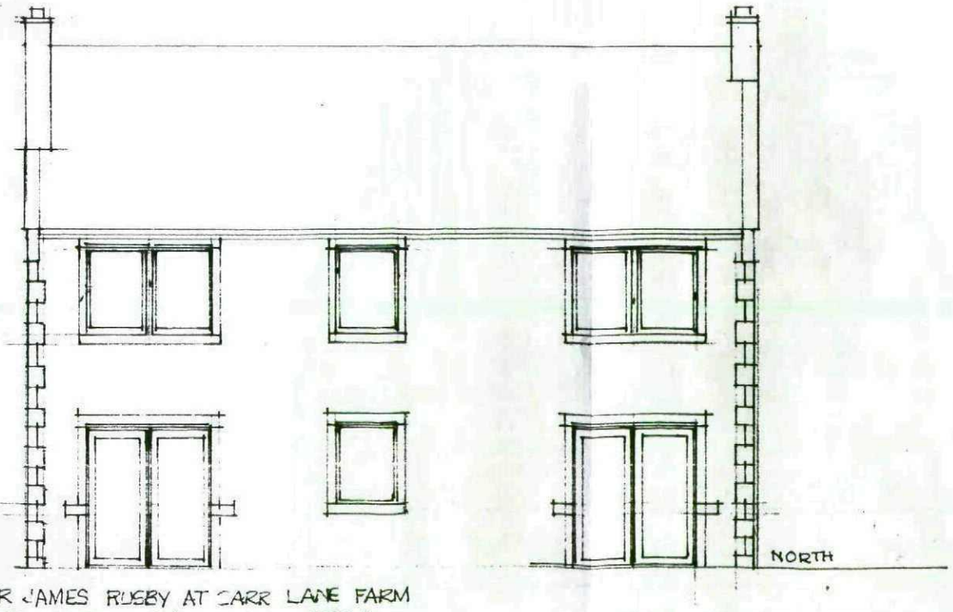

NEW FARMHOUSE FOR JAMES RUSBY AT CARR LANE FARM
PLANS / ELEVATIONS 1:100 2/11 DRG A1

MICHAEL A CLYNCH
Dip. Arch. Dip. T. P. A.R.I.B.A.
Architect & Town Planner
94 Huddersfield Road, Ingbirchworth
Sheffield S36 7GF Tel: 01226 766308

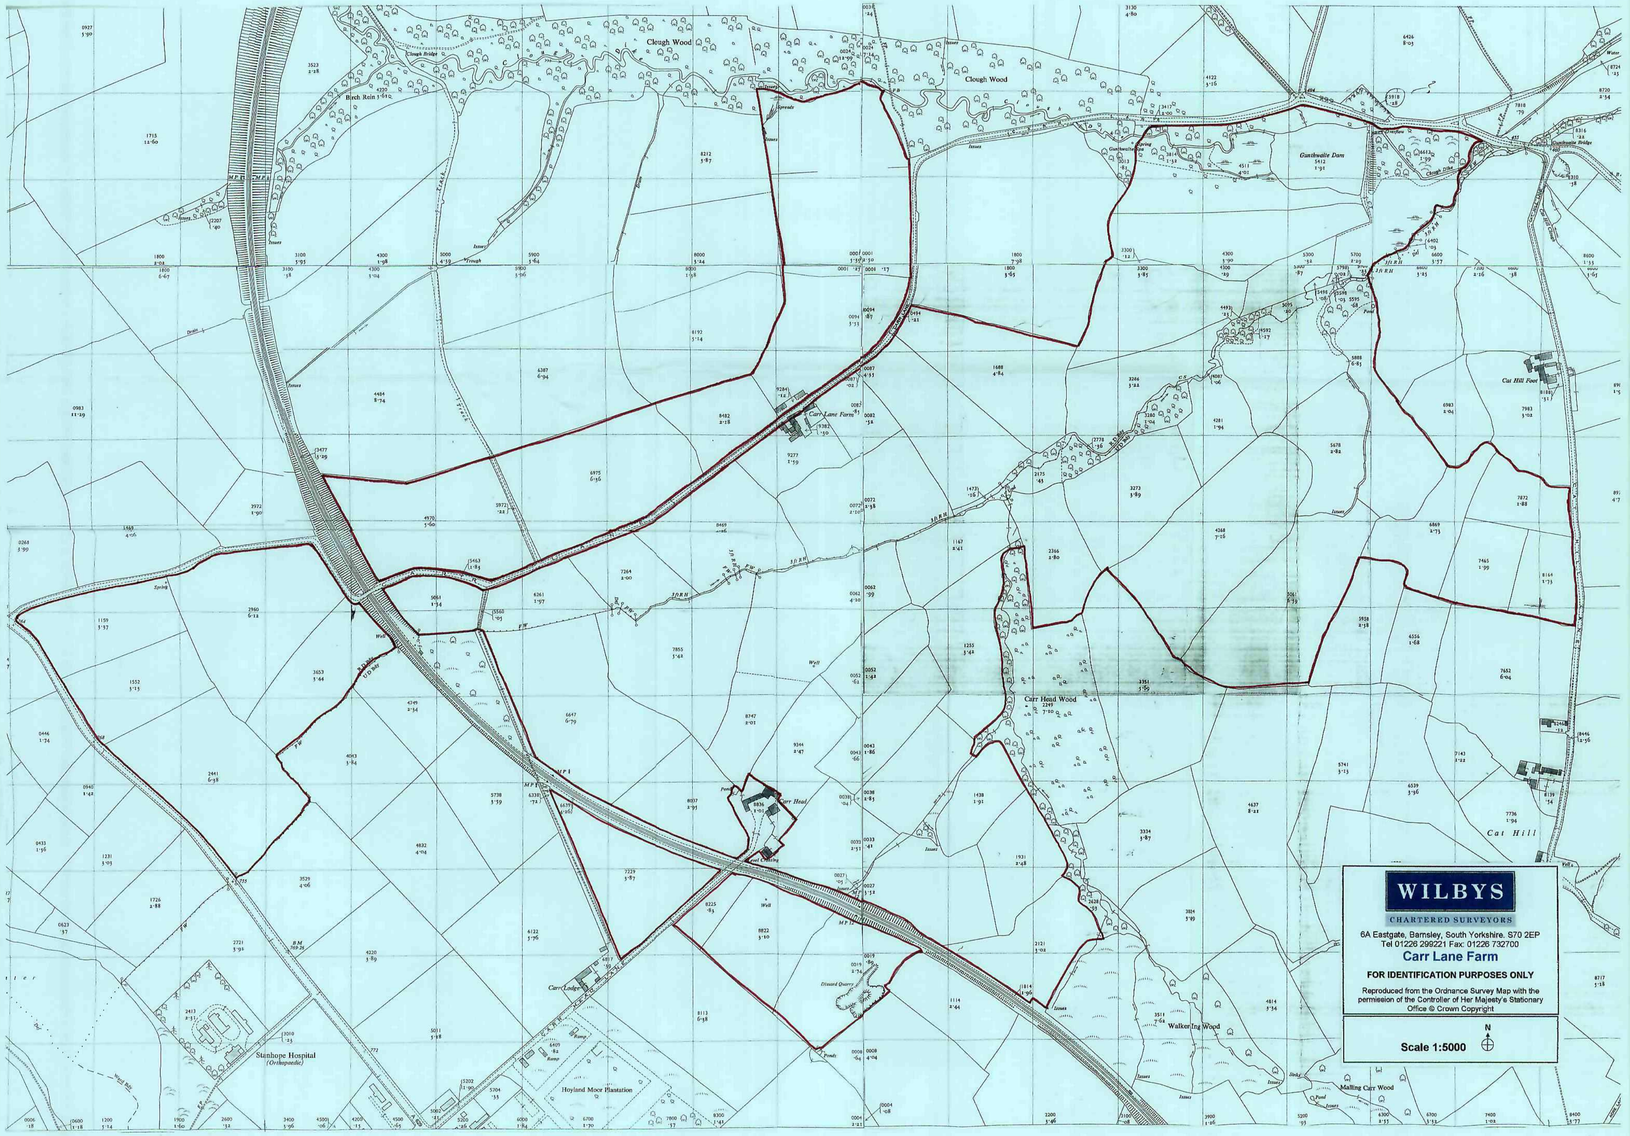
Clough Wood
Clough Wood
Clough Wood
Birch Rein
Ganthwaite Dam
Carr Lane Farm
Cat Hill Foot
Carr Head Wood
Carr Head
Cat Hill
Carr Lodge
Stanhope Hospital
(Orthopaedic)
Hoyland Moor Plantation
Walkering Wood
Malting Carr Wood
WILBYS
CHARTERED SURVEYORS
6A Eastgate, Barnsley, South Yorkshire. S70 2EP
Tel 01226 299221 Fax: 01226 732700
Carr Lane Farm
FOR IDENTIFICATION PURPOSES ONLY
Reproduced from the Ordnance Survey Map with the permission of the Controller of Her Majesty's Stationary Office © Crown Copyright
Scale 1:5000
N