


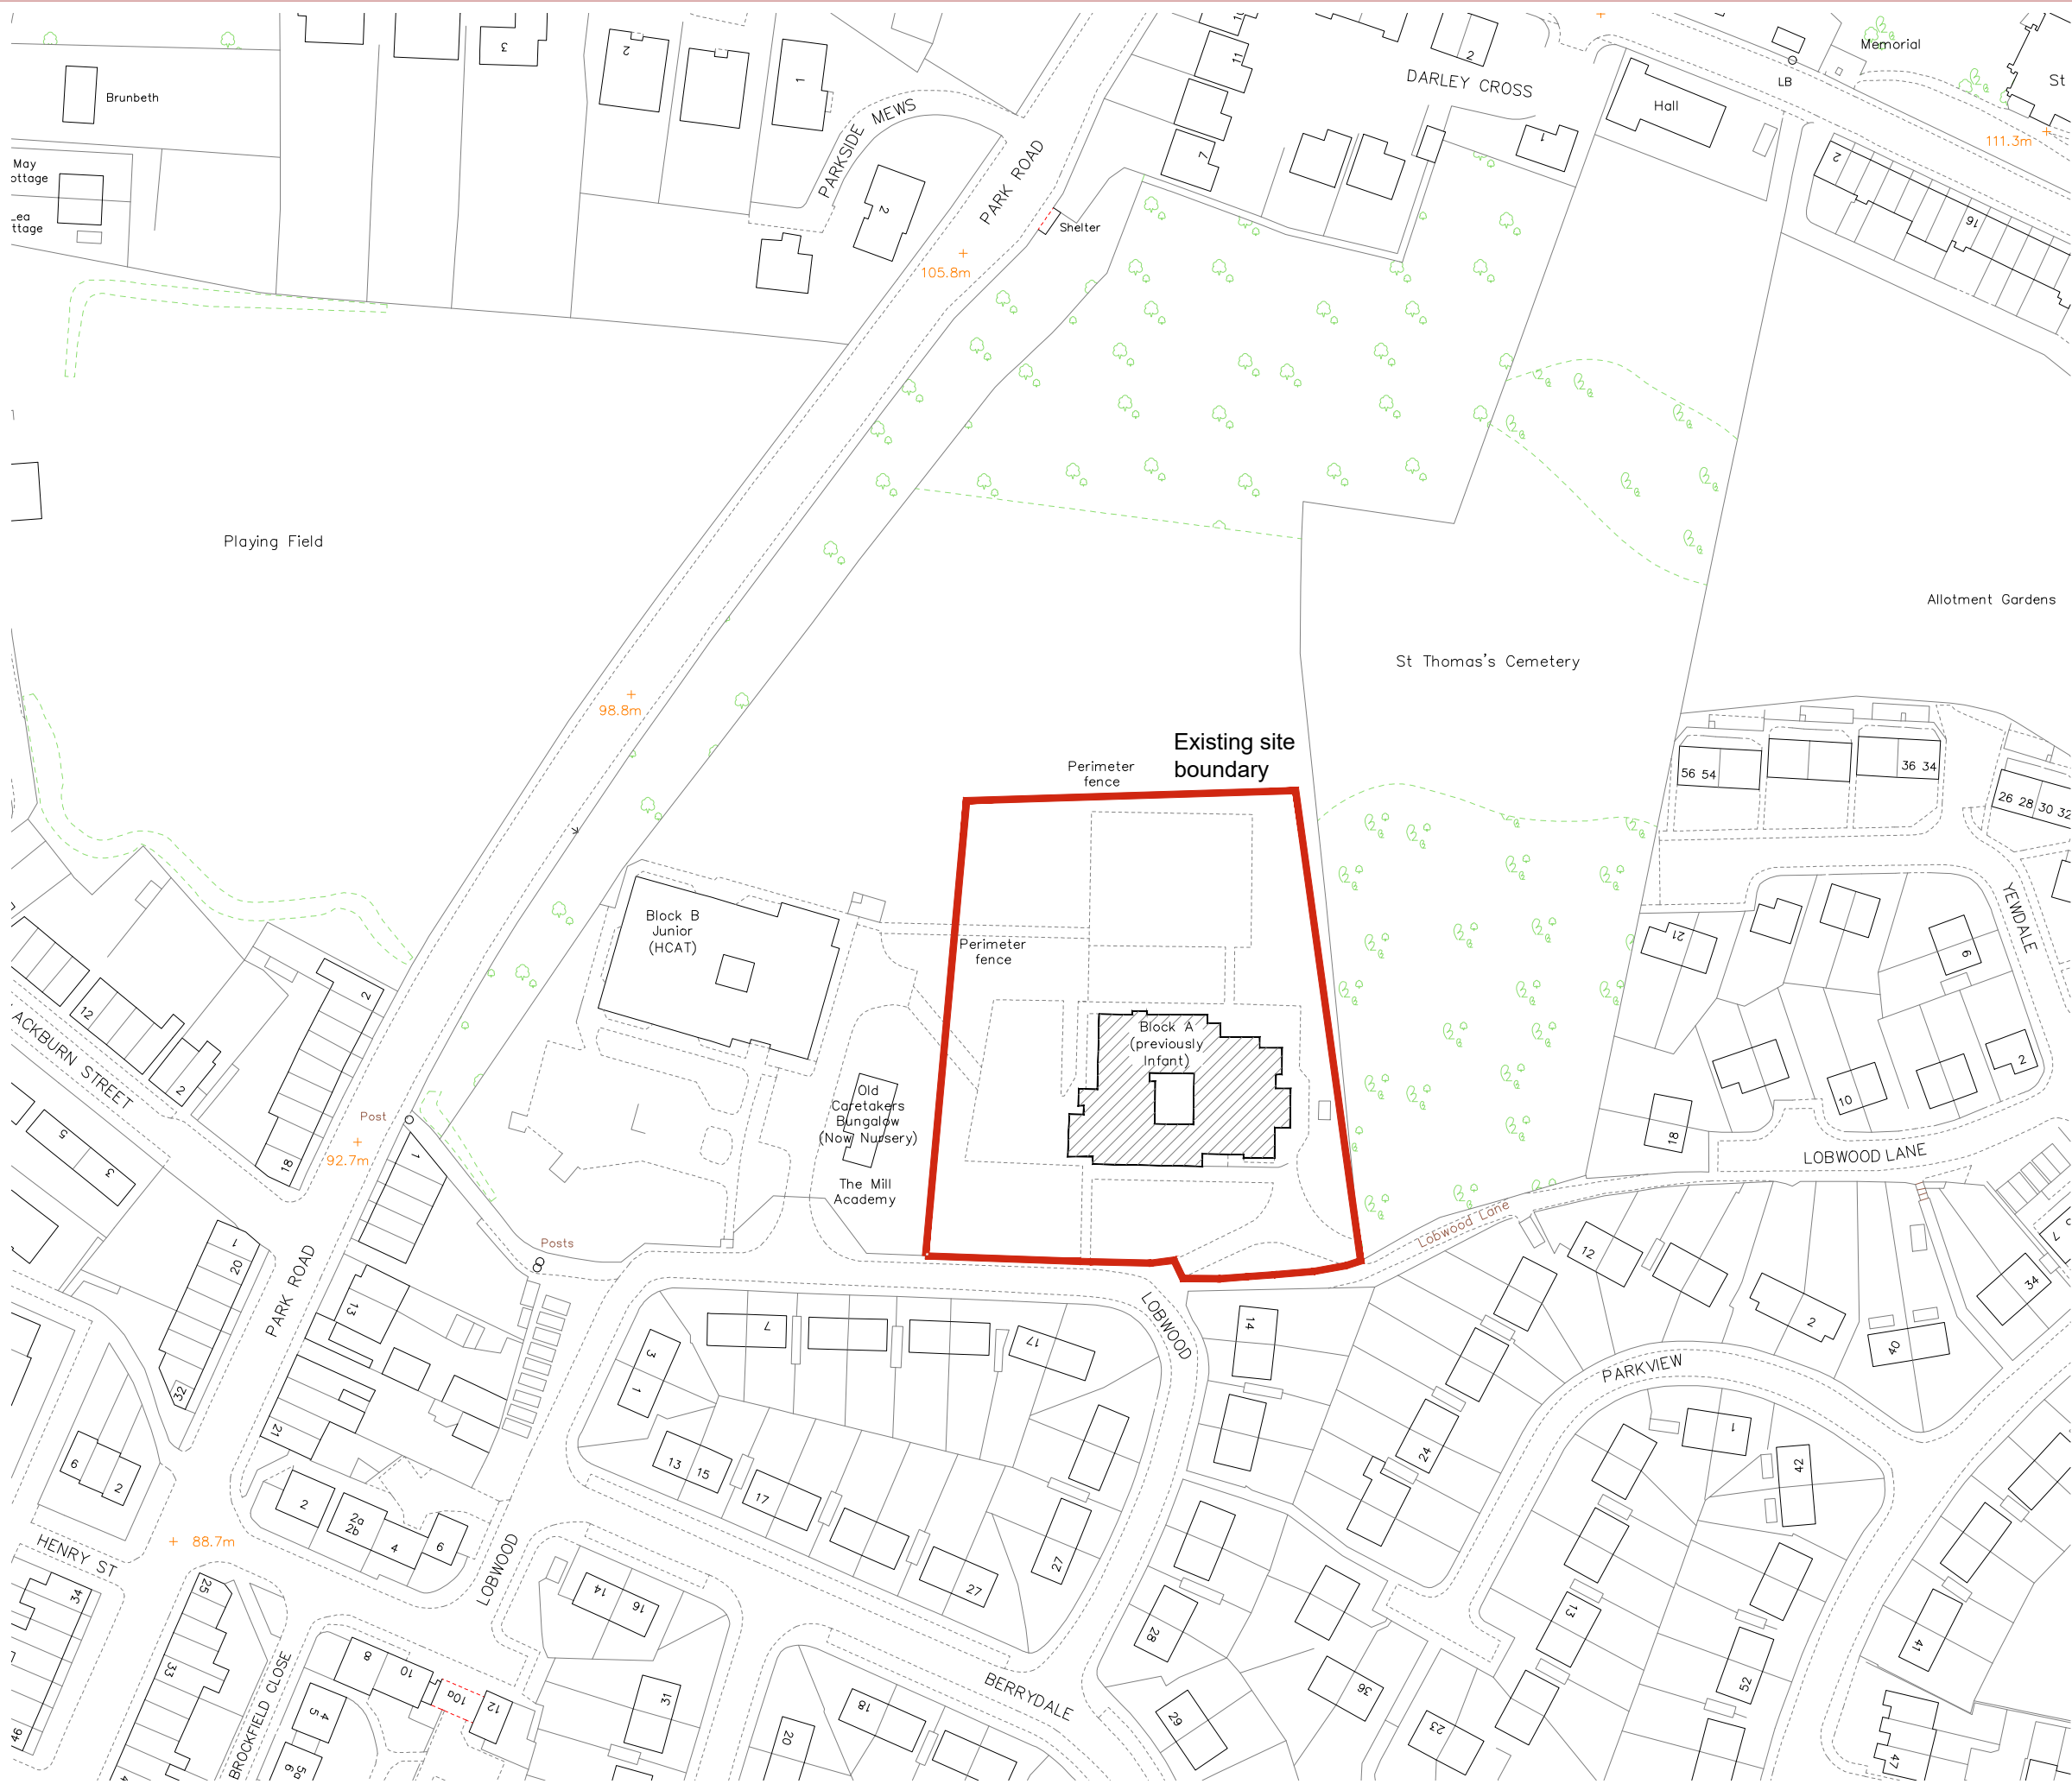

DO NOT SCALE FROM THIS DRAWING. ALL DIMENSIONS TO BE CHECKED ON SITE BY CONTRACTOR. REPORT ANY DISCREPANCIES TO DRAWING AUTHOR AND PROPERTY SERVICES TEAM. DRAWING OR CONTENTS SHOULD NOT BE DUPLICATED WITHOUT PRIOR CONSENT.

DRAWING TO BE READ IN CONJUNCTION WITH ALL OTHER PROJECT DOCUMENTS INCLUDING BUT NOT LIMITED TO DRAWINGS, SPECIFICATIONS, SCHEDULES

0mm10203060mm

1:1

NOTES

P1	First Issue	27/07/26	MJY
Rev	Notes	Date	Issued By



BARNSLEY
Metropolitan Borough Council
PROPERTY SERVICES

SERVICE

Childrens Services
Barnsley Council

PROJECT

The Mill Academy,
Worsbrough Bridge.

TITLE

Location Plan

PROJECT REF TheMill	DRAWING REFERENCE DR-A-001	REV P1
SCALE 1:1250	DISCIPLINE ARCHITECTURE	SHEET SIZE A3
PURPOSE OF ISSUE PLANNING APPROVAL		Drawn MJY Checked XX