




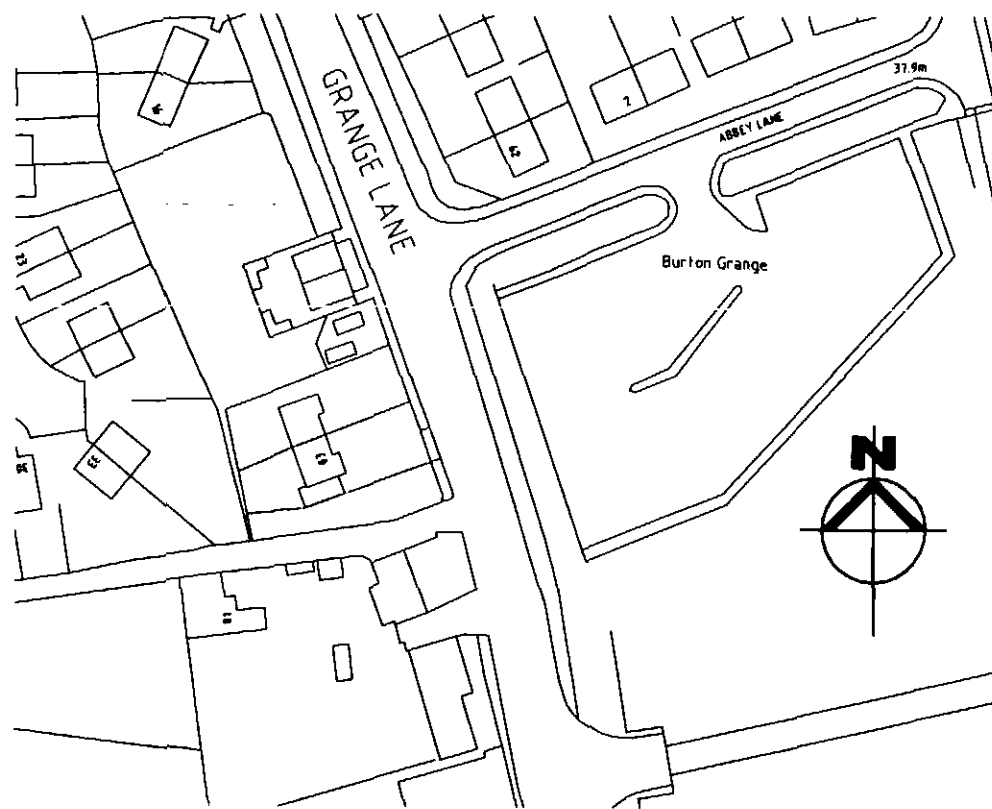

Site Location 1:1250

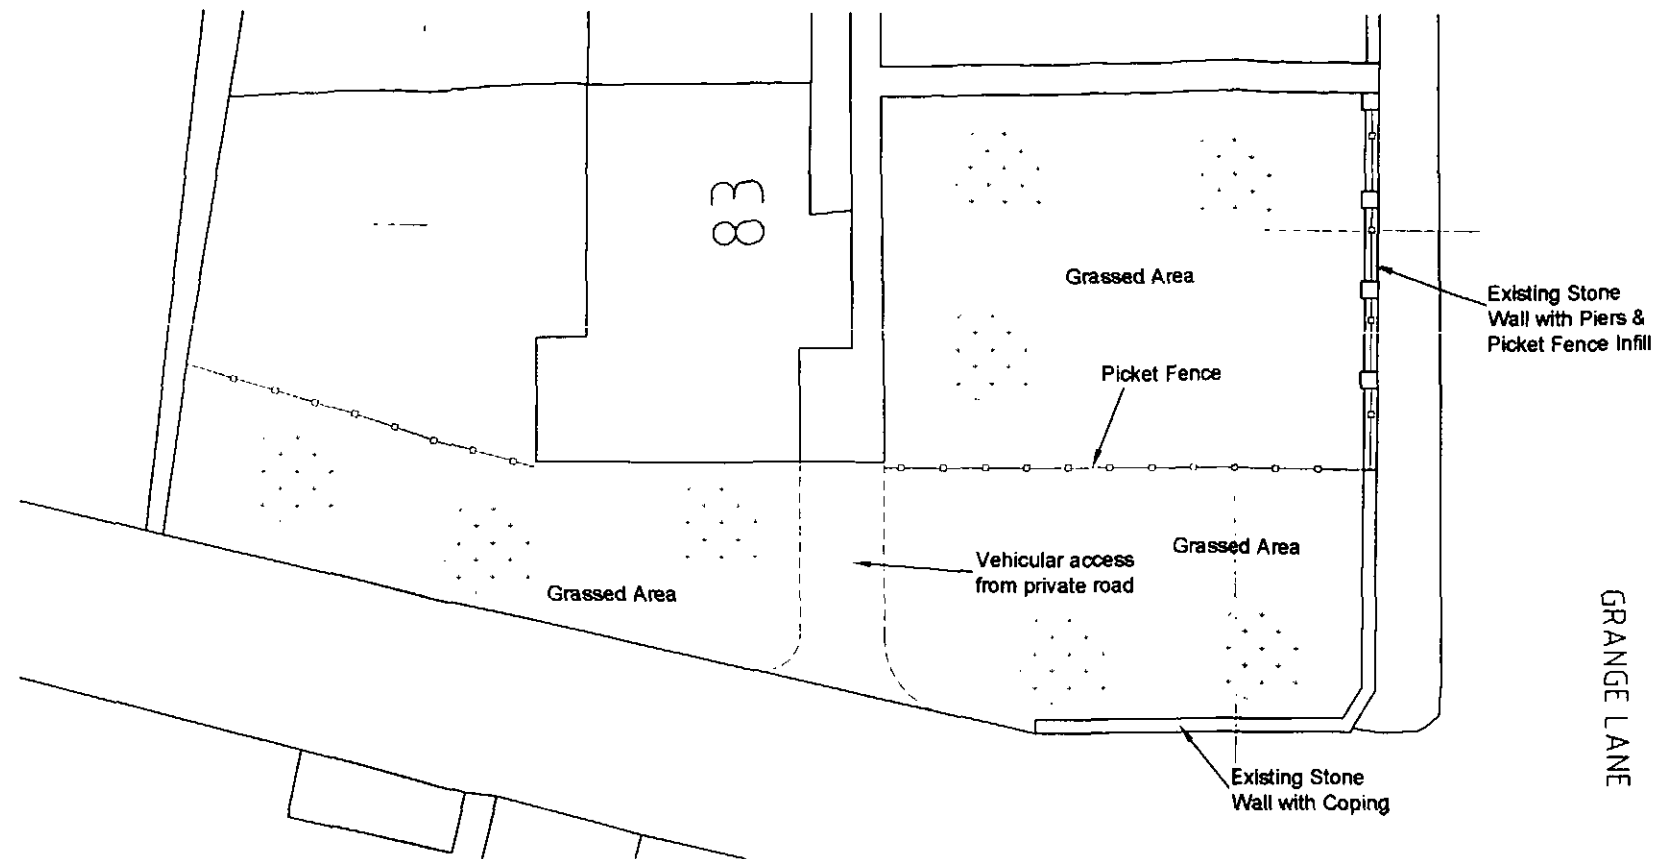

Existing Plan 1:200

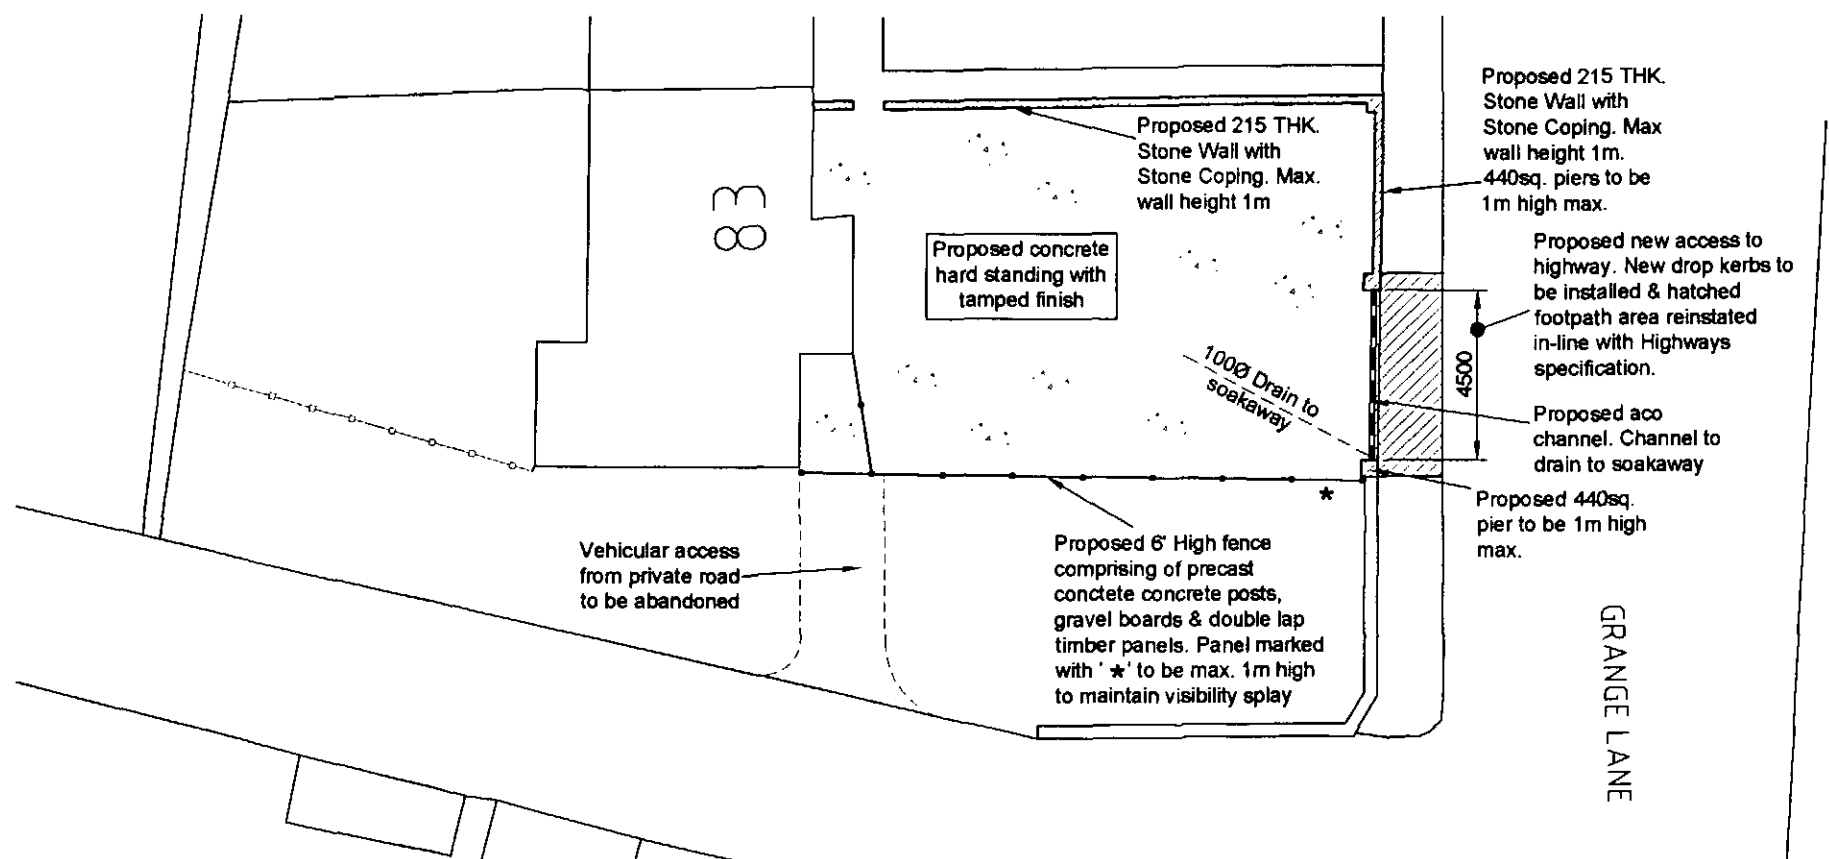

Proposed Plan 1:200

Project: New Access to Highway
Address: 83 Grange Lane, Cundy Cross,
Barnsley, S71 5QF.
Drawing Title: Existing & Proposed Plans
Date: December 2010

Drawing No: 2010-1007-007
Revision -
Drawn By: JD
Scale @ A3: AS SHOWN
Drawing Status: APPROVAL

JADCAD

CAD DRAWING SERVICES LTD

95 Arundel Drive, Lundwood, Barnsley, S71 5LF. Tel: 07886030175
Email: info@jadcad-services.co.uk www.jadcad-services.co.uk