

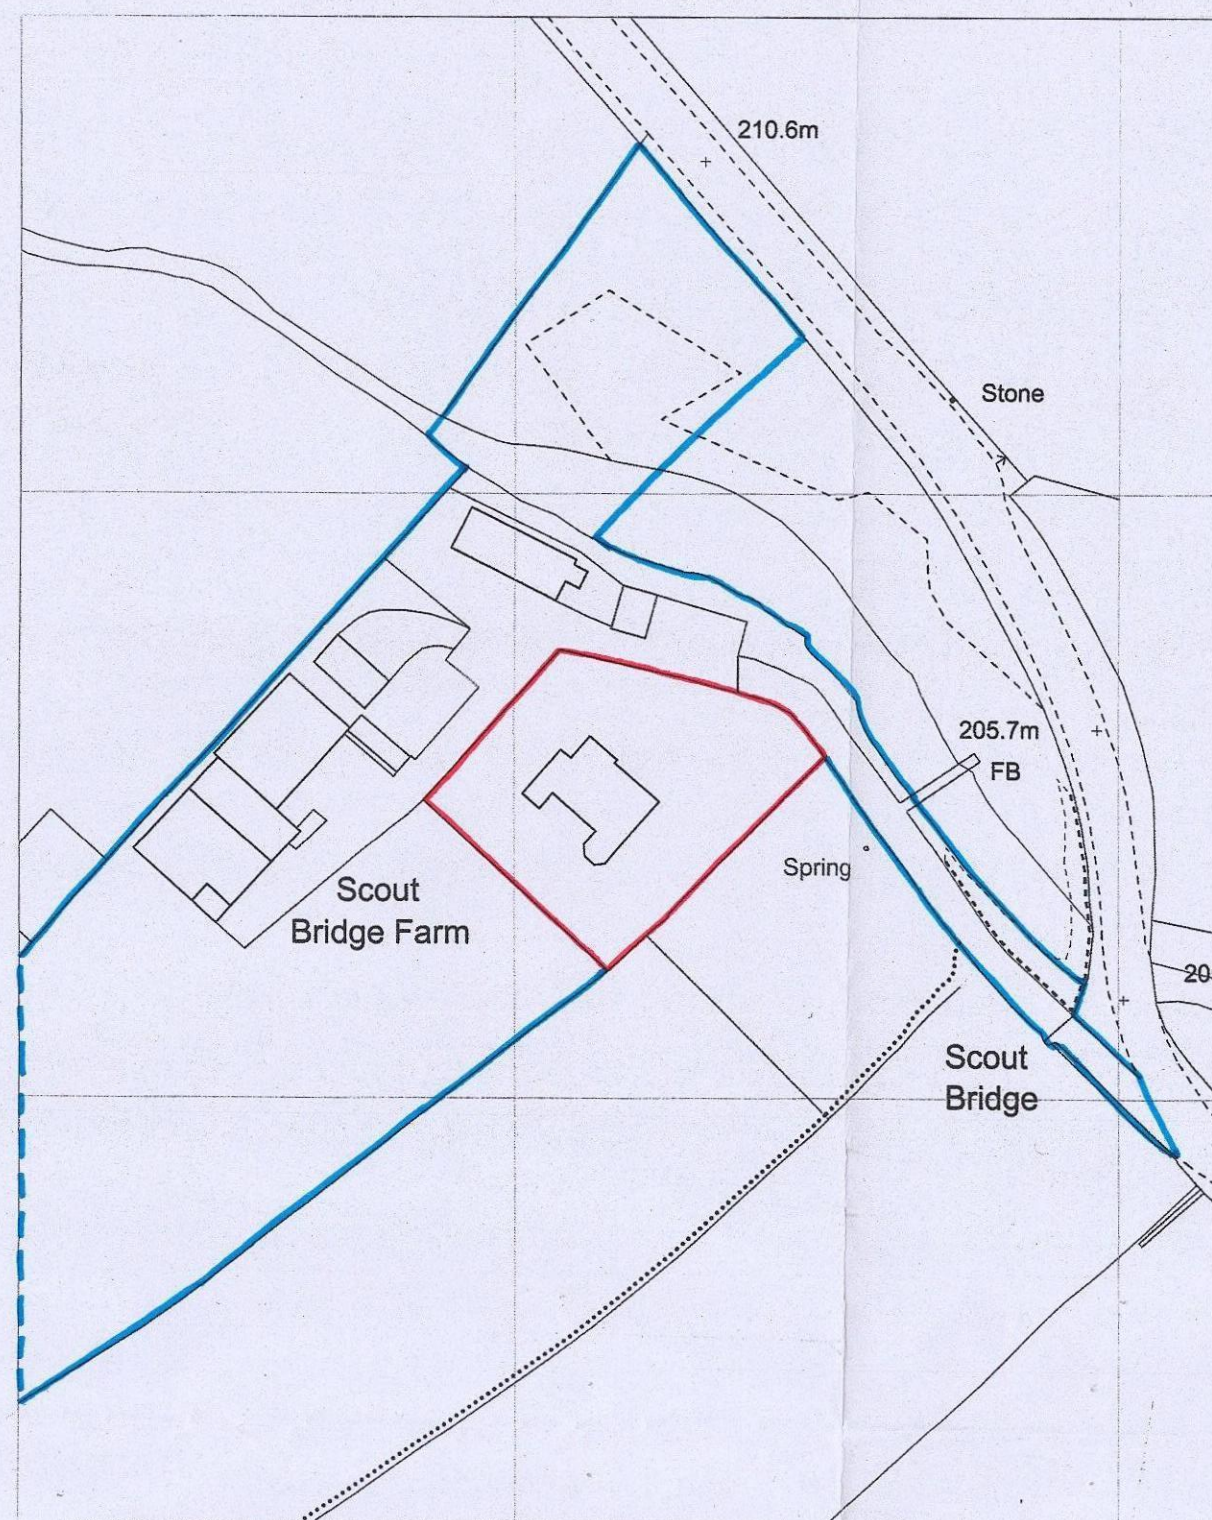



SITE LOCATION: 1:1250

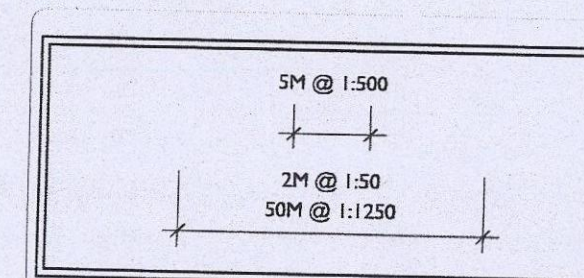

BBC
CORPORATE MAIL ROOM
BC
27 NOV 2017
Received by:
ORIGINAL COPY

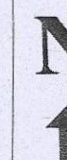

BBC
CORPORATE MAIL ROOM
27 NOV 2017
Received by:
ORIGINAL COPY

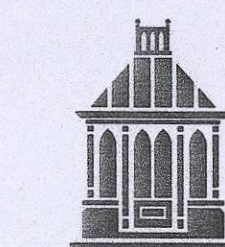

**VALE
GARDEN
HOUSES
LTD**

LONDONTHORPE ROAD
GRANTHAM
LINCOLNSHIRE, NG31 9SJ
TEL: 01476 564433 FAX: 01476 578555

NOTE:
BASEWORKS ARE TO BE SET OUT ONLY TO
FOUNDATION DRAWINGS. CONTRACTORS AND
ERECTORS MUST VERIFY ALL DIMENSIONS ON
SITE BEFORE WORK COMMENCES.

THIS DRAWING, ITS DESIGN AND APPLICATION
TO SITE, AND ITS COMPONENTS REMAINS THE
PROPERTY OF VALE GARDEN HOUSES LTD.
AND MAY NOT BE REPRODUCED IN ANY WAY
WITHOUT PRIOR CONSENT

Rev	Date	Details

CLIENTS:
MR & MRS AUCKLAND
SCOUT BRIDGE FARM
HUDDERSFIELD ROAD
PENISTONE
SHEFFIELD
S36 7BX

DATE: 20/11/2017

DRWG NO. A2Q11518-1

©Crown copyright 2017
All rights reserved
VGH Licence Number 100045381

BLOCK PLAN - 1:500 EXISTING



BLOCK PLAN - 1:500 PROPOSED

