




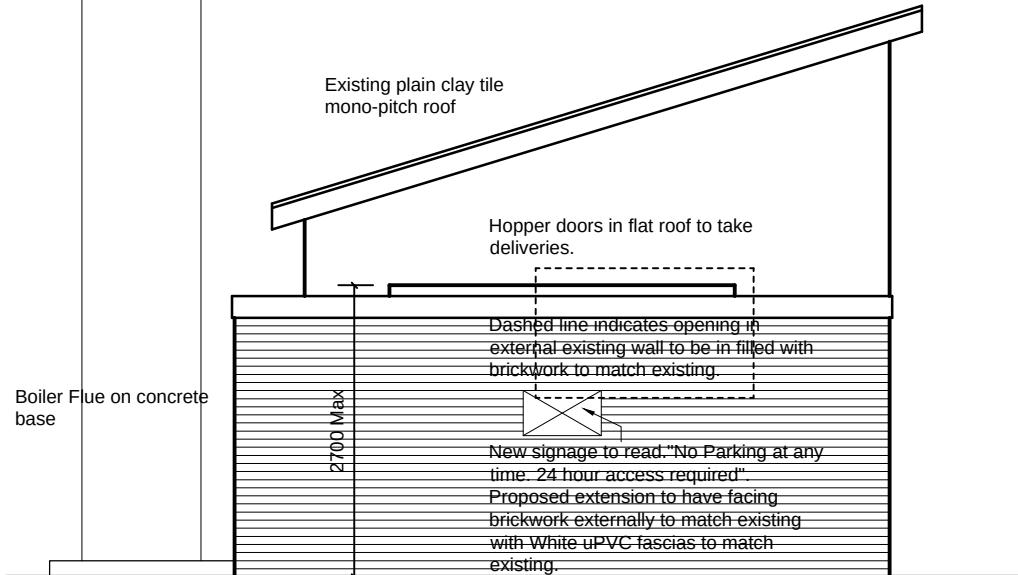


01 Elevation A
Scale 1:50

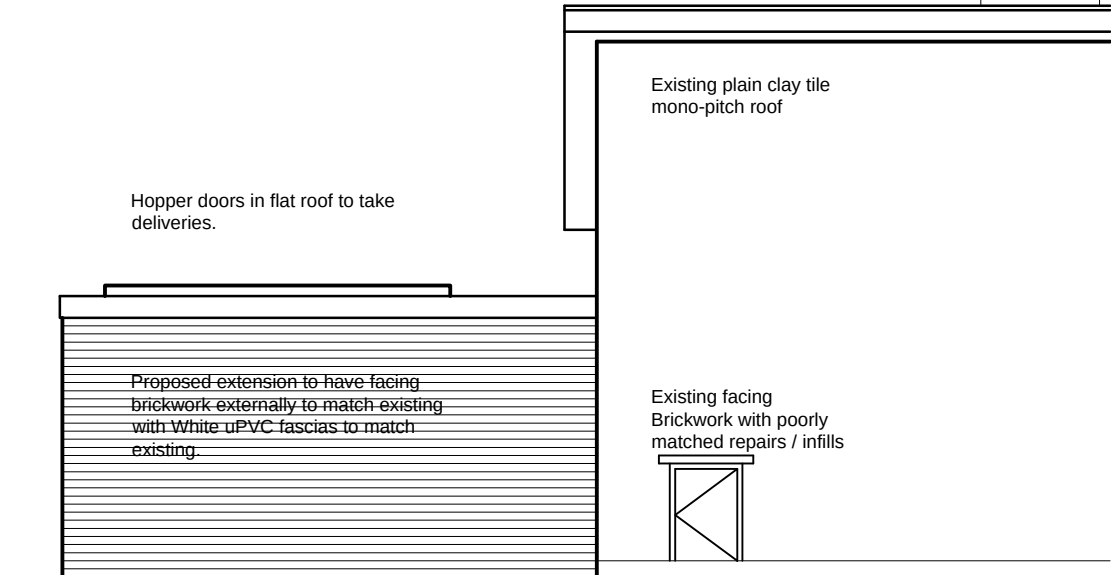

02 Elevation B
Scale 1:50

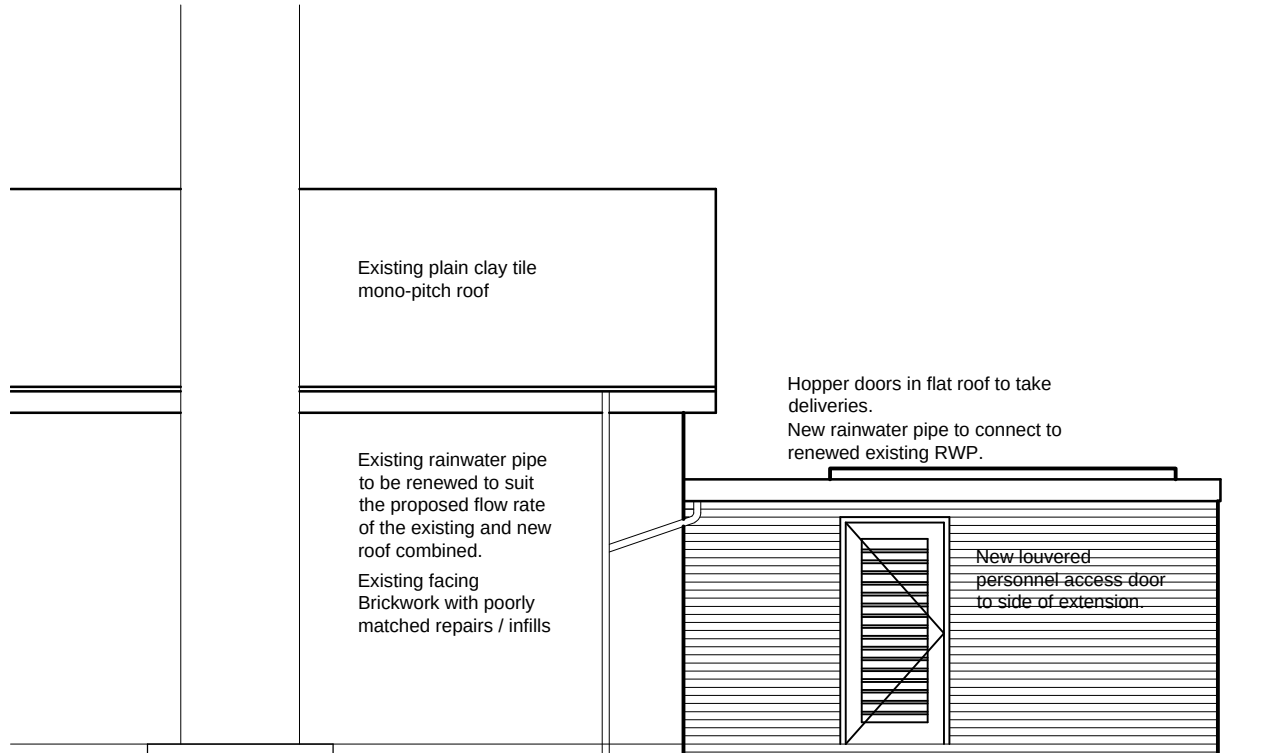


03 Elevation C
Scale 1:50

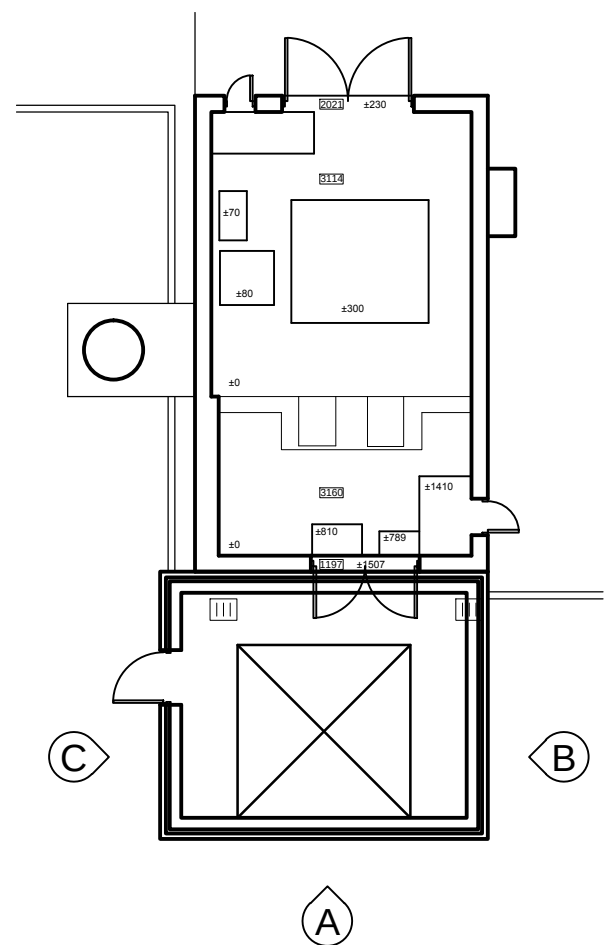

04 Elevation Location Plan
Scale 1:100

RESPONSIBILITY IS NOT ACCEPTED FOR OTHERS SCALING DIRECTLY FROM THIS DRAWING. DO NOT SCALE FROM THIS DRAWING, USE WRITTEN DIMENSIONS ONLY.

0m 0.5 1.0 1.5 3.0m ORIGINAL SHEET SIZE A2
1:50

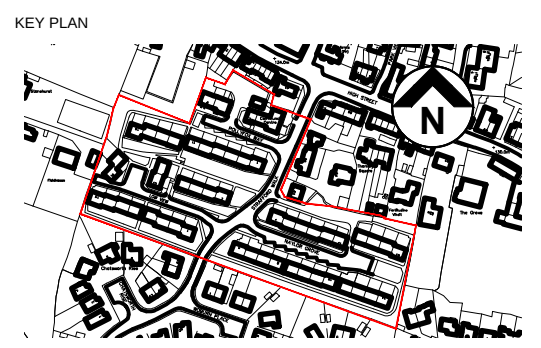

THIS DRAWING IS PRODUCED FOR USE IN THIS PROJECT ONLY AND MAY NOT BE USED FOR ANY OTHER PURPOSE. NPS PROPERTY CONSULTANTS LTD ACCEPT NO LIABILITY FOR THE USE OF THIS DRAWING OTHER THAN THE PURPOSE FOR WHICH IT WAS INTENDED IN CONNECTION WITH THIS PROJECT AS RECORDED IN THE 'PURPOSE FOR ISSUE' AND 'FILE STATUS CODE'.

THIS DRAWING MAY NOT BE REPRODUCED IN ANY FORM WITHOUT PRIOR WRITTEN AGREEMENT OF NPS PROPERTY CONSULTANTS LTD.

© CROWN COPYRIGHT AND DATABASE RIGHTS 2015 ORDNANCE SURVEY LICENCE NUMBER 100022264

Notes:

Personnel door relocated.						
P2	LS					
Issued for Planning Approval						
P1	LS					
COMMENT						
REV	DRAWN	DATE	CHECKED	DATE	APPROVED	DATE
						
NPS Barnsley Ltd Gateway Plaza, Sackville St, Barnsley, South Yorkshire, S70 2RD, Tel: 01226 774605; Email: barnsley@nps.co.uk; web: www.nps.co.uk						

CLIENT
Berneslai Homes

PROJECT
Pollyfox District Heating Scheme,
Dodworth, Barnsley, South Yorks,
S75 3QR

TITLE
Proposed Boiler House Elevations

SCALES 1:50	DISCIPLINE ARCHITECT	PROJECT NUMBER 16-1-1011
DRAWING NUMBER NPS-DR-A-(00)- 101		REV CODE P 2
STATUS CODE S2	PURPOSE OF ISSUE PLANNING APPROVAL	DRAWN BY LS