
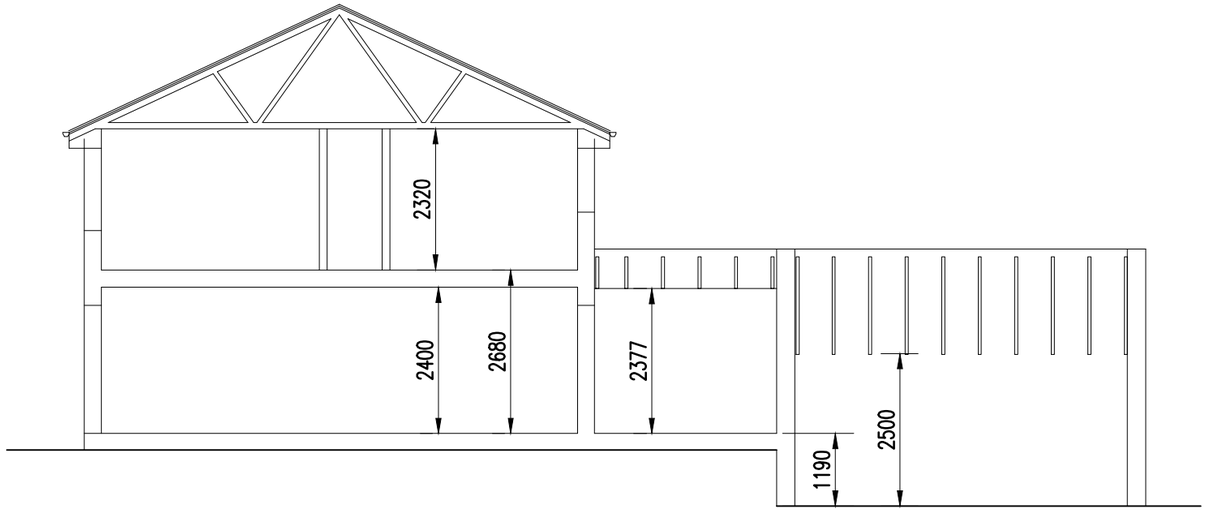


LONGITUDINAL SECTION

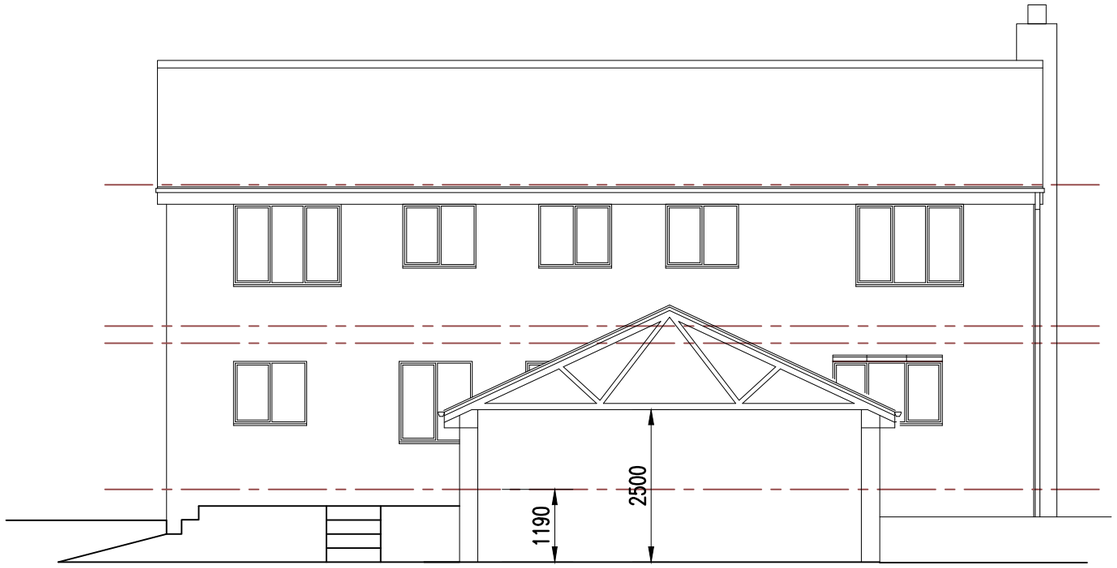

CROSS SECTION

0	SCALE 1:50	4m
0	SCALE 1:100	8m
0	SCALE 1:200	16m
0	SCALE 1:500	40m
0	SCALE 1:1250	100m

pb ARCHITECTURAL DESIGN

PROJECT MANAGEMENT
SPECIFICATION MANAGEMENT
COMPUTER AIDED DESIGN

25 MILL HILL AVENUE, PONTEFRACT, WEST YORKSHIRE WF8 4JH
TELEPHONE 01977 798494
email pb1@gmx.com

CLIENT: MR & MRS P BROOKSBY

PROJECT: 3 WHINMOOR COURT SILKSTONE S75 4NT

DRAWING: EXISTING SECTIONS

SCALE	DATE	DRAWN BY	CHECKED BY
1:100	NOV 11	pb	

DRAWING No.: EXTG 03

REVISION:

© COPYRIGHT: ALL RIGHTS RESERVED. THIS DRAWING MUST NOT BE REPRODUCED WITHOUT PERMISSION.
DO NOT SCALE.
THE CONTRACTOR IS RESPONSIBLE FOR CHECKING DIMENSIONS, WHICH ARE IN MILLIMETRES, UNLESS OTHERWISE STATED.