
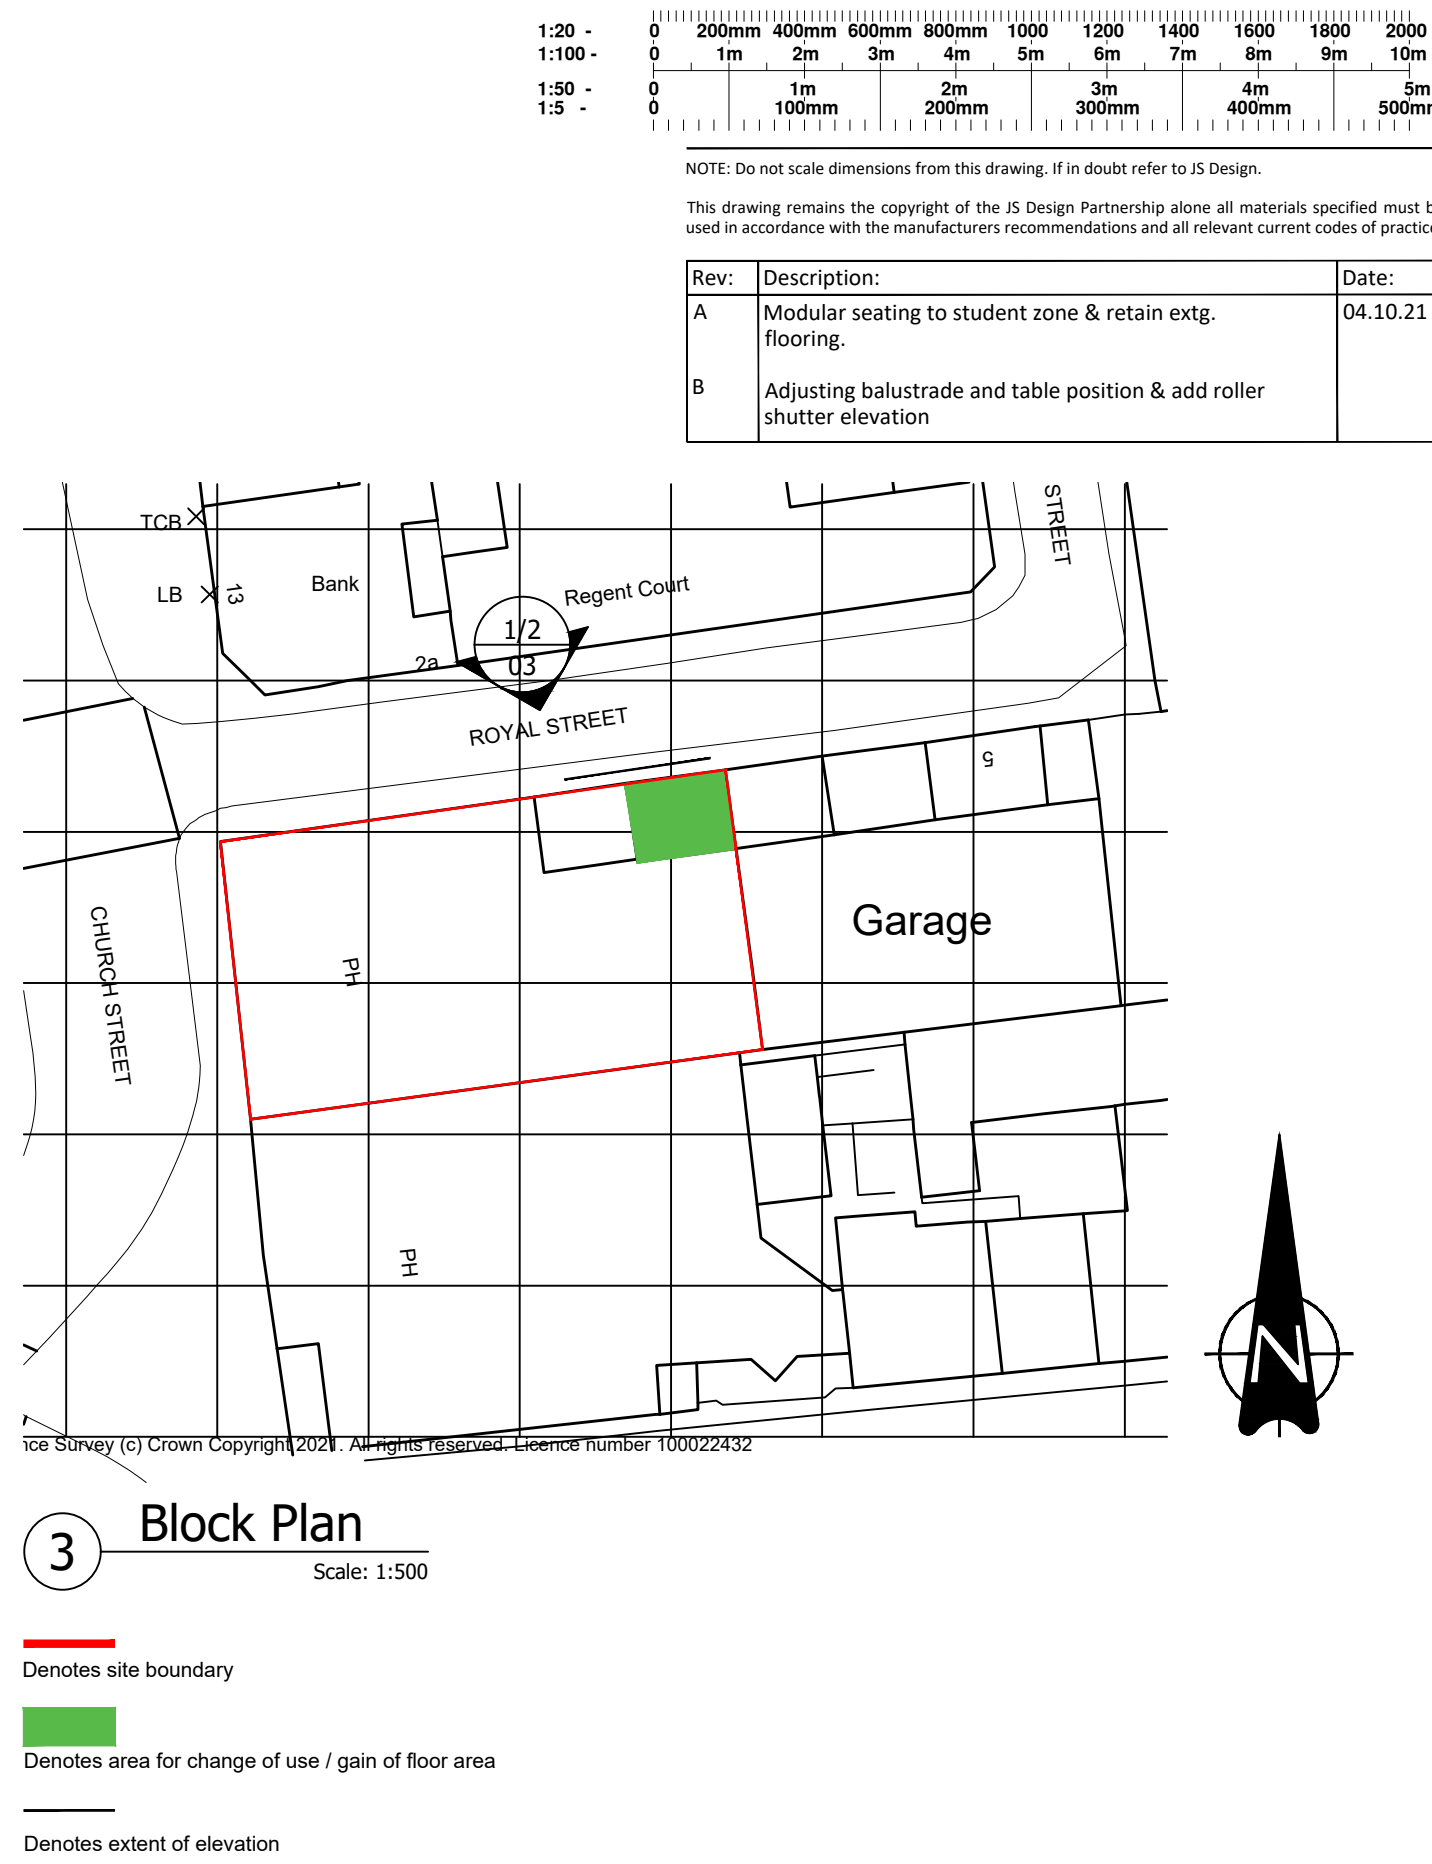


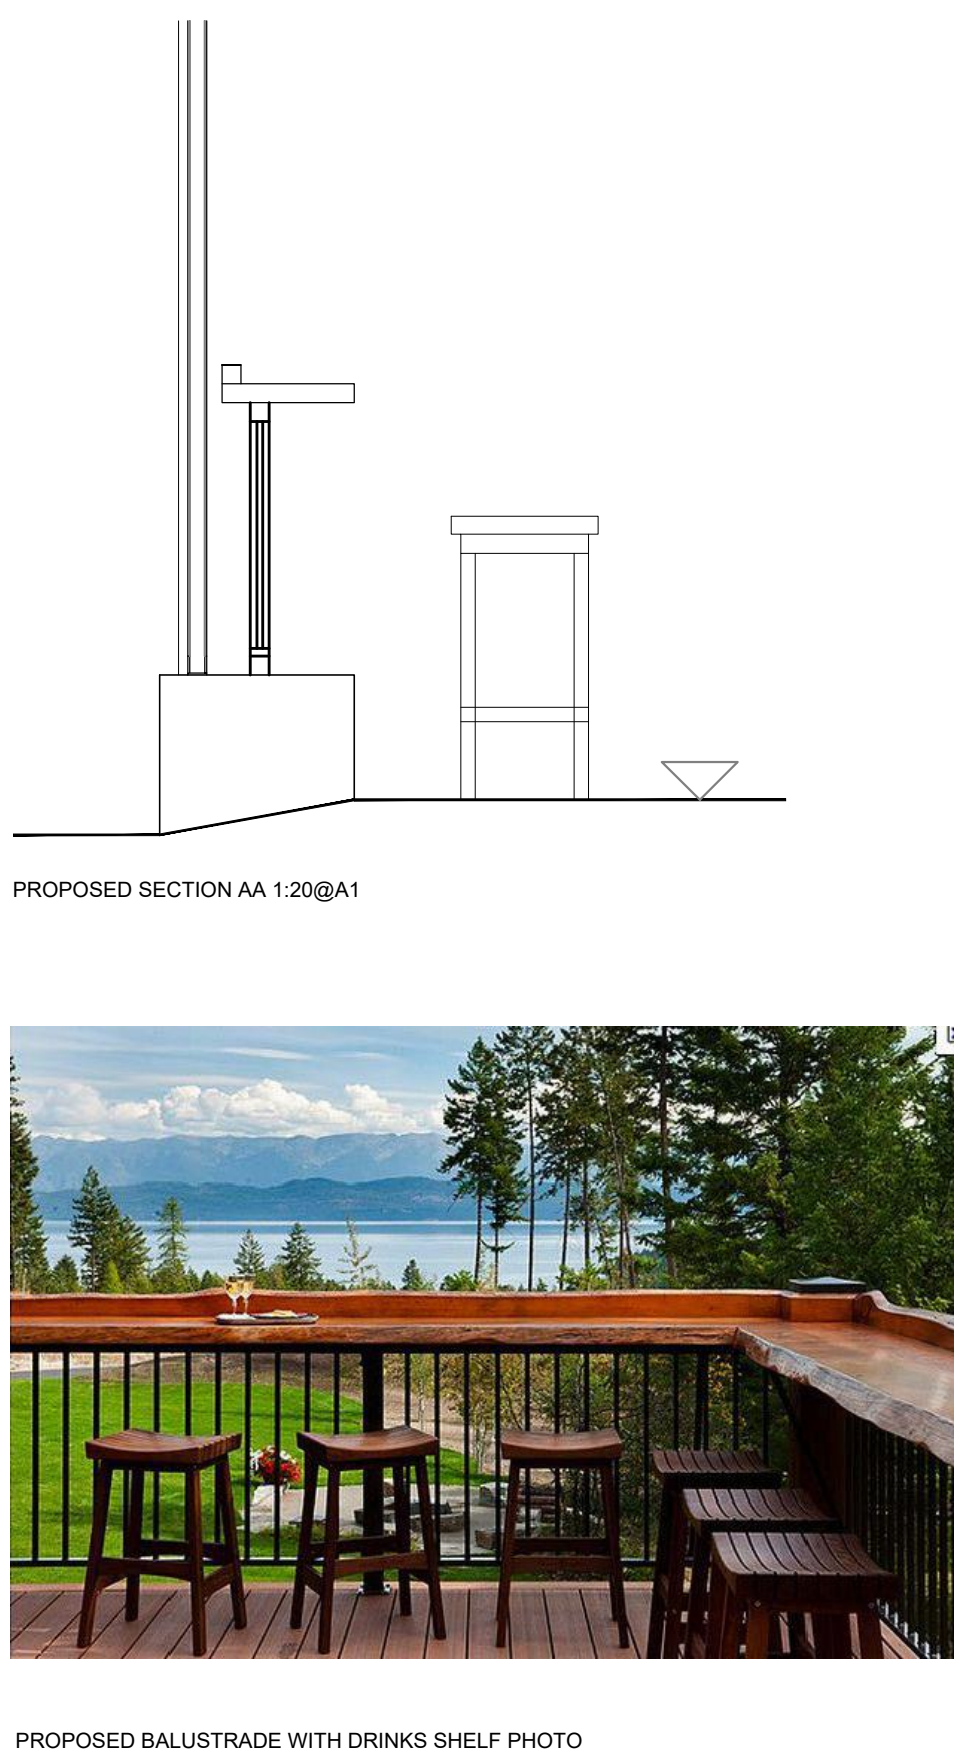

CDM 2015:
Under the CDM regulations there are no significant design risks.

JSDESIGN
PARTNERSHIP LLP

T: 01274 533022
E: info@jsdesignpartnership.co.uk
Unit 5, Peel House, 2 Taunton Street, Shipley Bradford, BD18 3NA.
The jsdesign partnership is a limited liability partnership registered in UK 060311

Client:
BLACKROSE PUBS

Project:
**THE WHITE BEAR
11 CHURCH STREET
BARNSELY
S70 2AB**

Title:
EXISTING AND PROPOSED ELEVATIONS

Drawing No: 8031-03	Rev: B	Date: 17.01.22	Drawn By: HM	Checked: SA	Scale @ A1 1:50
-------------------------------	------------------	--------------------------	------------------------	-----------------------	---------------------------