


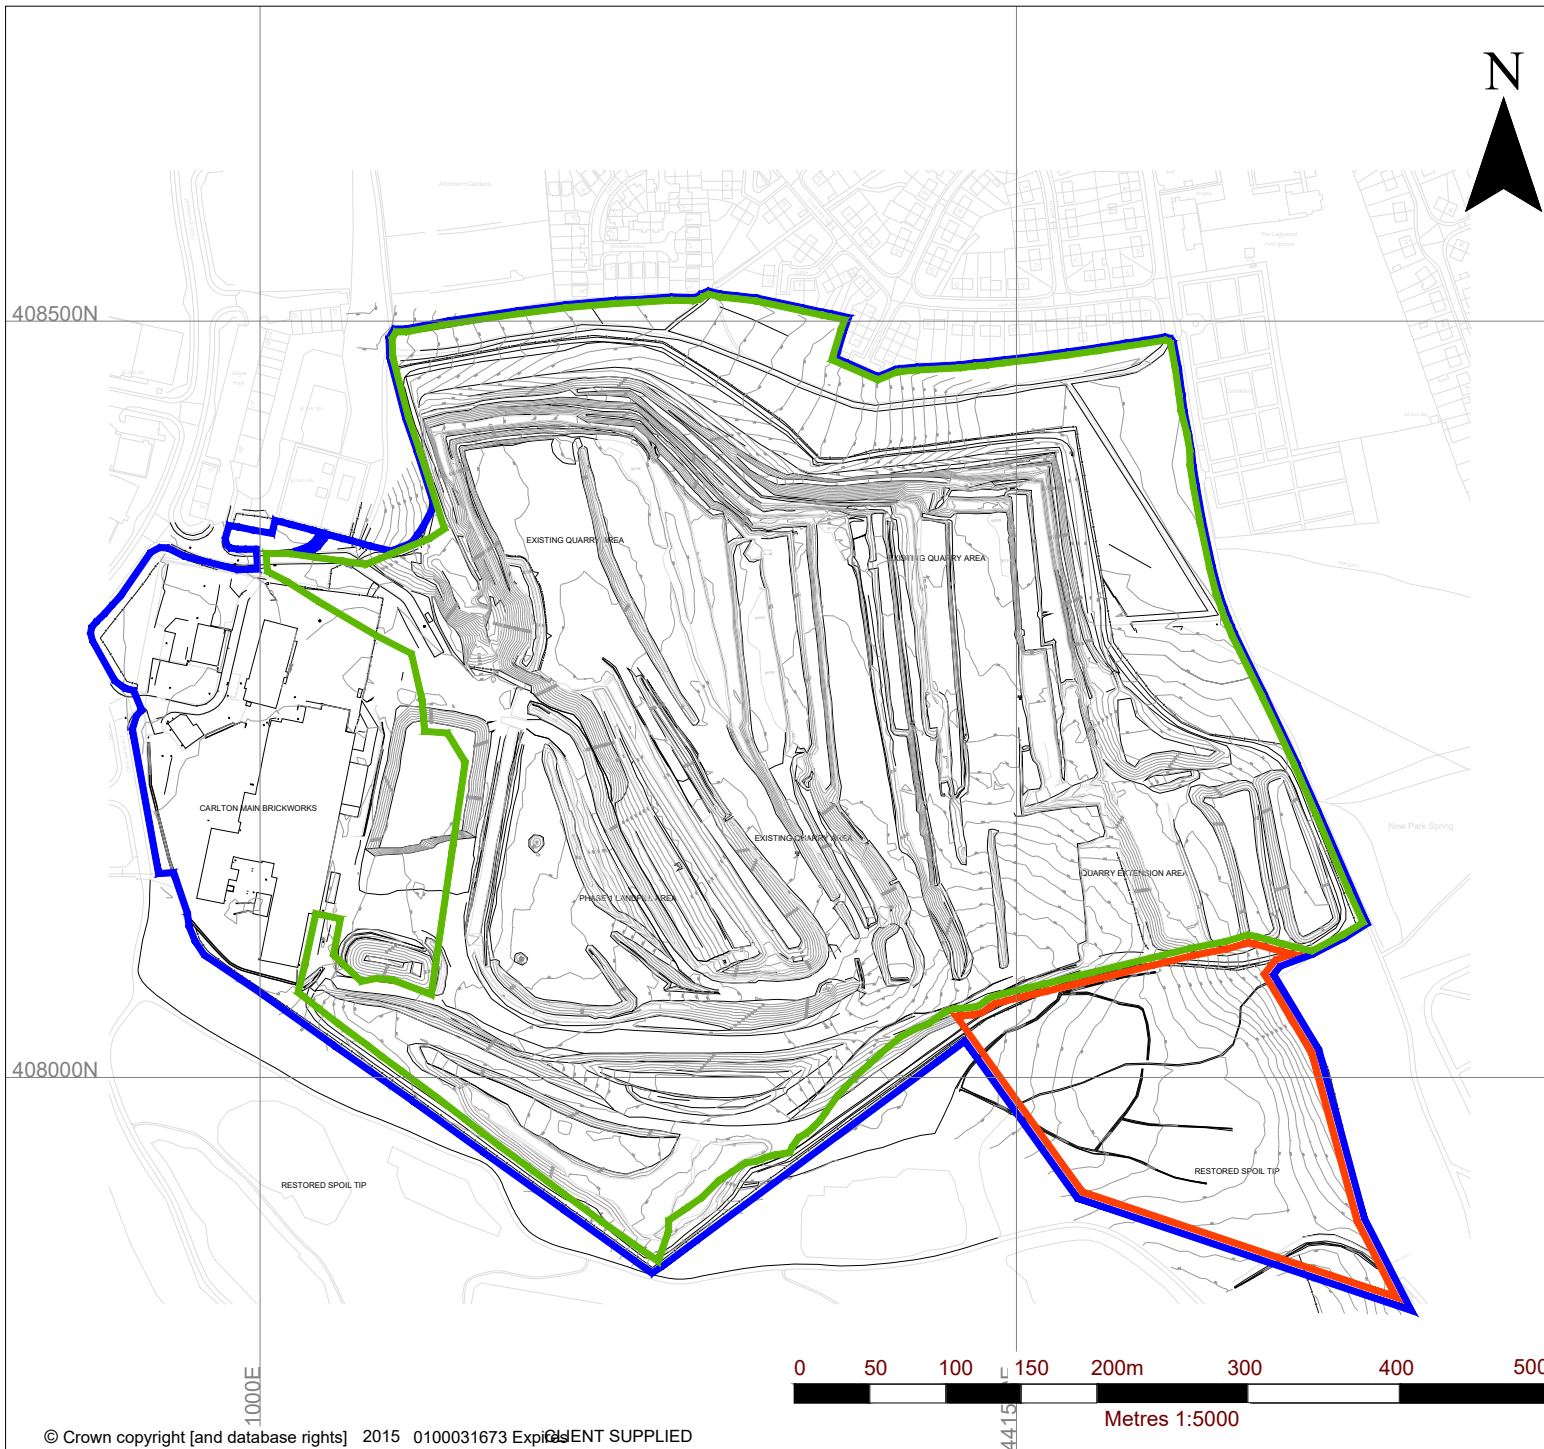

NOTES

1. DRAWING IS BASED ON DEREK BROOK SURVEYING SERVICES LTD DRAWING; REFERENCE OPS/SURV/21/1, DATED JANUARY 2022.

LEGEND

	OWNERSHIP BOUNDARY
	EXTENT OF PLANNING PERMISSION
	PROPOSED EXTENSION



MICHELMERSH
Brick Holdings PLC



2ND AND 3RD FLOORS,
15 MIDDLE PAVEMENT,
NOTTINGHAM. NG1 7DX
T: 01159 647280

www.slrconsulting.com

CARLTON MAIN
PLANNING APPLICATION
SOUTHERN EXTENSION

SITE PLAN

CM2/2

Scale
1:5,000 @ A4

Date
DECEMBER 2022