

LANDSCAPE SURFACE MATERIALS:

Small Unit Concrete Block Paving:
Supplier: Marshalls, Landscape House, Premier Way, Lowfields Business Park, Eland, West Yorkshire, HX5 9HT.
Tel: 0845 3020 600. Technical: 08704 113344 Web: <http://www.marshalls.co.uk/paving>
Product: Tegula concrete sett paving.
Colour: Traditional. Size: Full range 120, 160 and 240 guage. Thickness: 80mm

Wet Pour Rubber Safety Surfacing:
Supplier: Wet Pour Surfaces Ltd, Houldsworth Mill, Business and Arts Centre, Reddish, Stockport SK5 6DA
Tel: 0161 975 6242 Mob: 07821 252 745 Fax: 0161 975 6243 Email: sales@wetpourrubber.co.uk Web: www.wetpourrubber.co.uk
Product: Wet Pour Safety Surfacing.
Access Routes (shown orange): 60mm depth on 150mm prepared Type 1 sub base, or 100mm concrete sub base.
Garden/Play Areas (shown green): 120mm depth on 150mm prepared Type 1 sub base, or 100mm concrete sub baselo
Engineers specification.

Cobble Trim:
Supplier: Derbyshire Aggregates Ltd, Arbor Low Works, Long Rake, Youlgrave, Bakewell, Derbyshire DE45 1JS
Tel: 01629 636500 Fax: 01629 636425 Web: www.derbyshireaggregates.com
Product:Scottish Smooth Rounded Beach Cobbles butt jointed set to half cobble depth in 100mm mortar bed.
Colour: Mixed Natural Size: 50-80mm

Sureset Access Routes:
Supplier: Sureset UK Limited, 32 Devenill Road Trading Estate, Sutton Veny, Warminster BA12 7BZ
Tel: 01985 841180 Email: mail@sureset.co.uk Web: www.sureset.co.uk
Product: Sureset Natural Aggregate
Pedetrian Footways: 6mm Barley Beach aggregate, 18mm course depth on prepared sub base to Engineers specification.
Vehicle Access: 10mm Sterling aggregate, 26mm course depth on prepared sub base to Engineers specification.

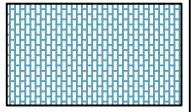
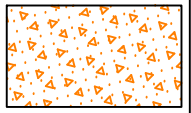
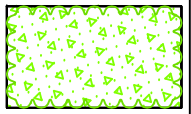
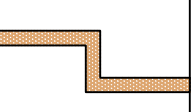
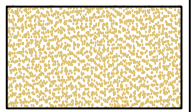
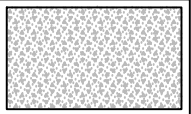
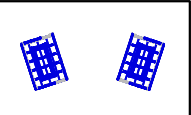
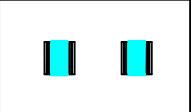
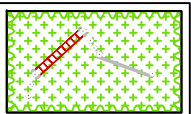
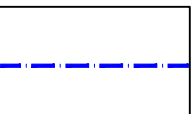
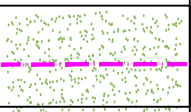
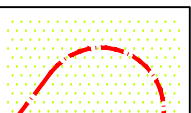
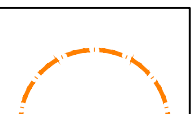
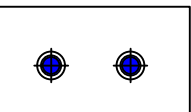
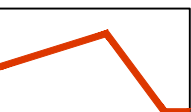
LANDSCAPE FURNITURE & EQUIPMENT


Shelters:
Supplier: SMP (Playgrounds) Ltd, Waterfront Complex, Selby, North Yorkshire, YO8 8AP
Tel: 01784 489100 Fax: 01784 431079 Email: sales@smp.co.uk Web: www.smp.co.uk
Product: Steel Shelter/Chatroom with 2m bench - 2925 x 2070 x 2090mm (seat 530mm)

Picnic Benches:
Supplier: Marmax Products Ltd, Units 9 - 16, Tanfield Lea South Industrial Estate, Stanley, County Durham DH9 9QX
Tel: 01207 283442 Fax: 01207 235164 Email: sales@marmaxproducts.co.uk Web: www.marmaxproducts.co.uk
Product: Recycled Plastic Heavy Duty Picnic Bench - 1500 x 1300 x 780mm (seat 490mm)

Climbing Equipment:
Supplier: PlayQuest Adventure Play Ltd, Bethania Chapel, Main Road, Flynngroew, Flintshire CH8 9SW
Tel: 01745 561117 Email: sales@playquest.co.uk Web: www.playquestadventureplay.co.uk
Product: Recycled Plastic Eco Fitness Trail and Recycled Plastic 'Crazy Poles +' climbing frame system

Bollard Lighting:
Supplier: Abacus Lighting Limited, Oddicroft Lane, Sutton-in-Ashfield, Nottinghamshire NG17 5FT
Tel: 01623 511511 Fax: 01623 552133 Email: sales@abacuslighting.com Web: www.abacuslighting.com
Product: Classique AL 1000 Louvred Bollard Light. 900mm high above ground. 300mm root depth


KEY	
	Site Boundary
	Small unit concrete paving to car parking bays
	Coloured wet pour rubber safety surfacing 60mm thick on prepared Type 1 sub base 150mm thick.
	Coloured wet pour rubber safety surfacing 120mm thick on prepared Type 1 sub base 150mm thick.
	Natural 50-80mm smooth round beach cobbles butt jointed set to half cobble depth in 100mm mortar bed
	SureSet permeable paving 18mm depth, 6mm natural Barley Beach aggregate
	SureSet permeable paving 26mm depth, 10mm natural Sterling aggregate
	SMP (Playgrounds) Ltd, or similar, steel Shelter/Chatroom with 2m bench
	Marmax Products Ltd, or similar, Recycled Plastic Picnic Bench
	PlayQuest Adventure Play Ltd, or similar, Recycled Plastic Fitness Trail Equipment
	Perimeter security fencing. 2.4m high weldmesh
	Vehicle crash barrier
	5.2m high anti-climb weldmesh fence to secure area
	Garden enclosures. 1.8m high weldmesh fencing
	Abacus Classique AL1000, or similar, Bollard Lighting. Installed typically at 10m centres
	Brick faced retaining wall

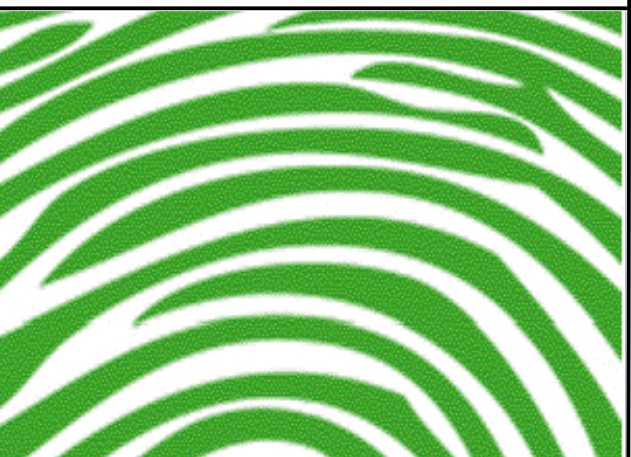

MARTIN
WOOLLEY
LANDSCAPE
ARCHITECTS

The Assembly Rooms, 29 Market Place, Bedale, North Yorkshire, DL8 1ED
T: 01677 426616 F: 01677 426226 E: admin@mwla.net

CLIENT Hoyland Estates	
PROJECT Earlswood Autistic Hospital	
TITLE Landscape Surface Finishes Masterplan	
DATE Jun 2016	SCALE 1:500 @ A1
DRAWN MW	CHECKED
DRAWING NUMBER L2.390.4	REVISION

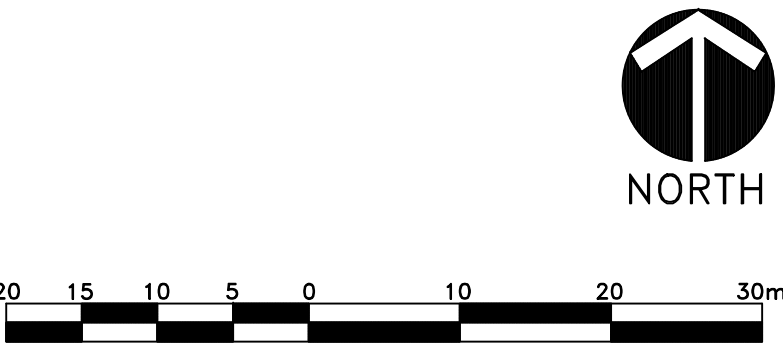

This drawing was prepared for Interserve Construction Ltd and shall not be used for any other purpose than making a planning application to Barnsley Metropolitan Borough Council.