


GARAGE to BE CONVERTED to SITTING ROOM.

CONSERVATORY to BE MODIFIED to FORM DINING ROOM EXTENSION.

BLOCK PLAN.
1:200

37 WEST ACRE.
PENISTONE
SHEFFIELD
S 35 6BF.

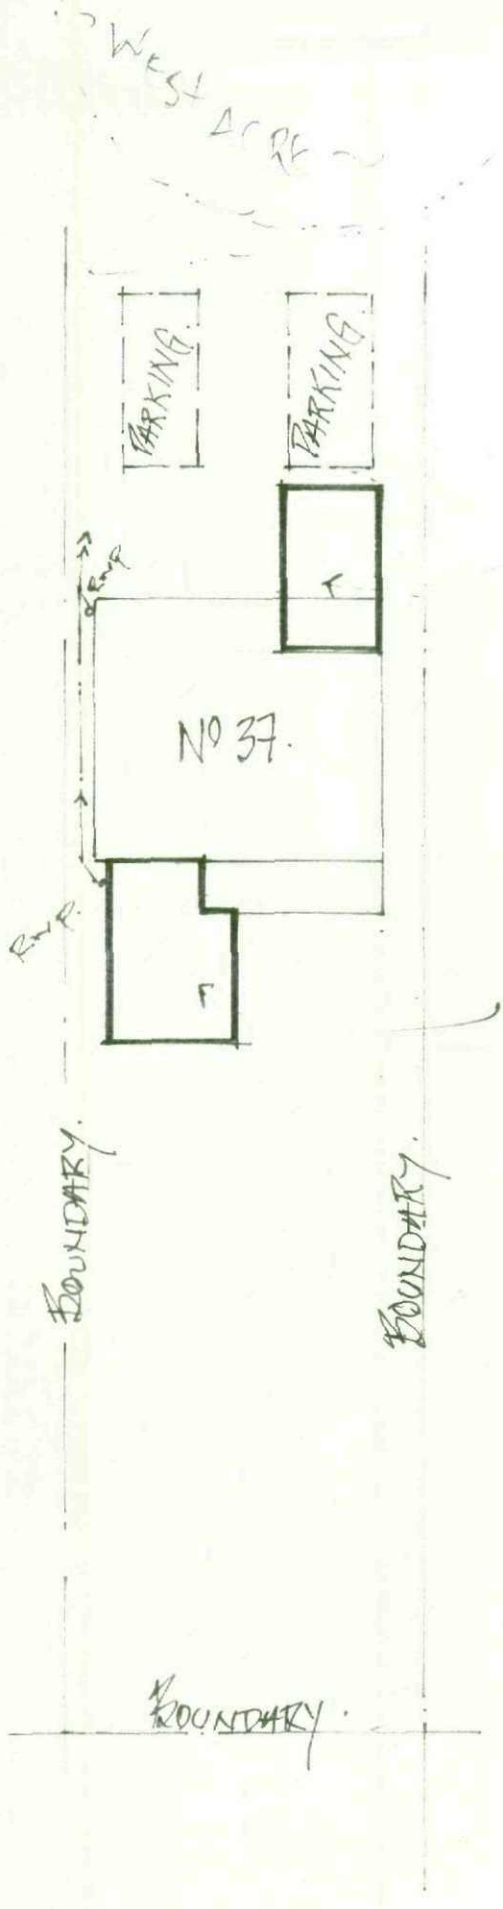

LOCATION PLAN 1/1250

Extent of ownership shown by [redacted]

Extent of works shown by [redacted]

Serial Number 02347500