

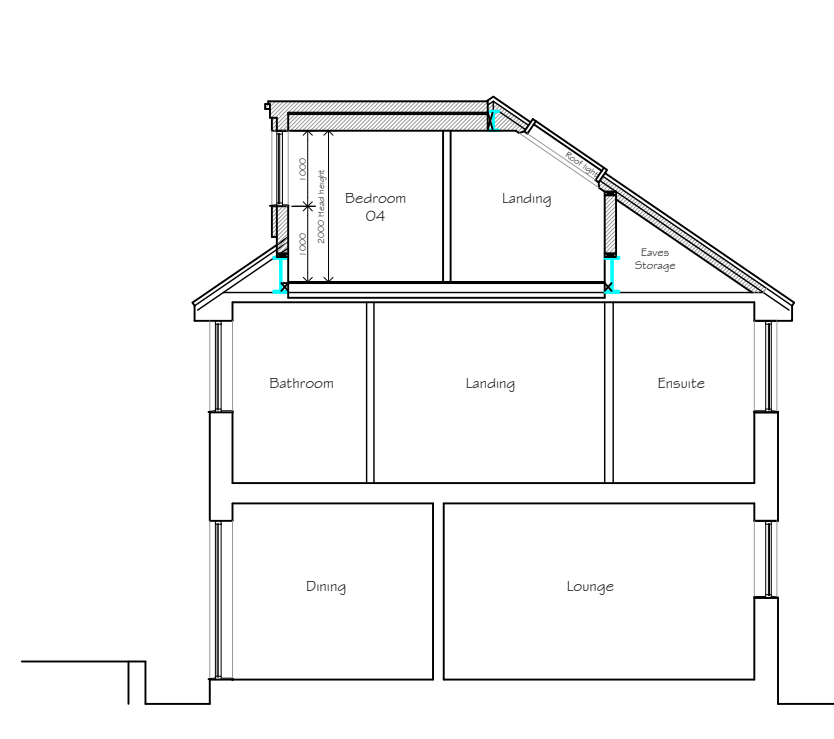
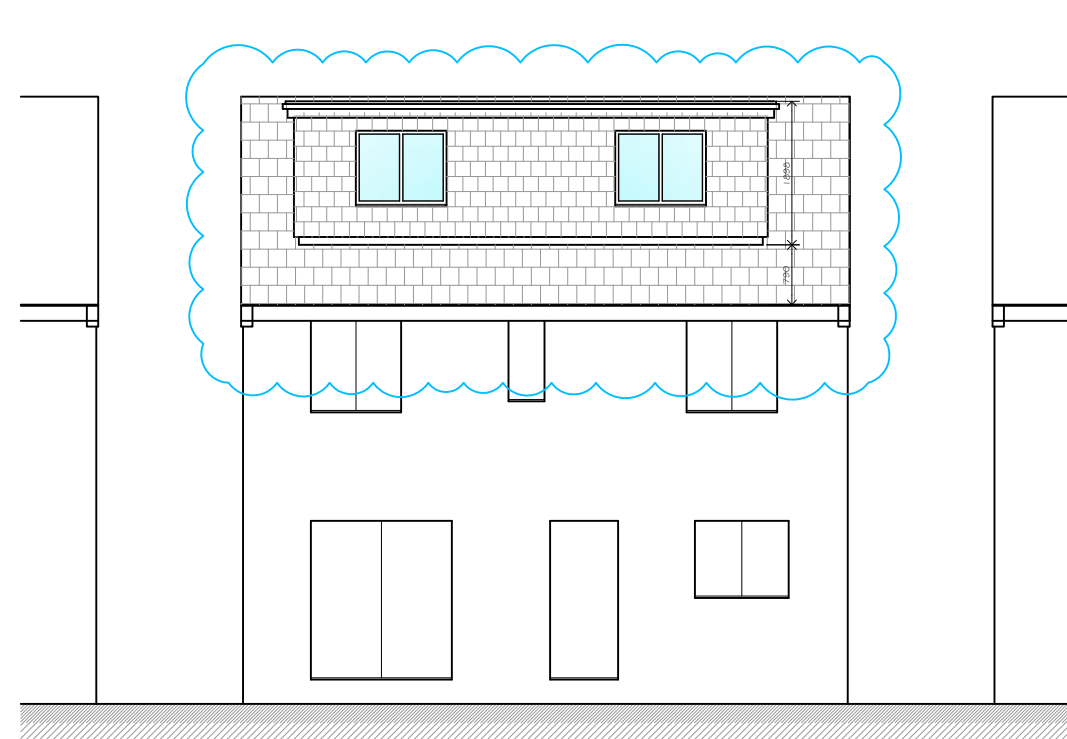
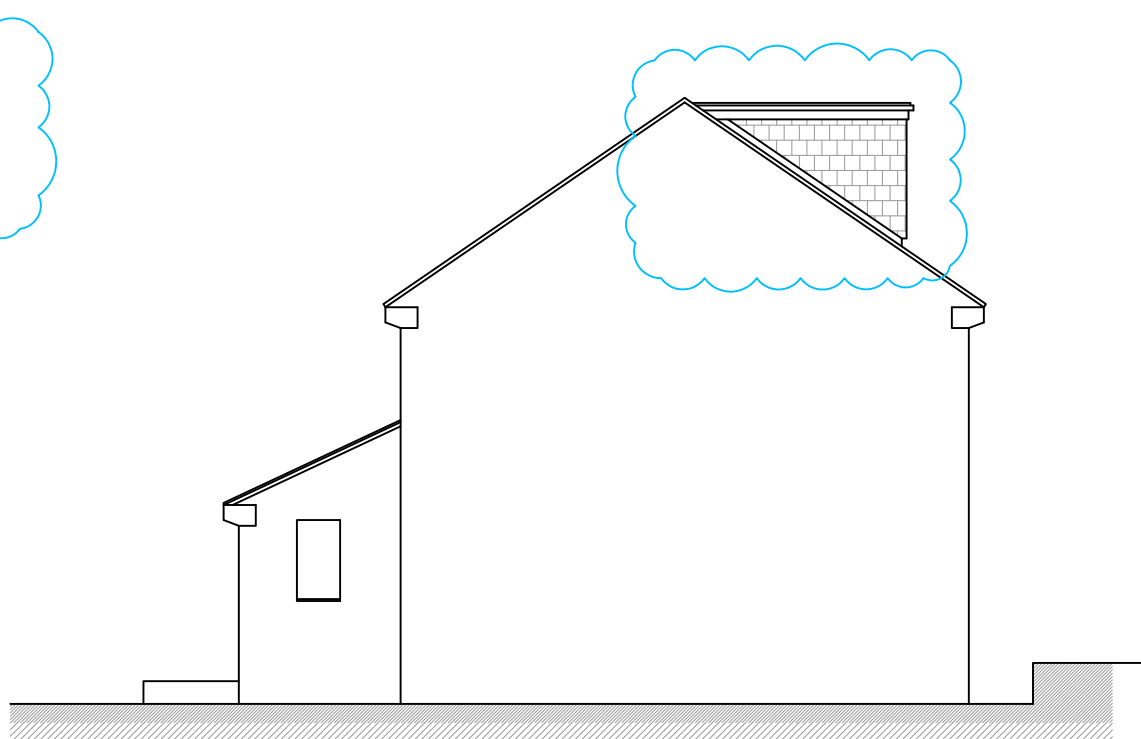
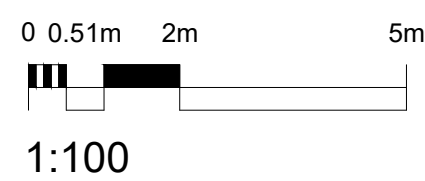
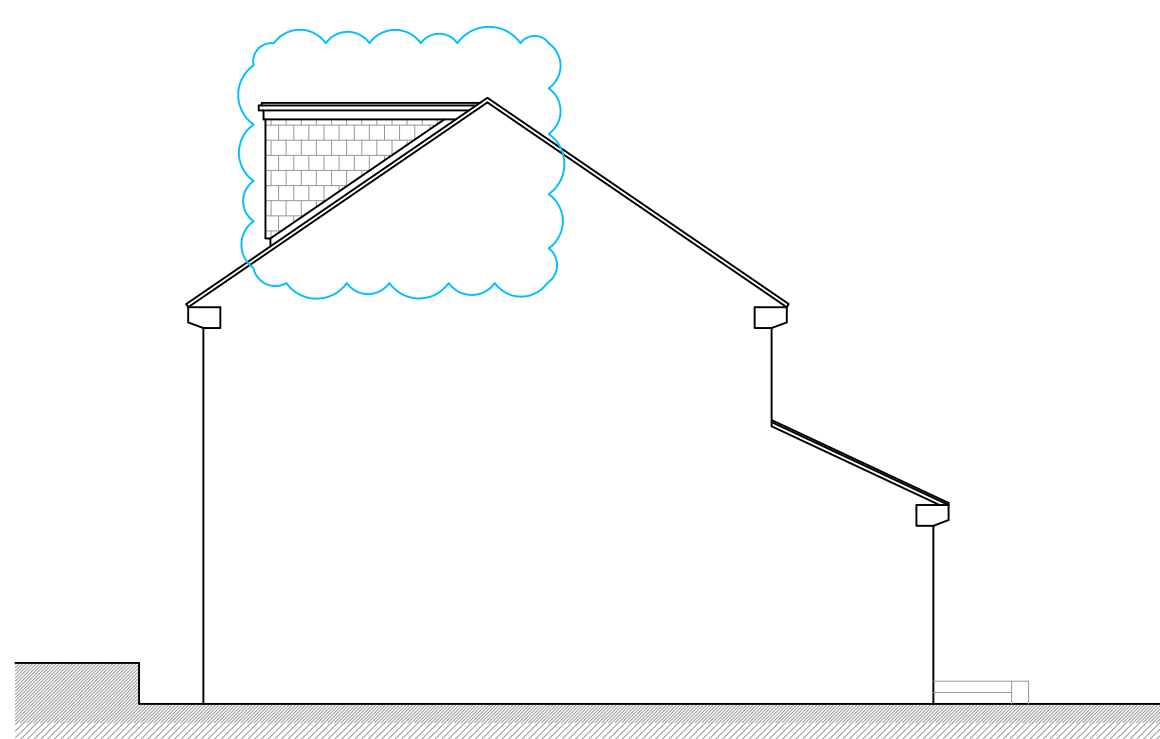
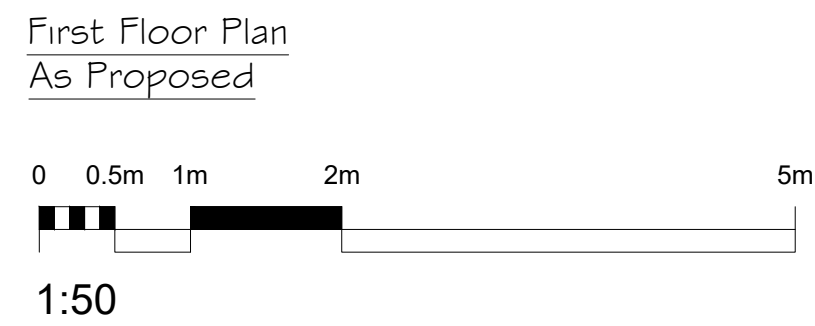
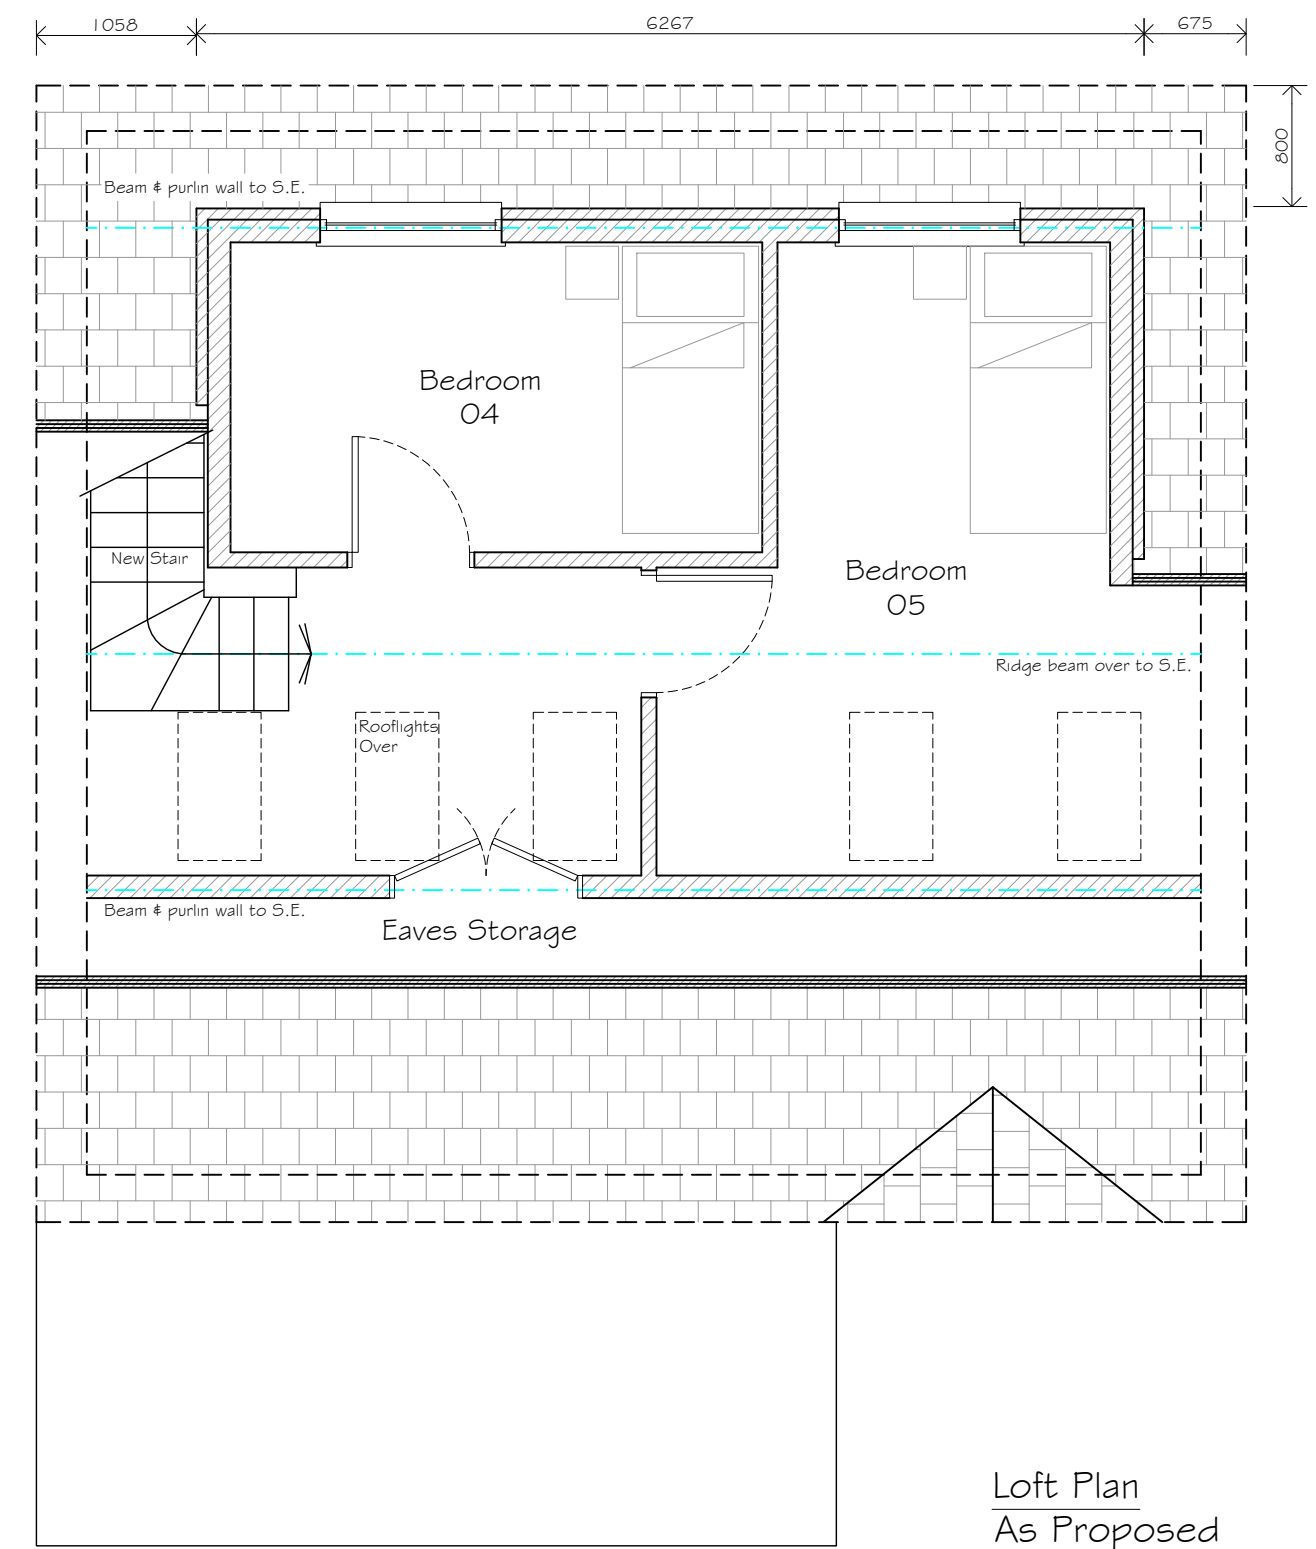
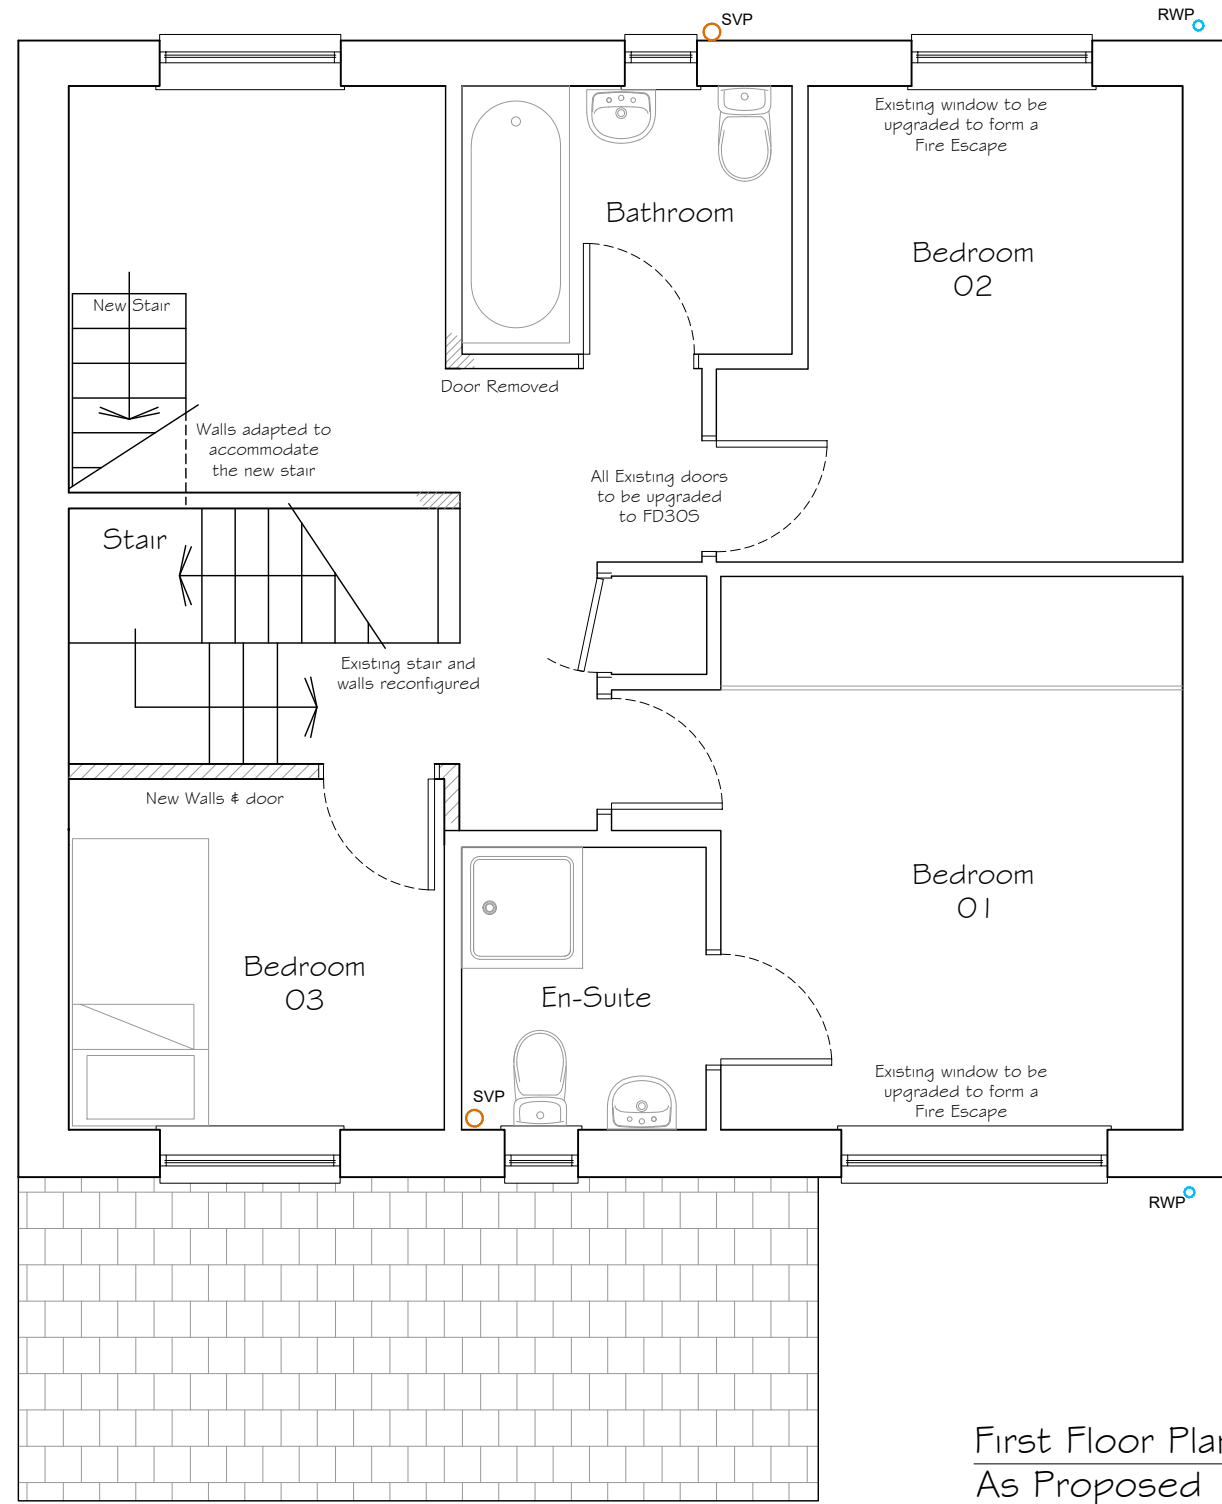
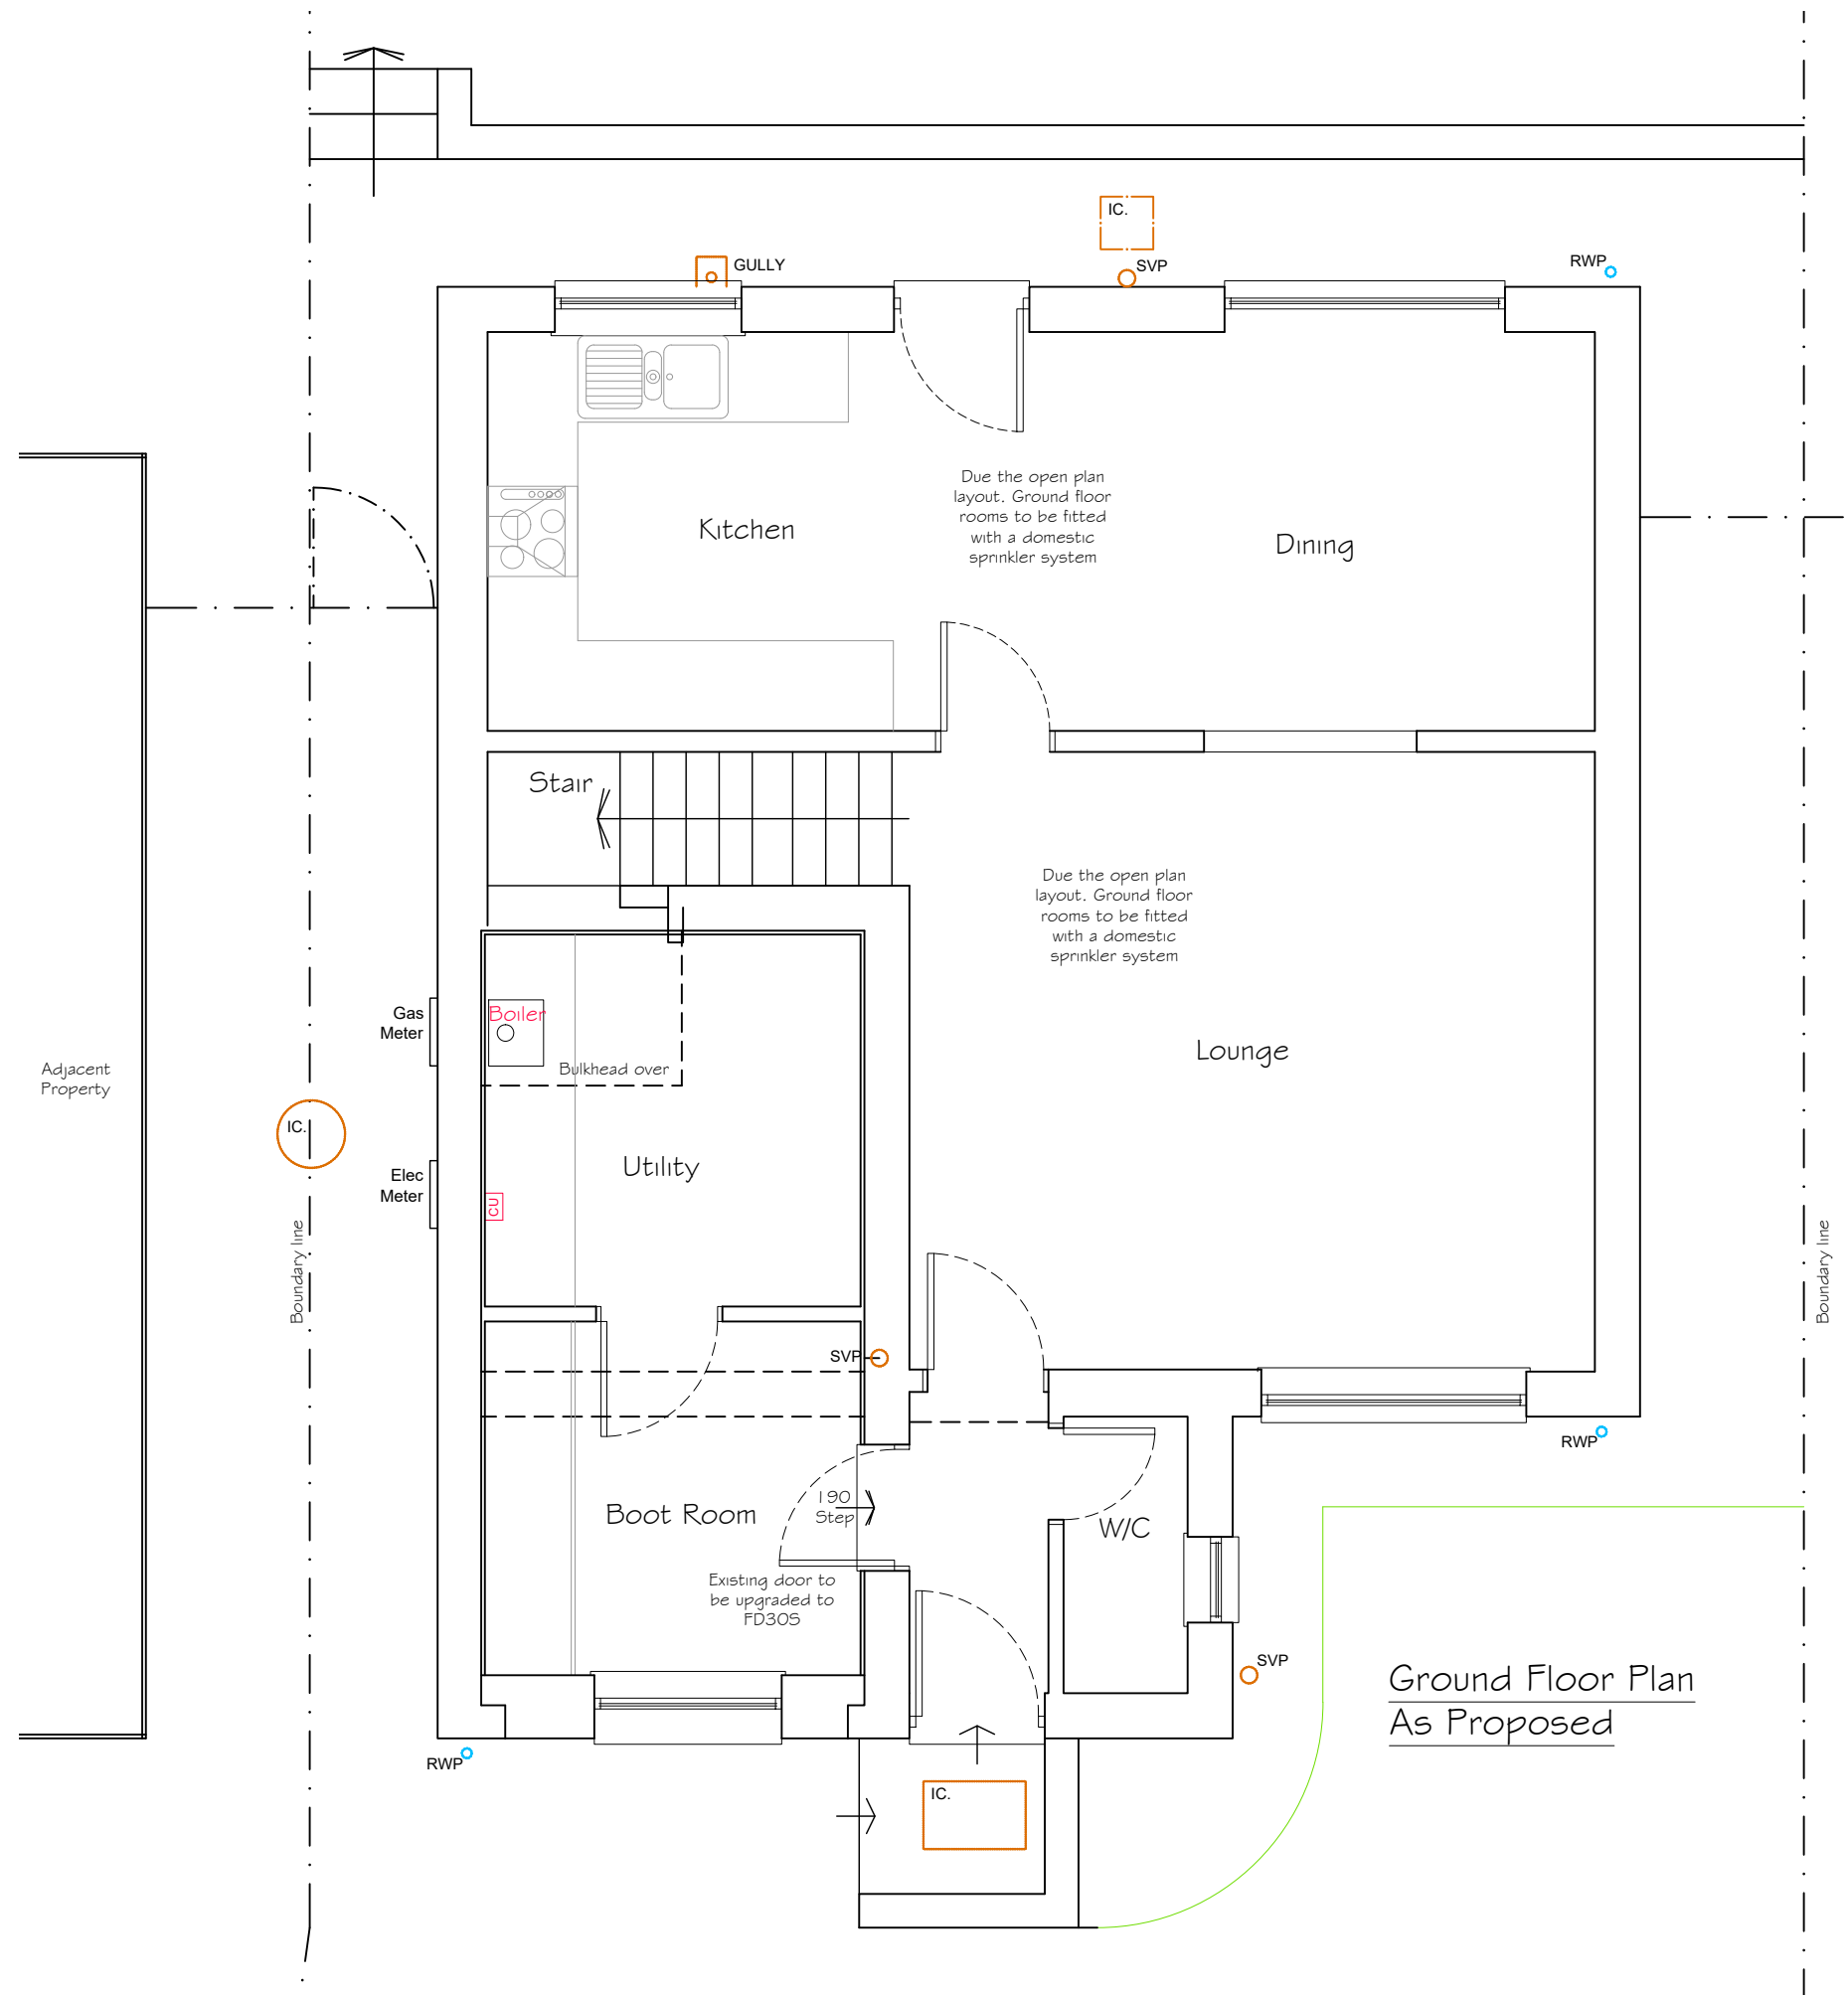


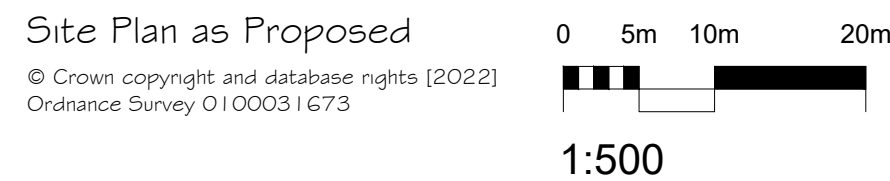

- SYMBOLS, HATCH & LINETYPE KEY**
- WARNING SIGNIFICANT HAZARD OR INFORMATION WHICH IS USEFUL
 - ACTION (DO)
 - AVOID OR REFRAIN FROM (DONT)
 - ON-SITE MEASUREMENTS REQUIRED
 - RELEVANT INFORMATION
 - STRUCTURAL ENGINEER ITEM
 - BUILDING CONTROL ITEM
 - BRICK
 - BLOCK
 - HARDWARE
 - GLAZING
 - CONCRETE
 - SAND
 - PROPOSED
 - OBSCURE GLASS
 - BOUNDARY
 - FOUL DRAINAGE
 - SW DRAINAGE
 - INSULATION
 - DPM, DPC, VCL, FLASHING
 - STRUCTURAL BEAMS
 - DEMOLITION AREAS

DATE	NOTES	BY	REV
02/05/23	Planning	MS	A
12/05/23	Client Amendments, Planning	MS	B
26/06/23	Planning Comments	MS	C

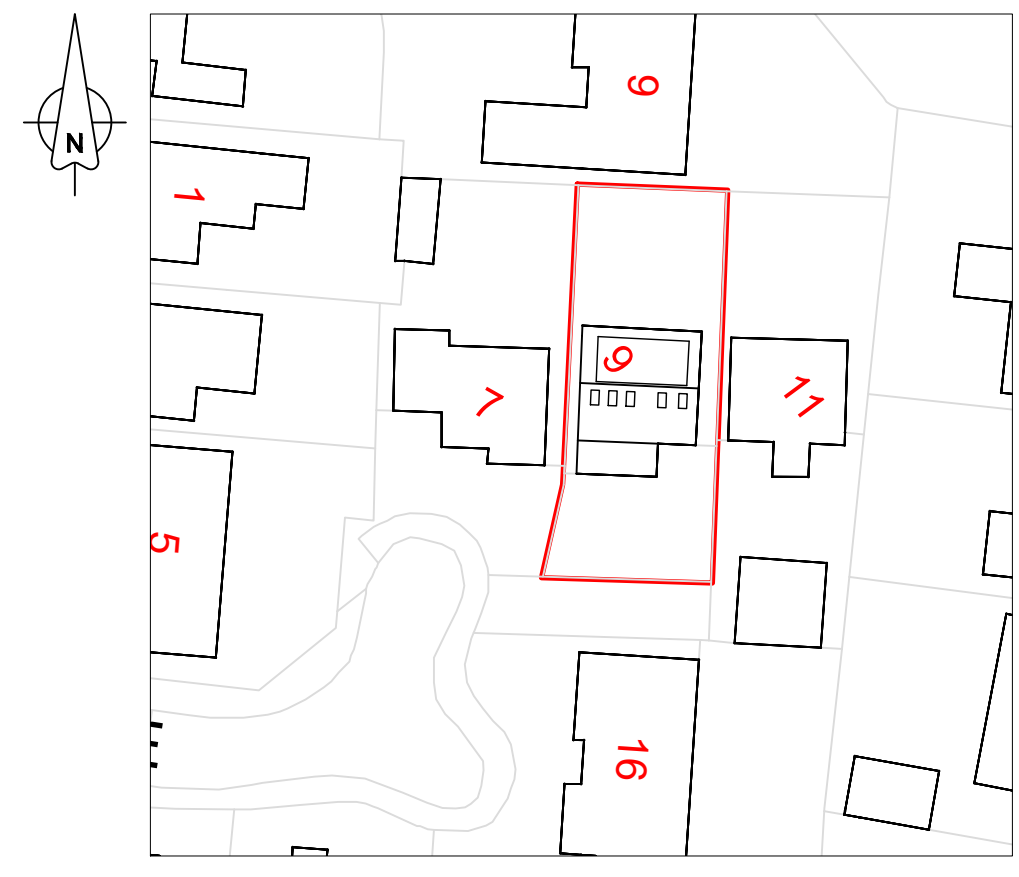

Proposed Materials

Proposed Walls - Grey tile hanging.
Proposed Roof - Grey flat roofing membrane
Proposed External Windows - White UPVC framed
Proposed Rainwater Goods - White Upvc
Proposed Fascias - White Upvc



Phone: 0114 350 3415 Email: info@cka.design www.ckarchitecturalsheffield.co.uk

PROJECT TITLE	CLIENT	CHK	DRAWN BY
Proposed Dormer loft conversion	RYCROFT, 9 Huskar Close, Silkstone, Barnsley, S75 4SX	KO'L	MS
DRAWING STAGE	SCALE	PROJECT NUMBER	STAGE
Planning	1:100/50 @ A1	575-3546	PLN
SHEET TITLE	REV	SHT	
Plans & Elevations as Proposed.	C	002	