


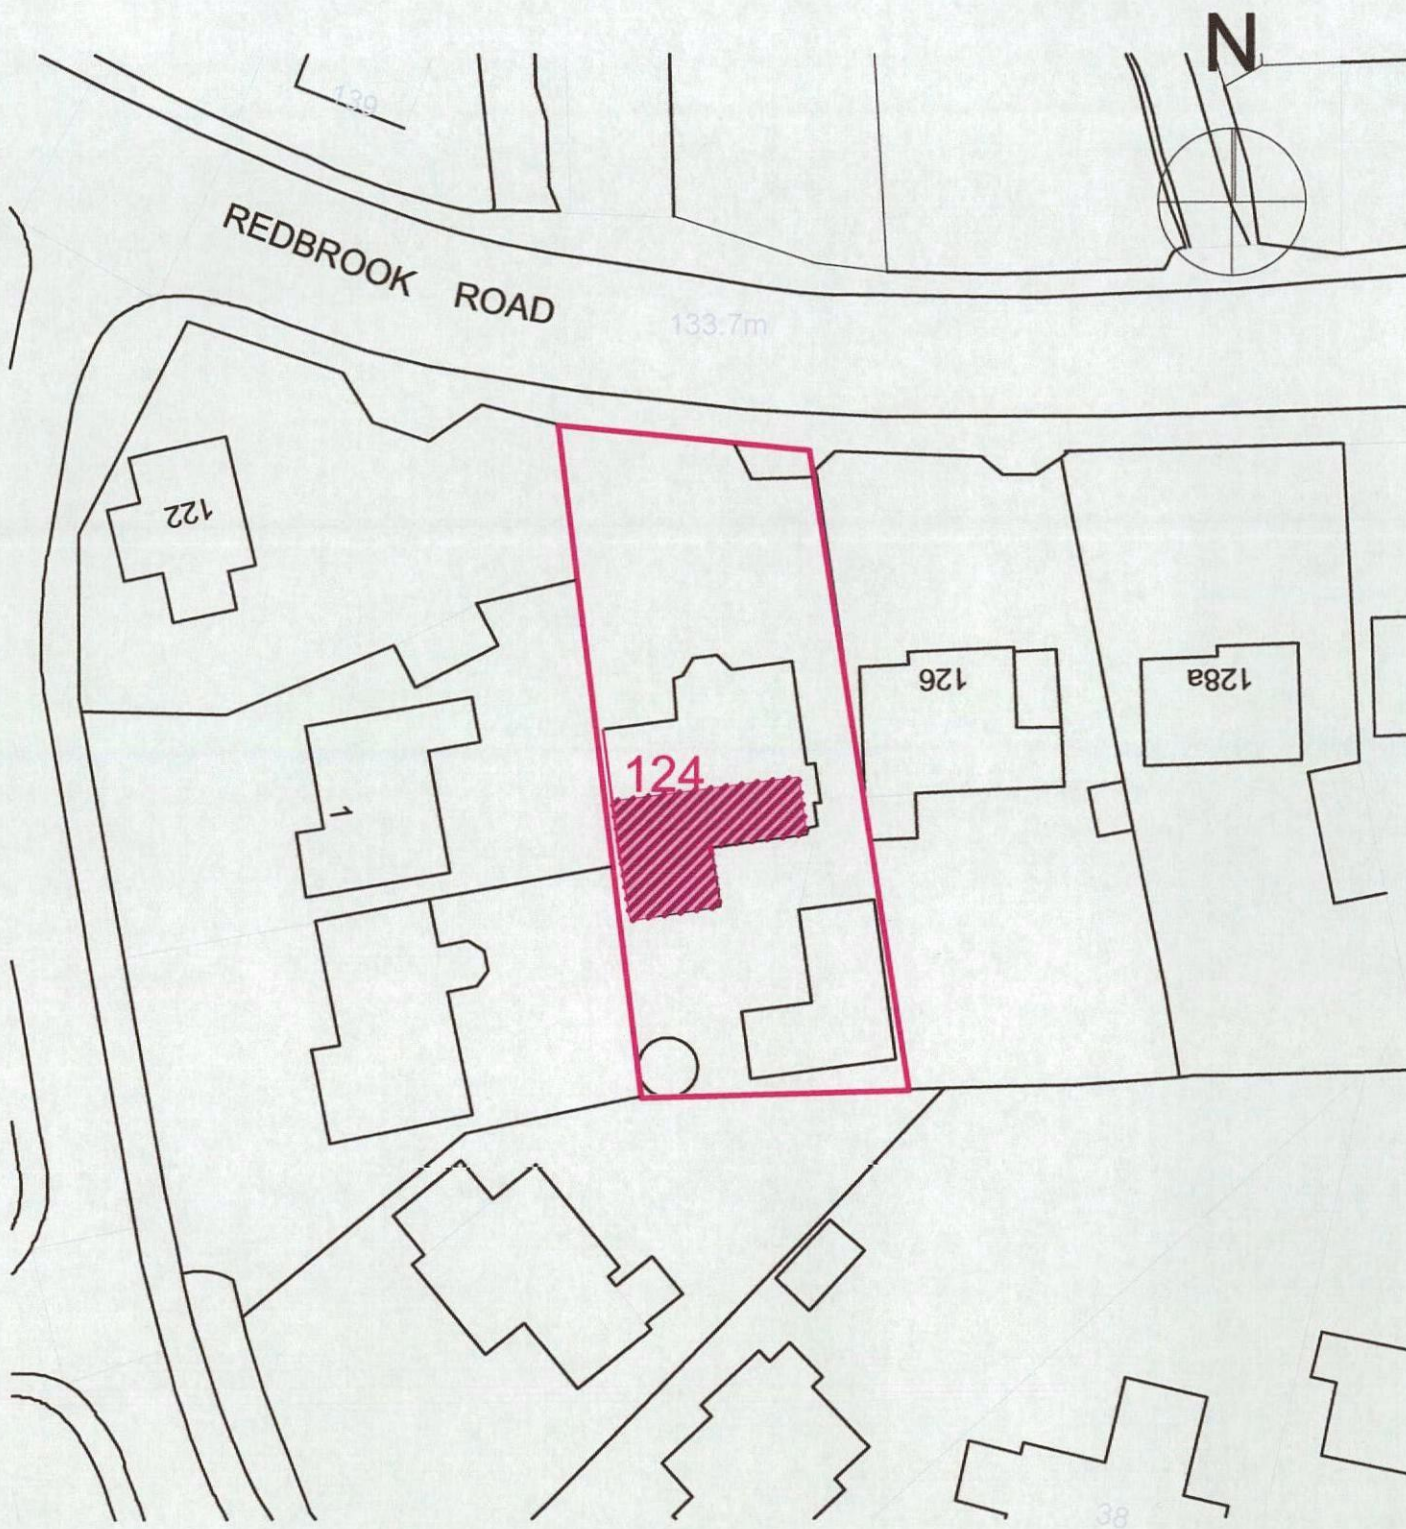

Alan Robinson
 Chartered Architect BA Dip Arch RIBA, BSc (Hons)PM
 2 Gawber Road, Barnsley S75 2AF
 Tel/Fax 01226 286066 Mob 07947808933

Client **Mr & Mrs Deacey**



Project: **Proposed Rear Extension to
 124 Redbrook Road, Gawber
 Road**

Drawing Name

Drawing Scale: 1/500

Rev: #Rev:

N

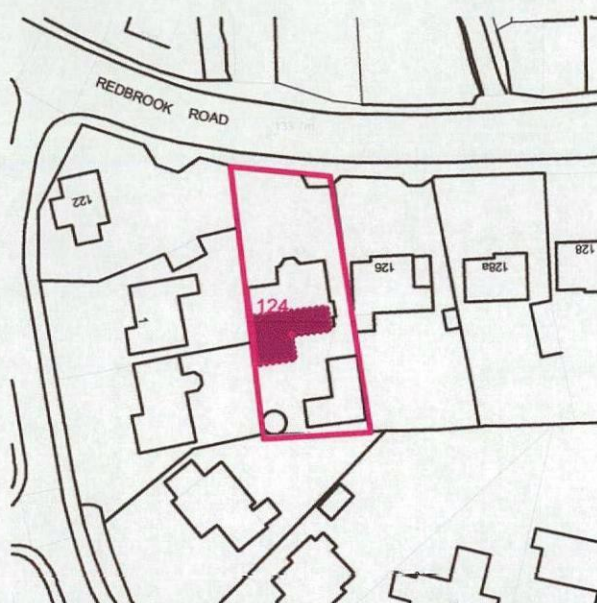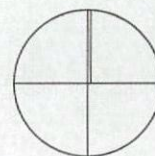

Alan Robinson
Chartered Architect BA Dip Arch RIBA, BSc (Hons)PM
2 Gawber Road, Barnsley S75 2AF
Tel/Fax 01226 286066 Mob 07947808933

Drawing Name

Client **Mr & Mrs Deacey**

Drawing Scale: 1/1250

Project: **Proposed Rear Extension to
124 Redbrook Road, Gawber
Road**

Rev: #Rev: