



5

PITCHED ROOF.

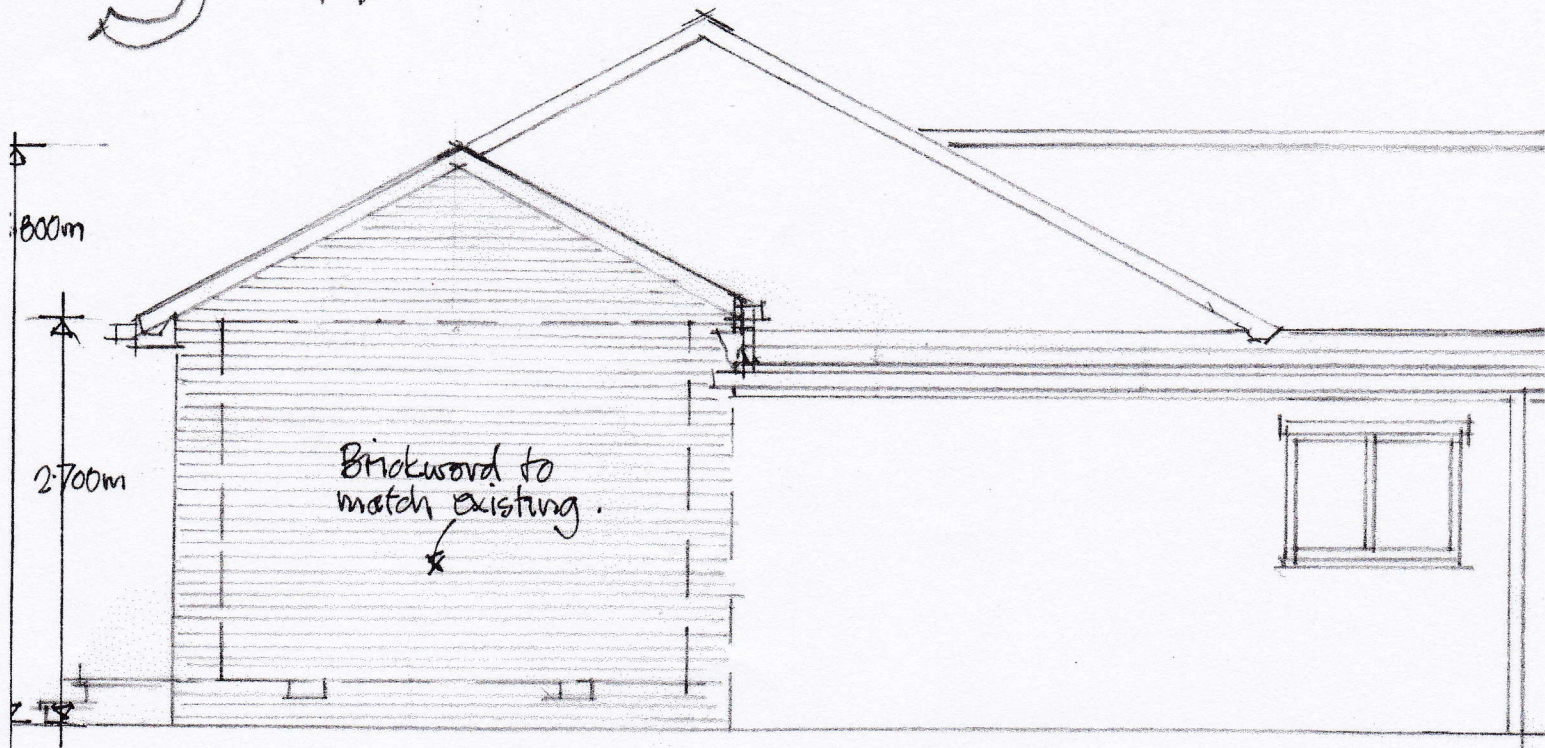


side elevation

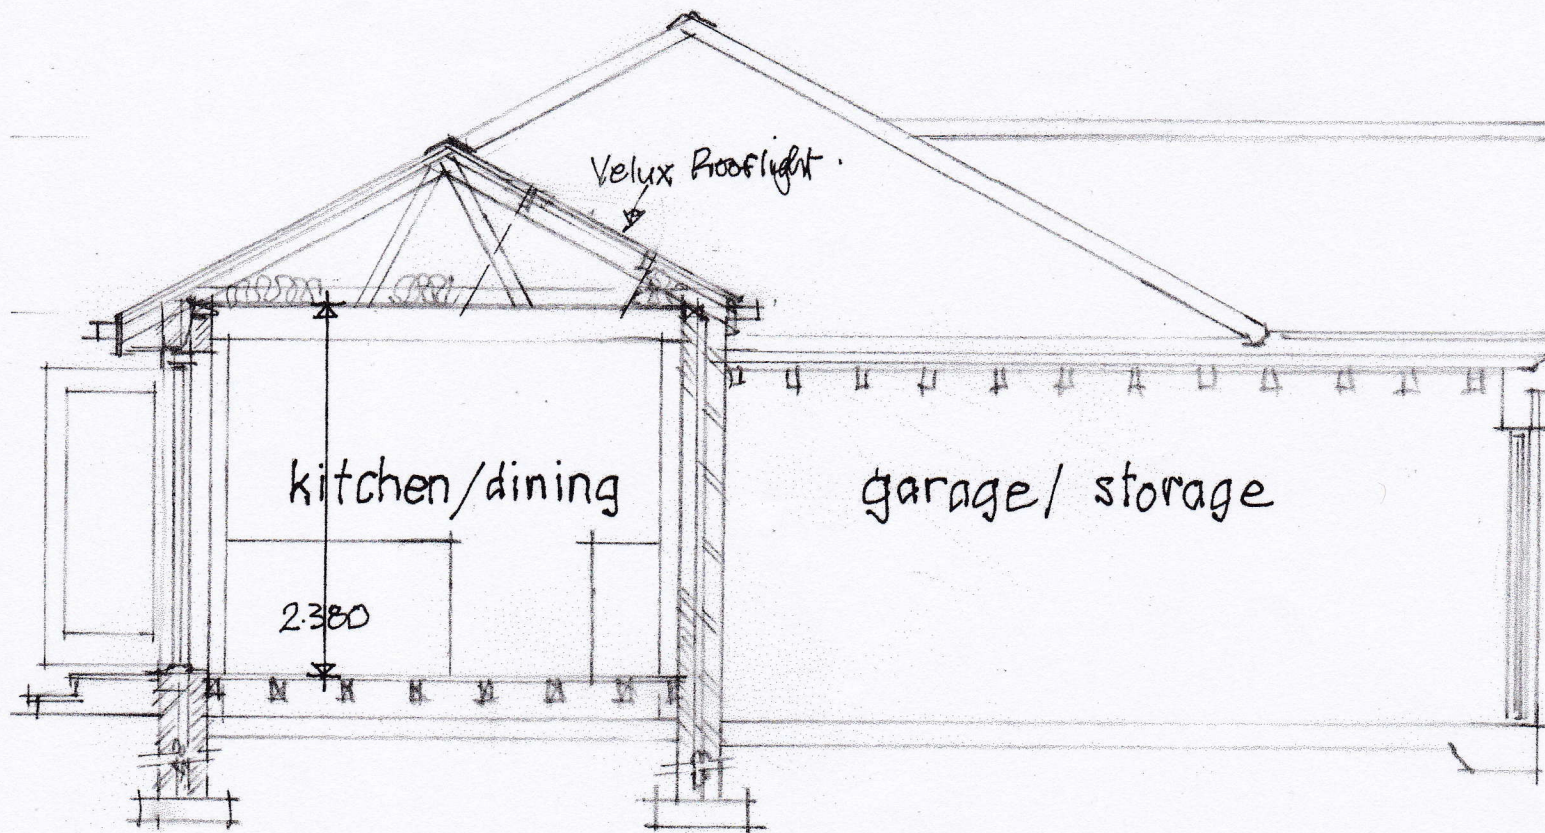

section at a.a.




PLAN.

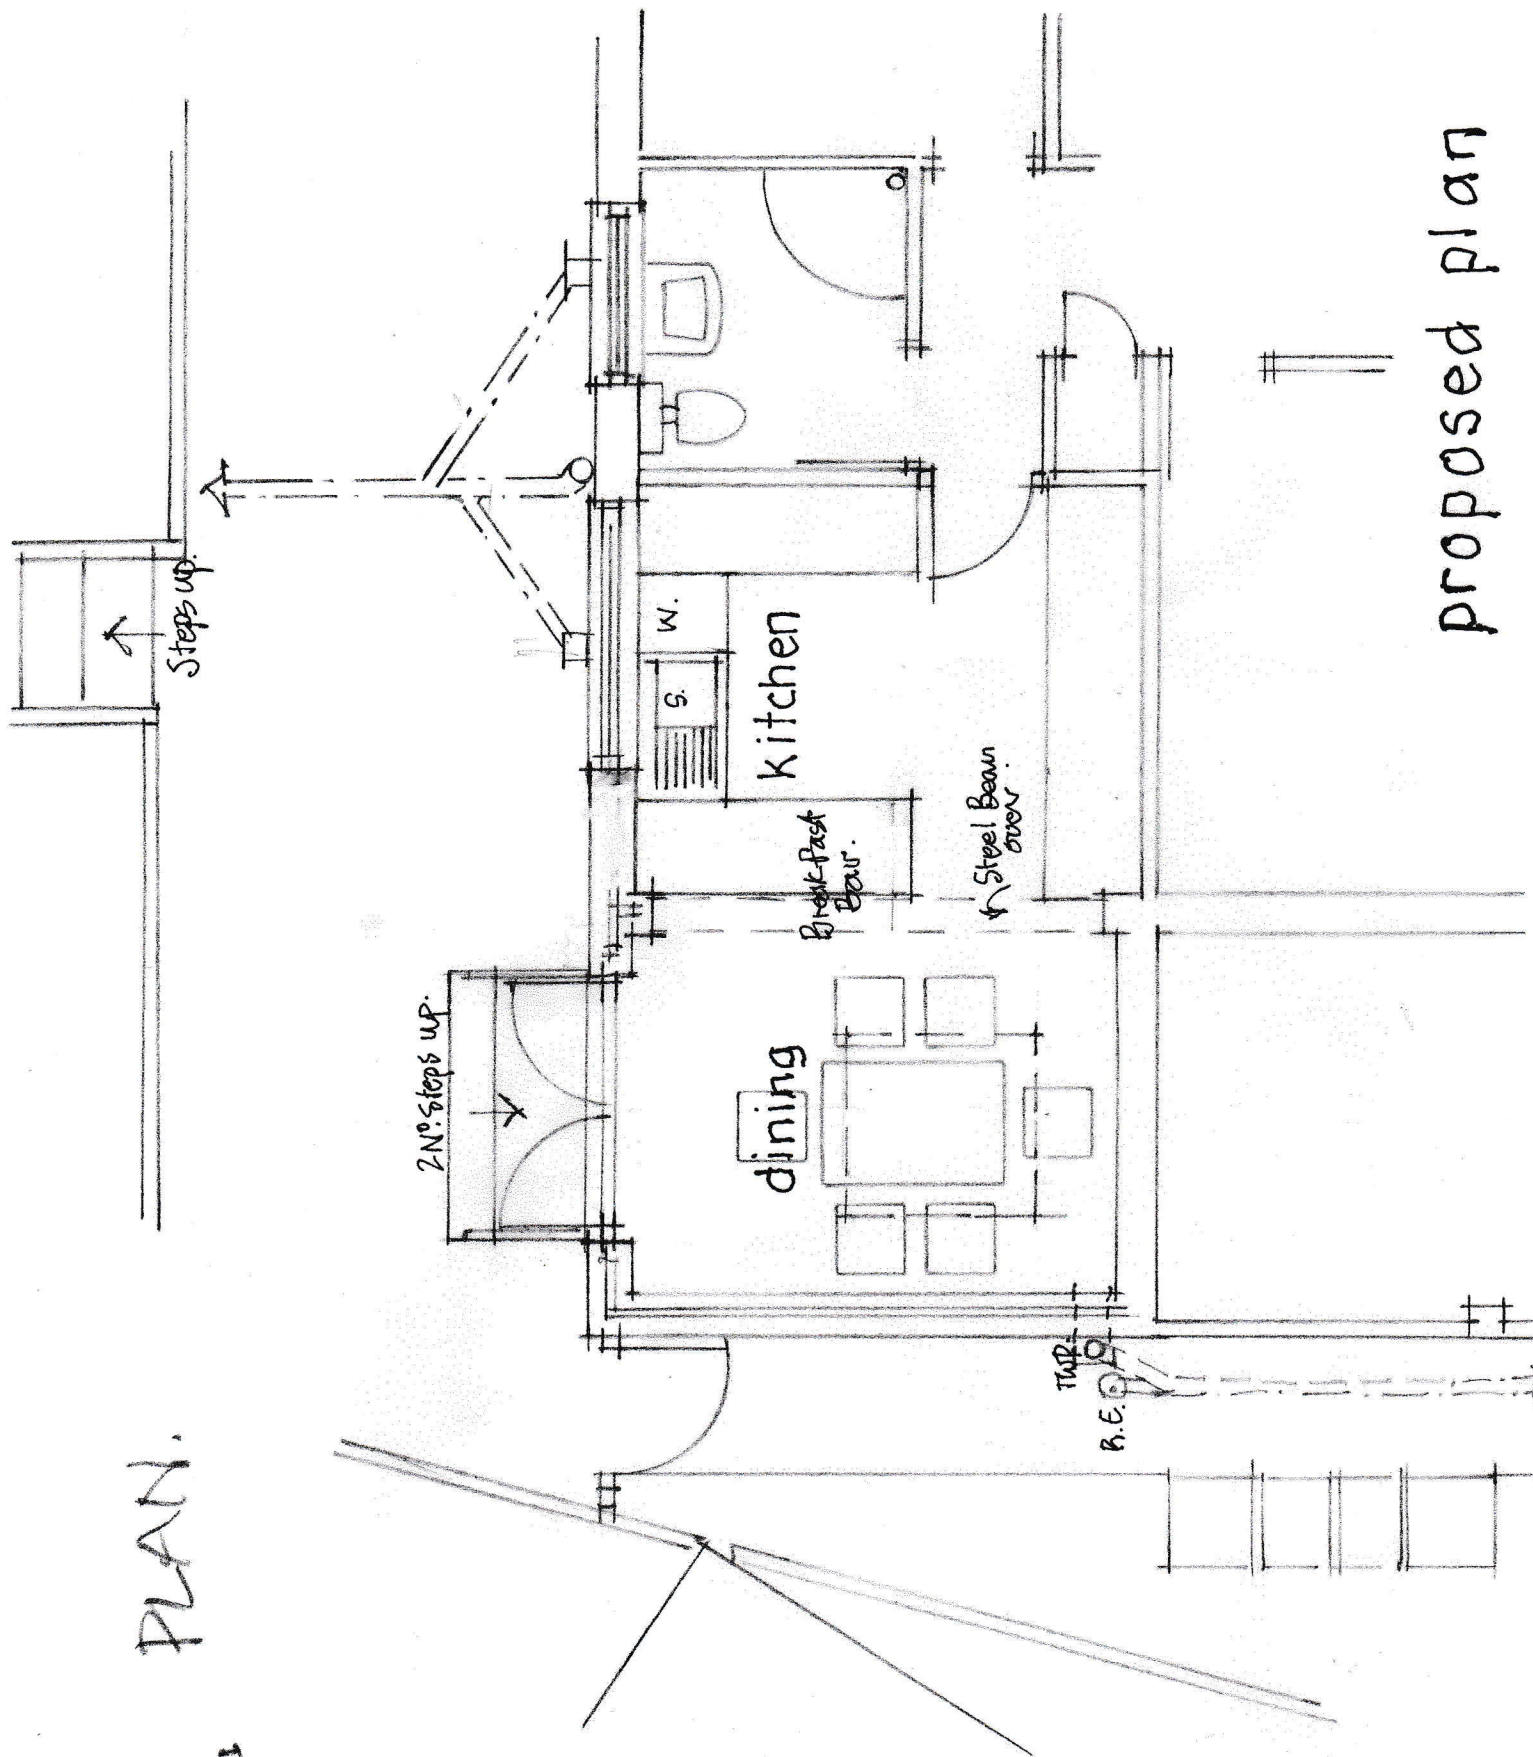


16

PITCHED ROOF

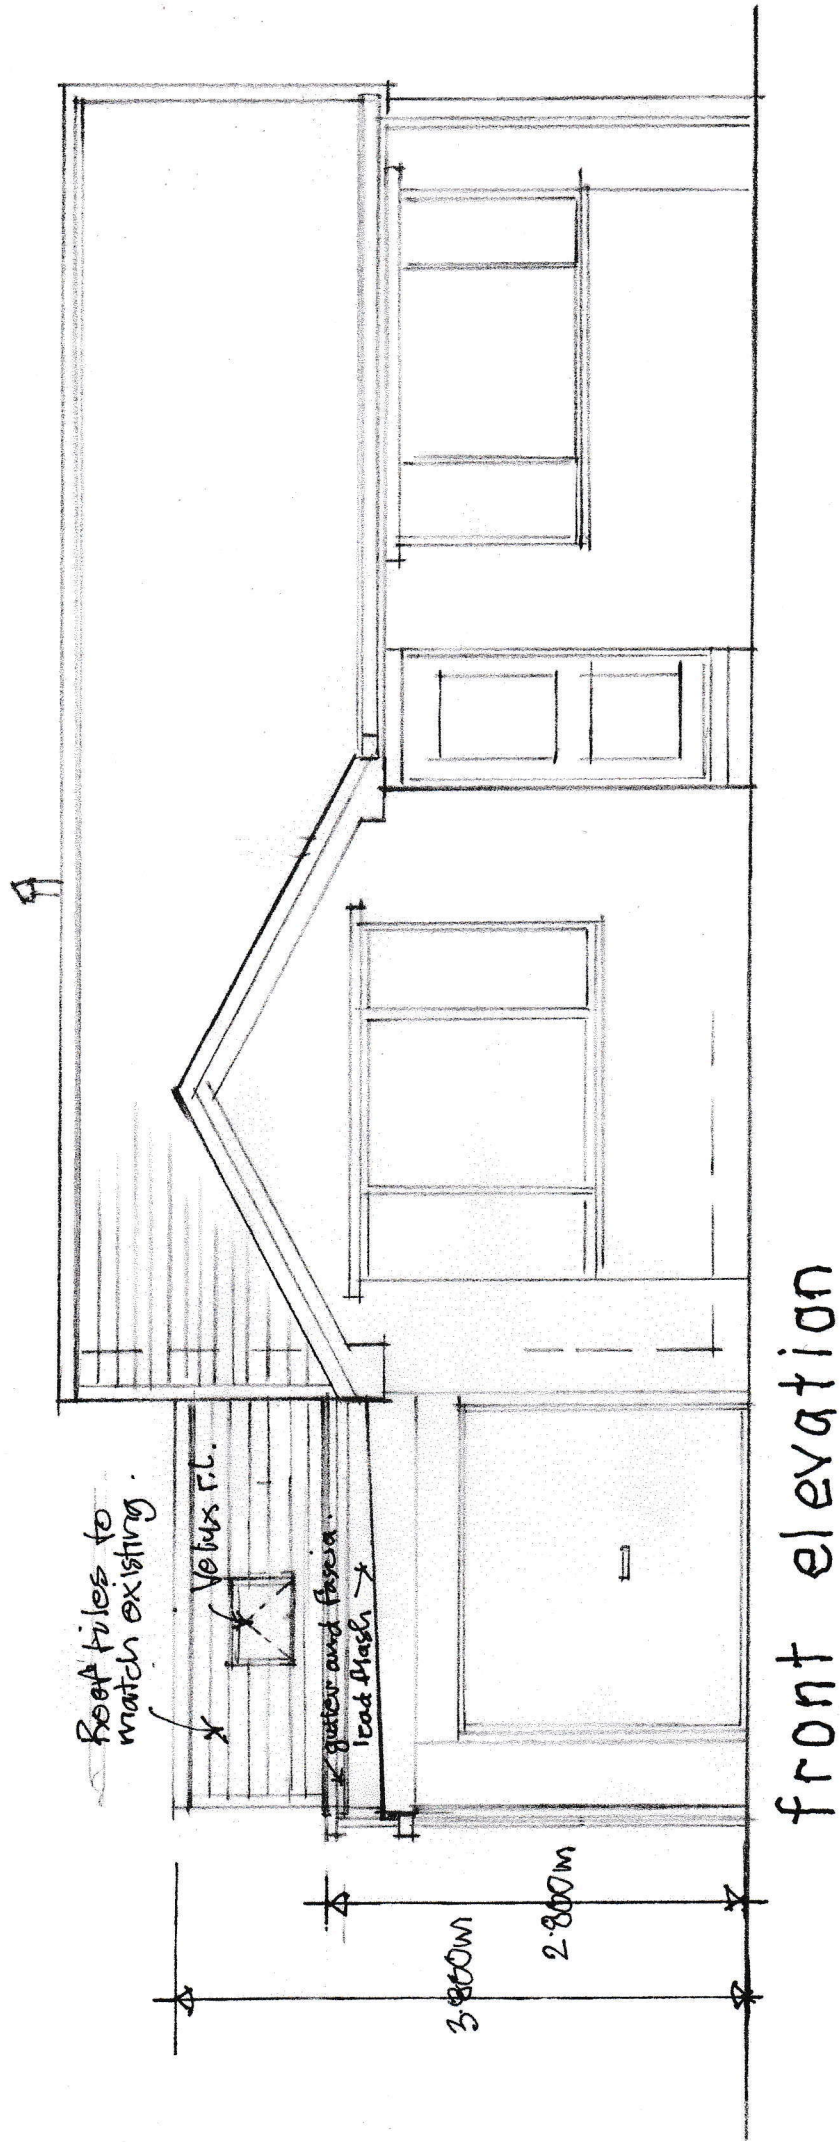


Pitched Roof

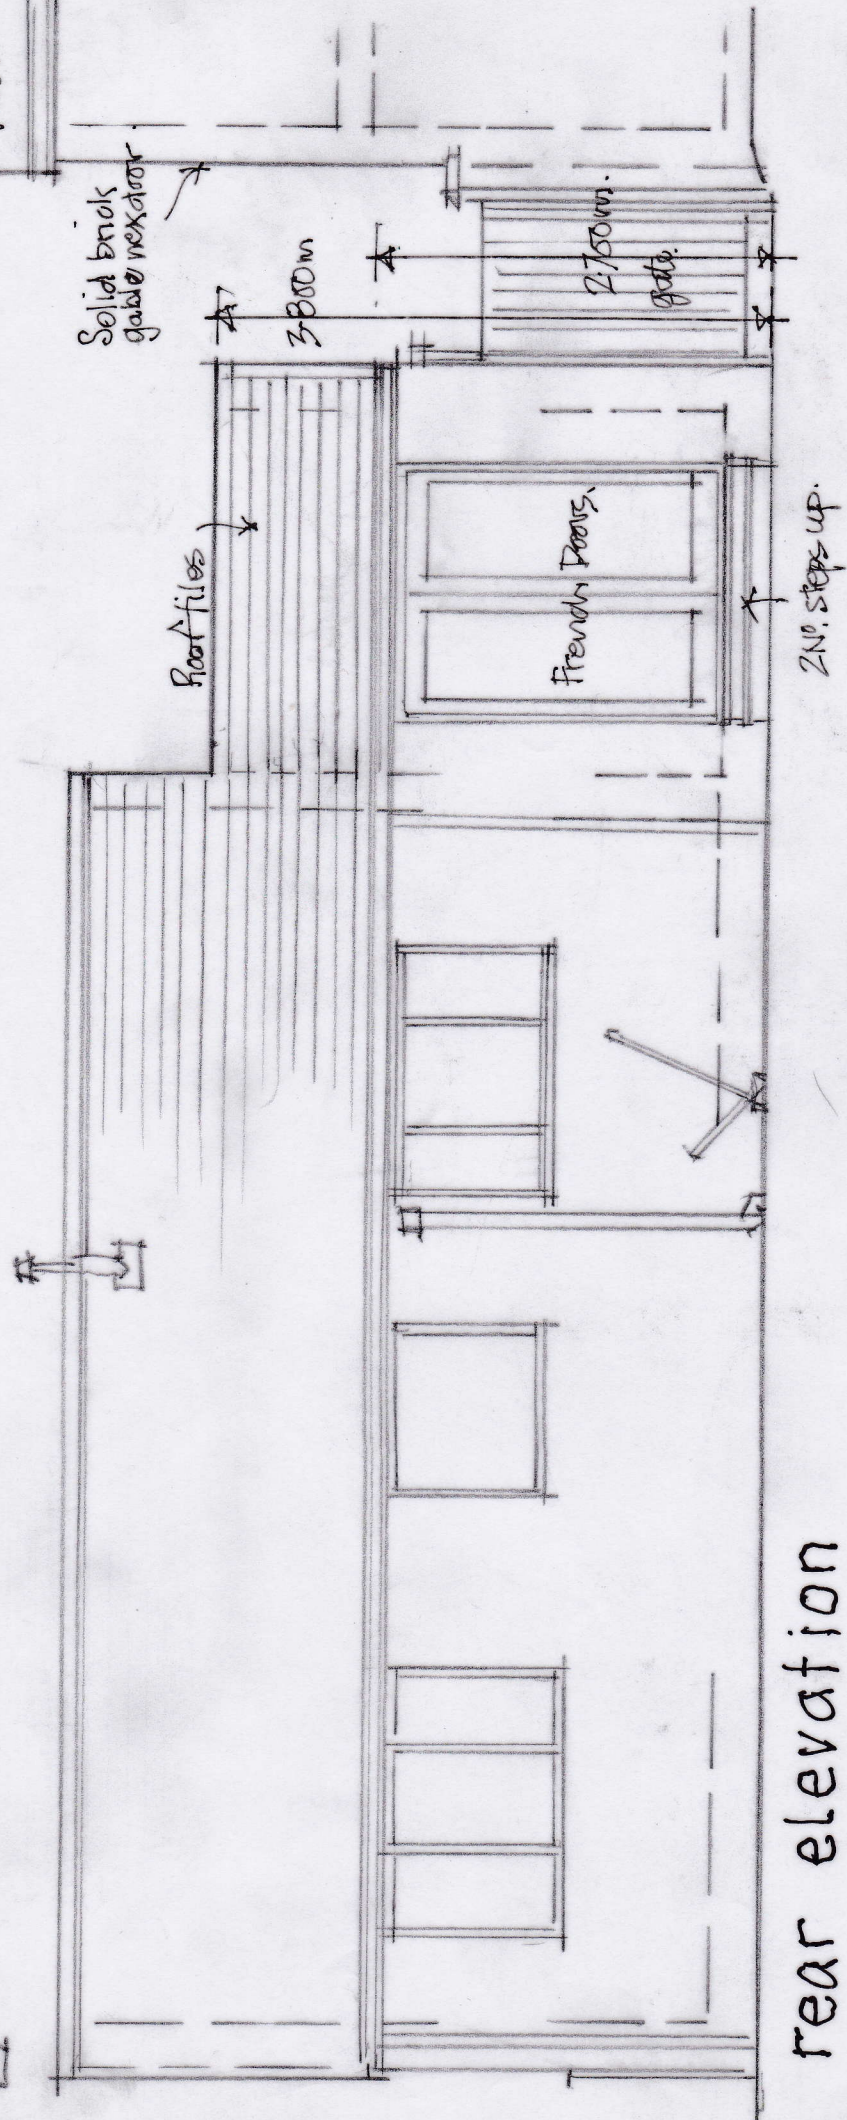

rear elevation



PLAN.

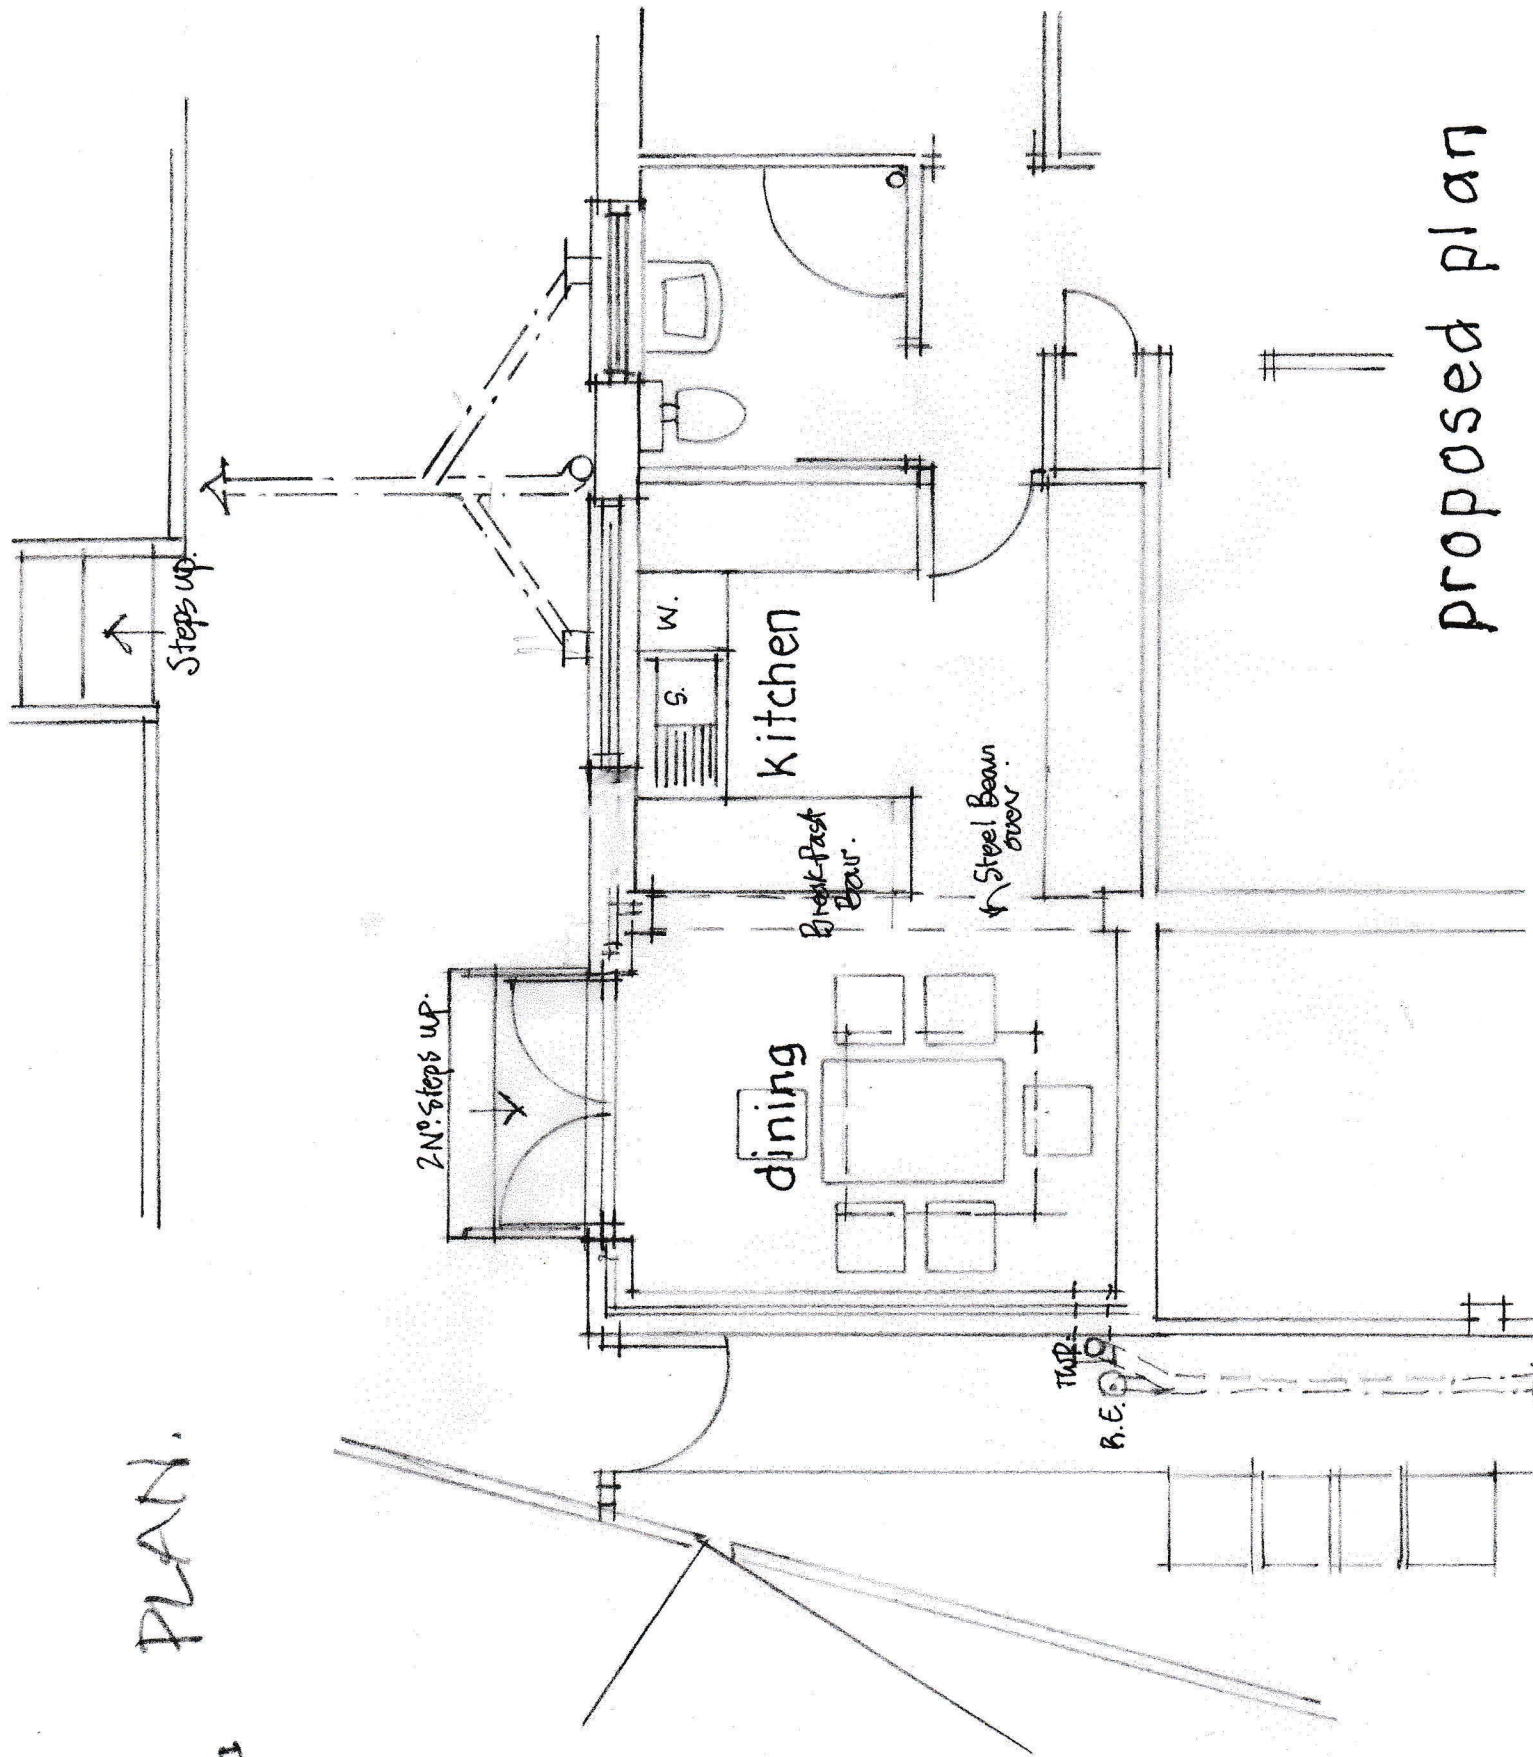

proposed plan