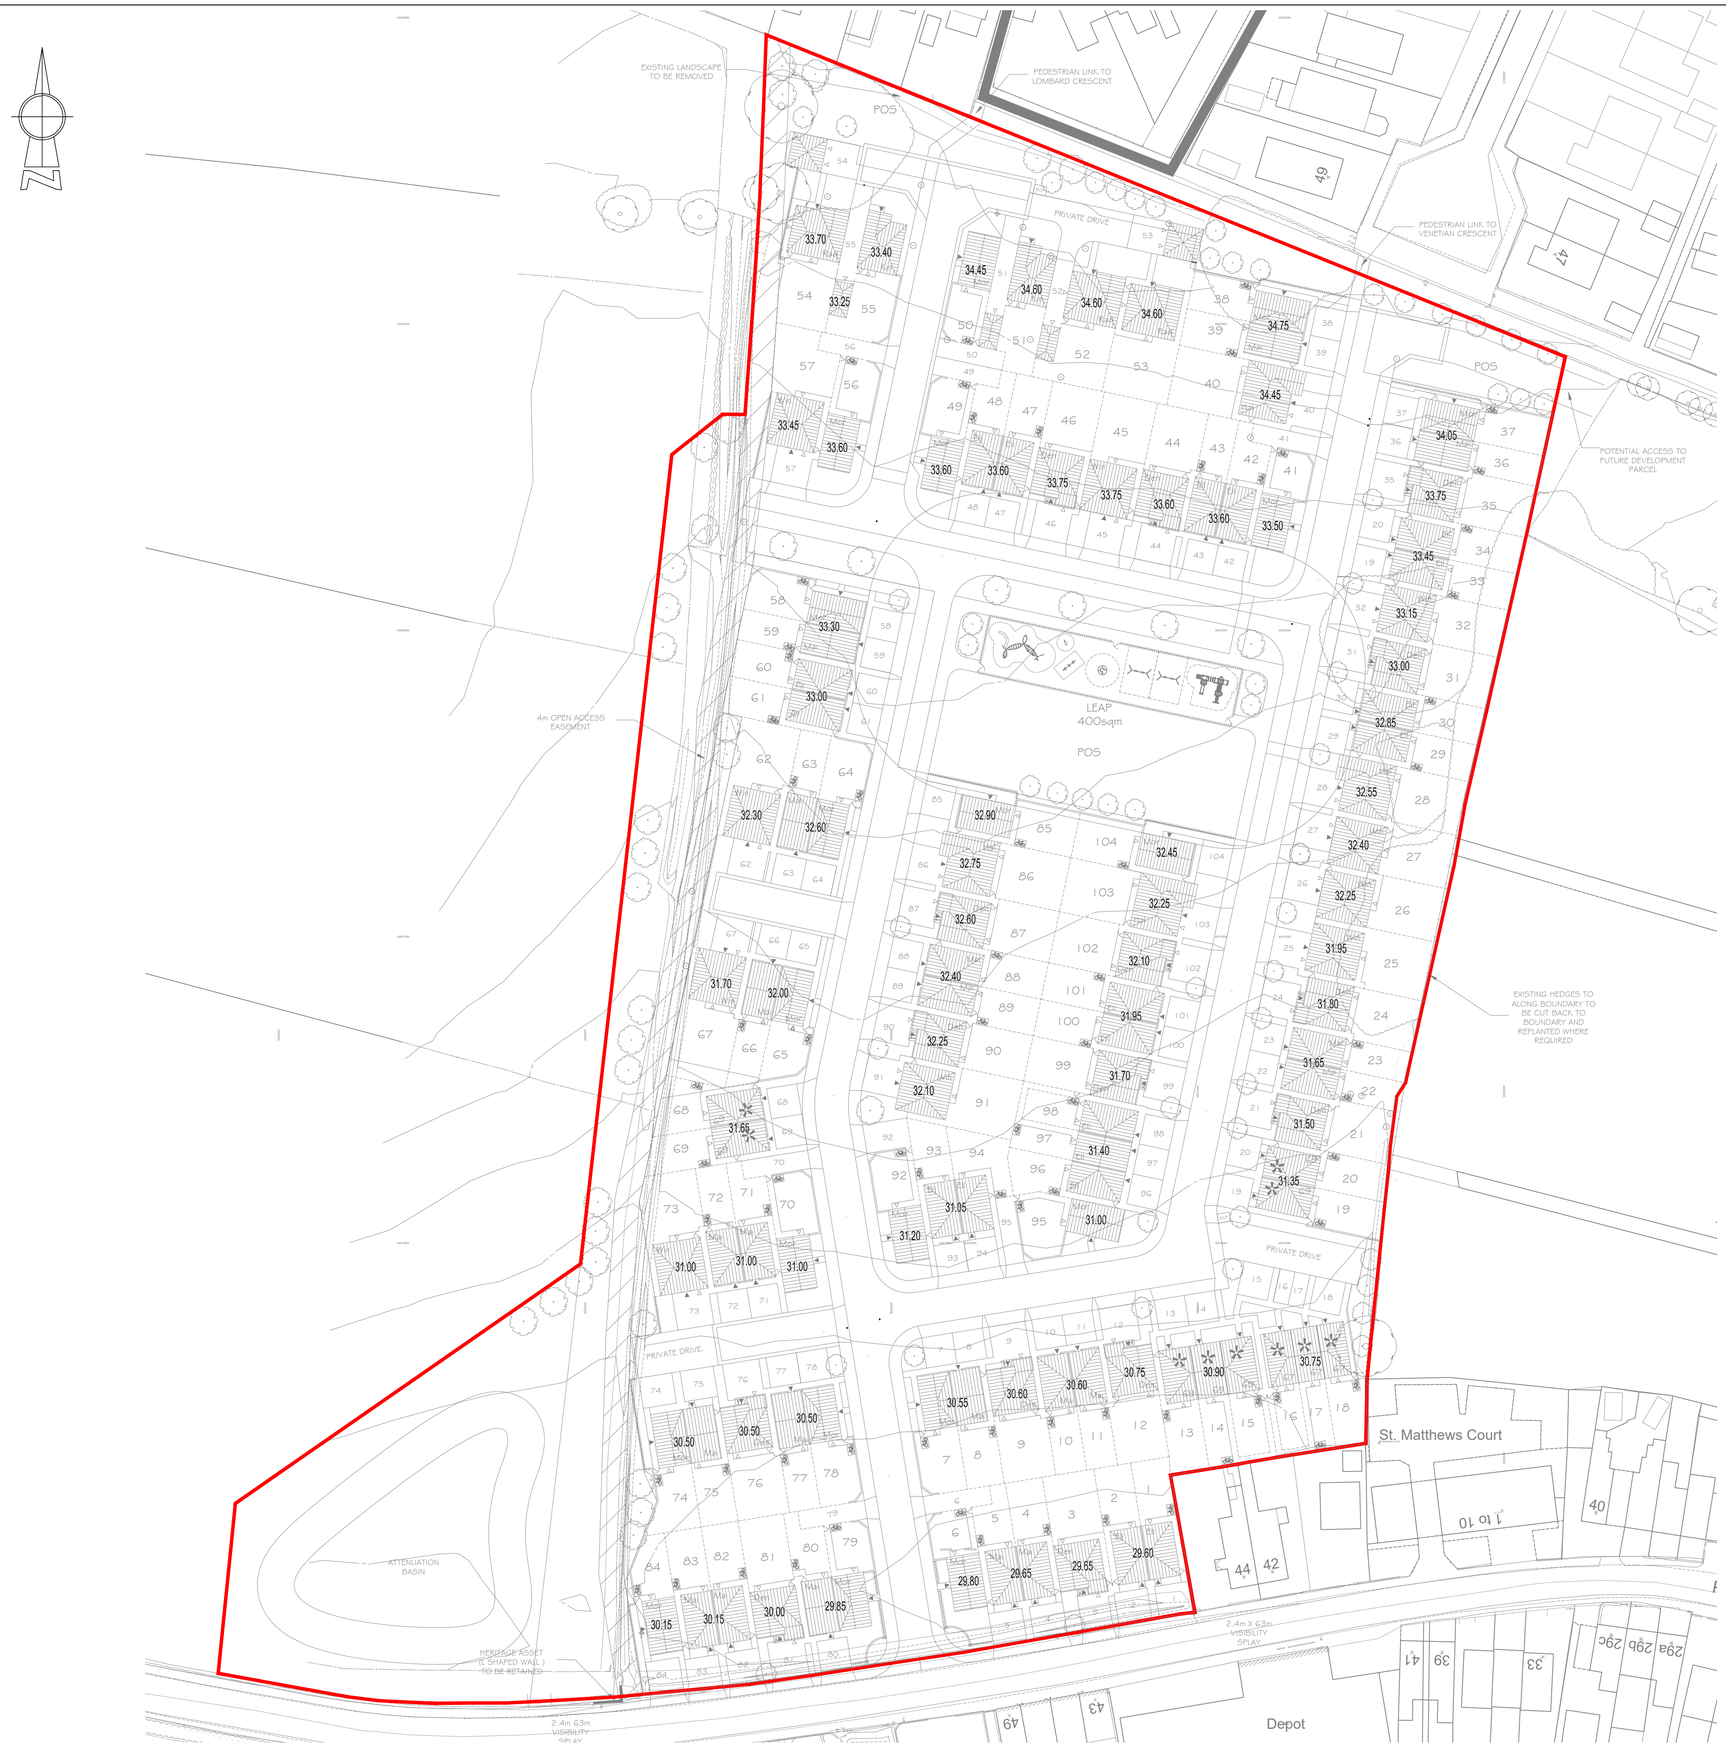


N O T E S

ATTENTION IS DRAWN TO THE REQUIREMENTS OF THE CONSTRUCTION DESIGN AND MANAGEMENT REGULATIONS 2015 AND THE DUTIES AND RESPONSIBILITIES CONTAINED THEREIN

Note:-

- The finished floor levels shown on this drawing are approximate and are subject to change at detailed design stage +/- 0.5m.

SUBJECT TO THE APPROVAL OF ALL RELEVANT AUTHORITIES

Rev	By	Date	Revision	Chk	Apvd
/	MI	16.04.21	Issued for approval	MI	MI

ARP ASSOCIATES
Chartered Consulting Engineers
Northwest House ● 5 & 6 Northwest Business Park ● Servia Hill, Leeds ● LS6 2QH
☎ 0113 245 8498 🖷 0113 244 3864 ✉ leeds@arpassociates.co.uk 🌐 www.arpassociates.co.uk
ARP Associates is a trading division of ARP Geotechnical Ltd, a company registered in England and Wales with company number 3771811, whose registered office is at 5/6 Northwest Business Park, Servia Hill, Leeds LS6 2QH

TITLE
PROPOSED FLOOR LEVELS

PROJECT
PITT STREET DARFIELD

CLIENT
BDW HOMES YORKSHIRE WEST

DRAWING STATUS
PRELIMINARY

Scale	Date	Drawn	Chk.
1:500 @ A1	APR.21	MI	MI

Drg. No. 1048/141/SK04 Rev /