
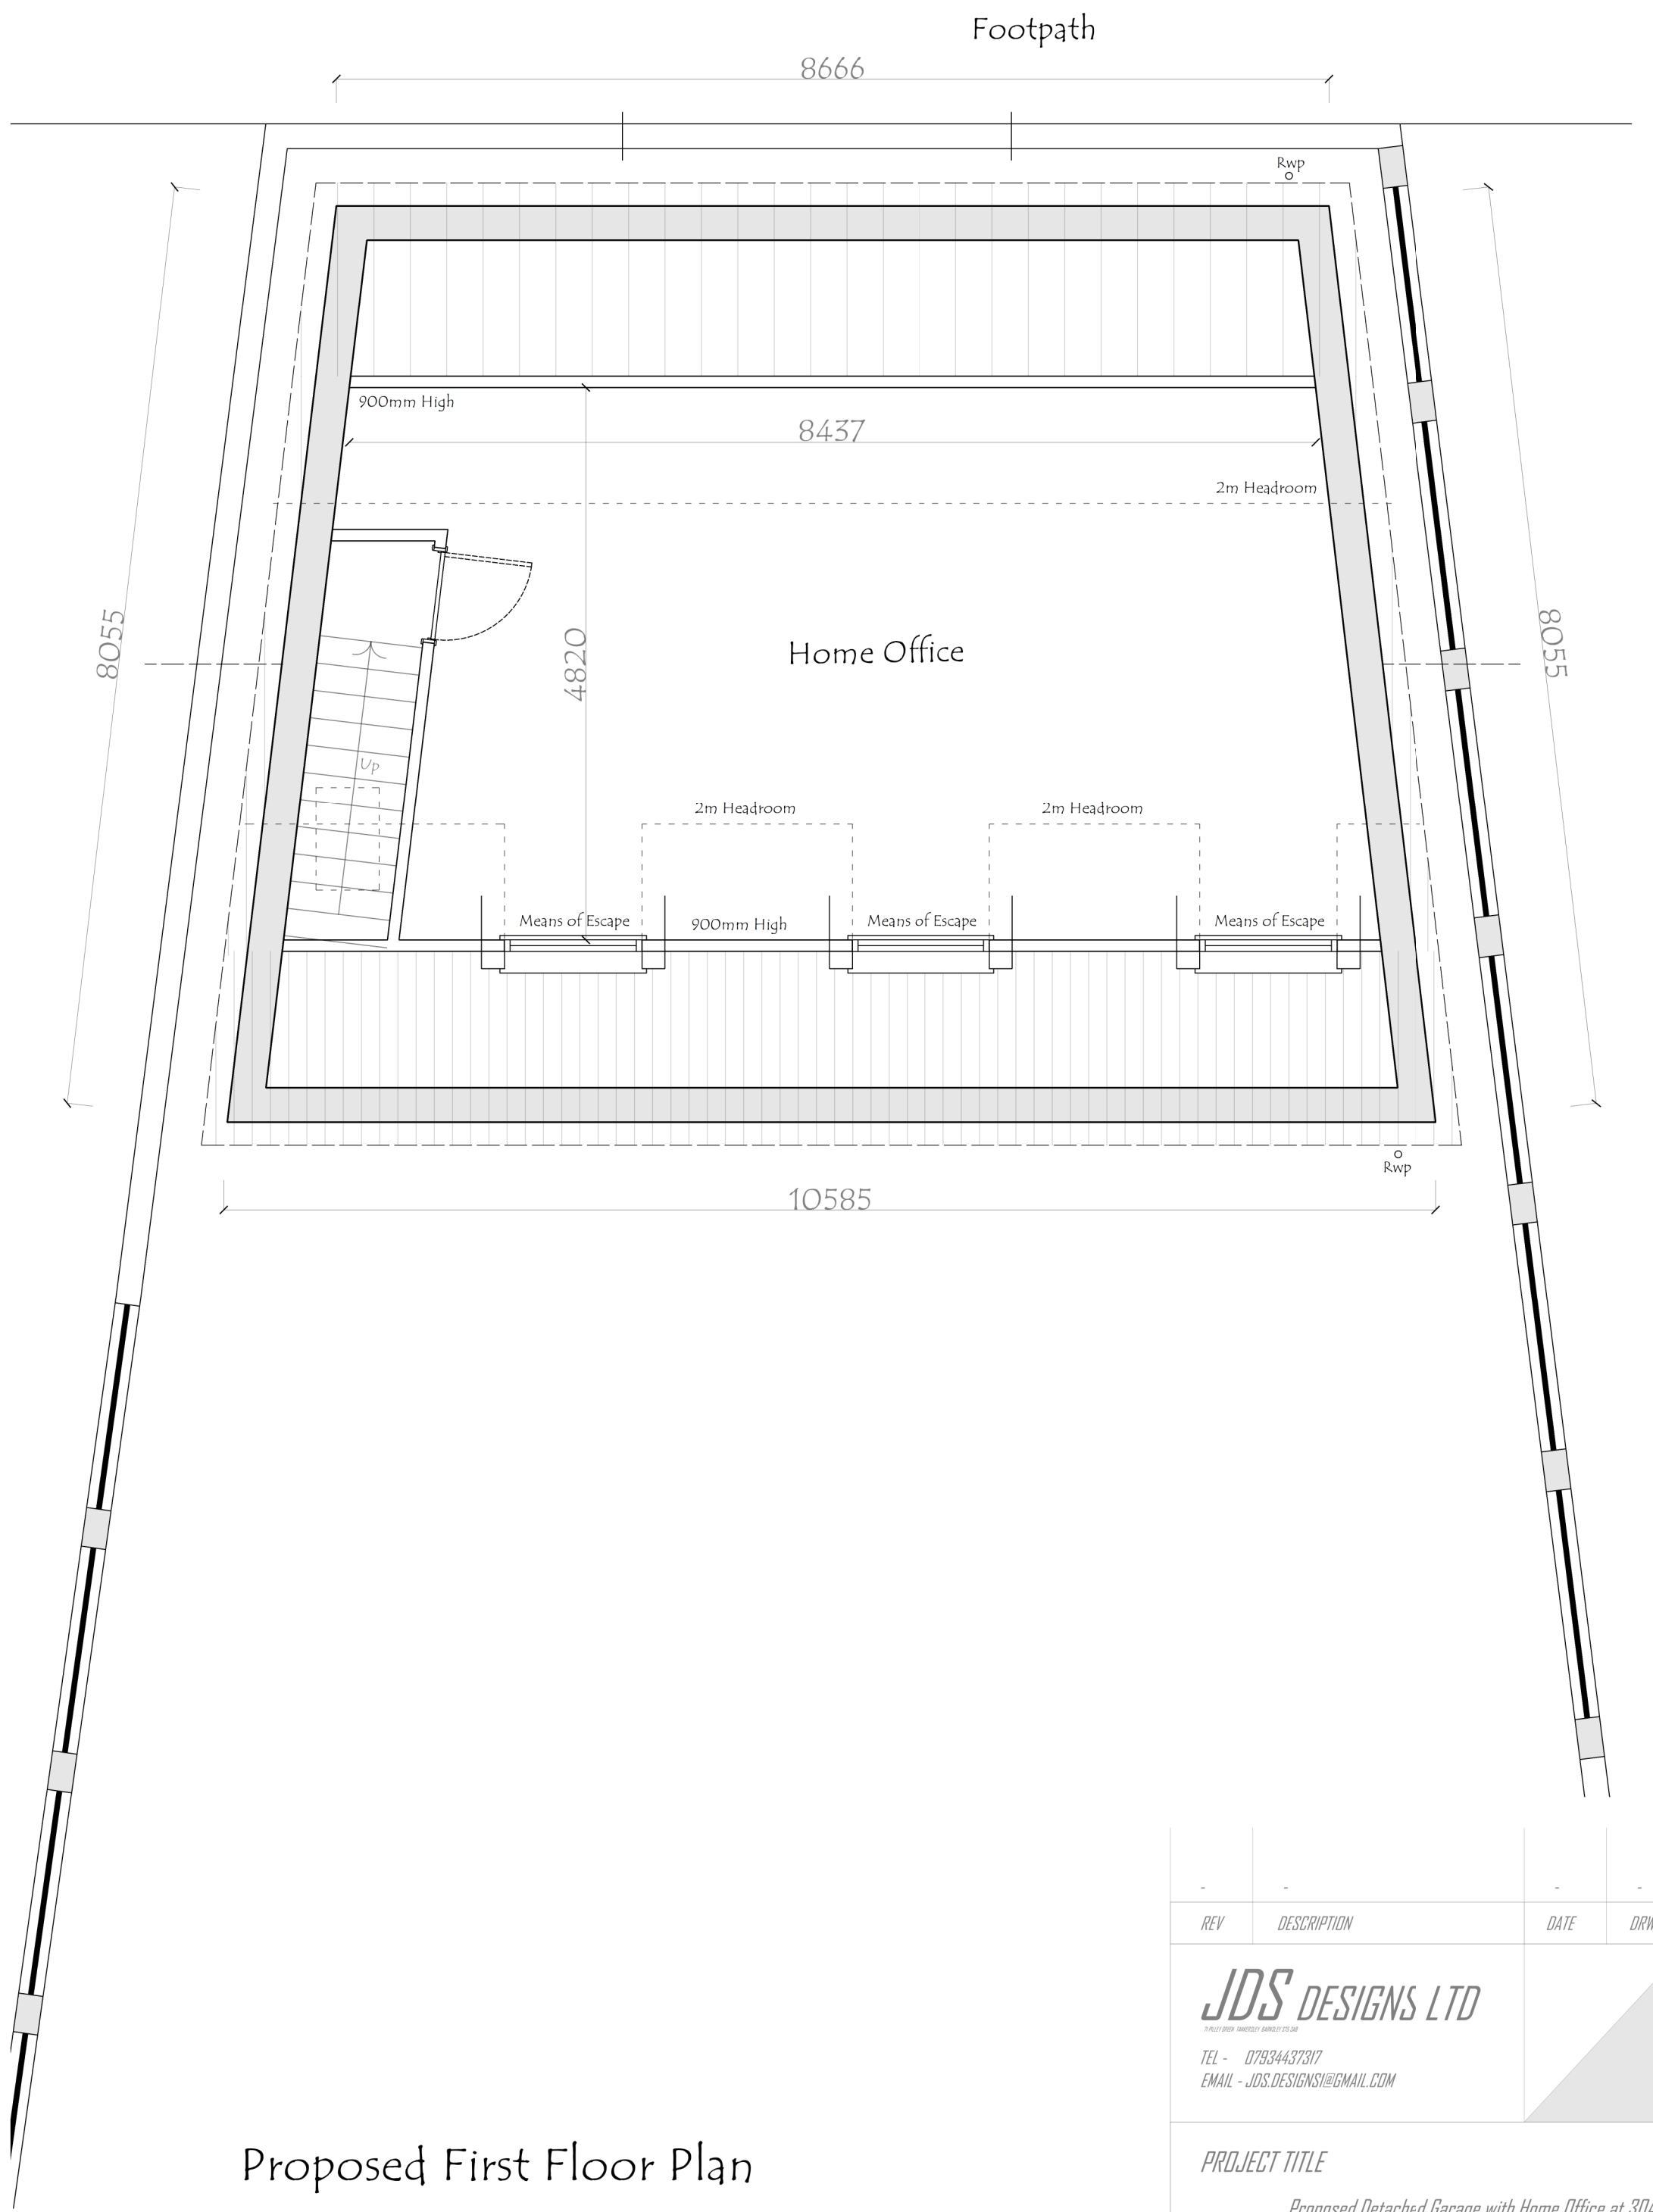
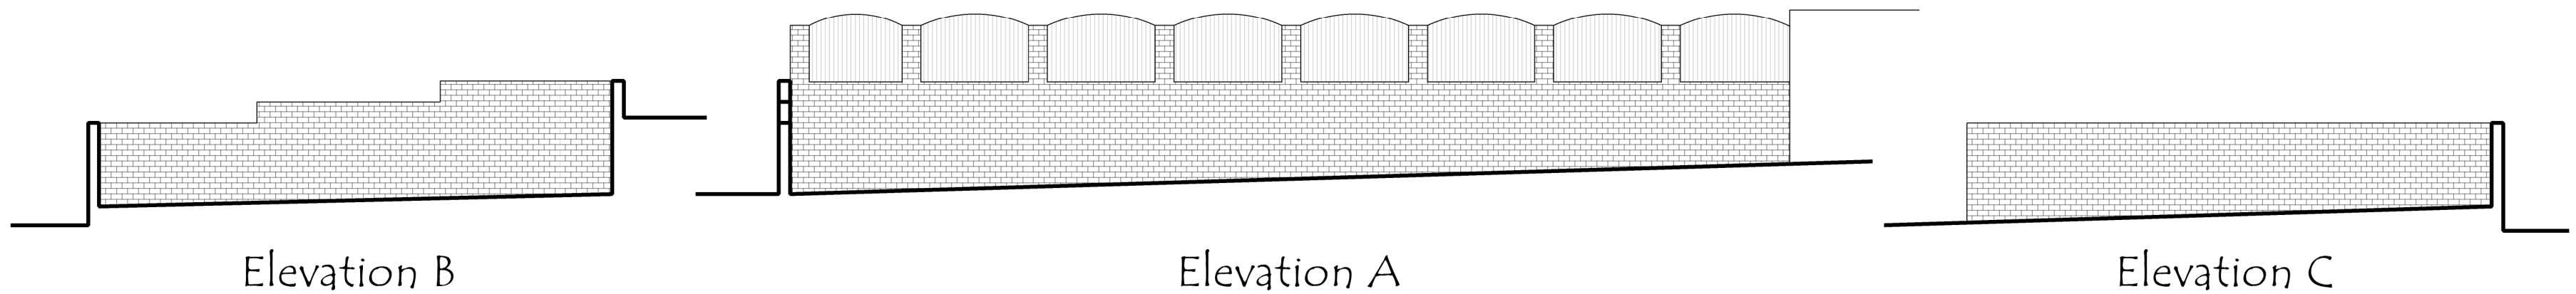
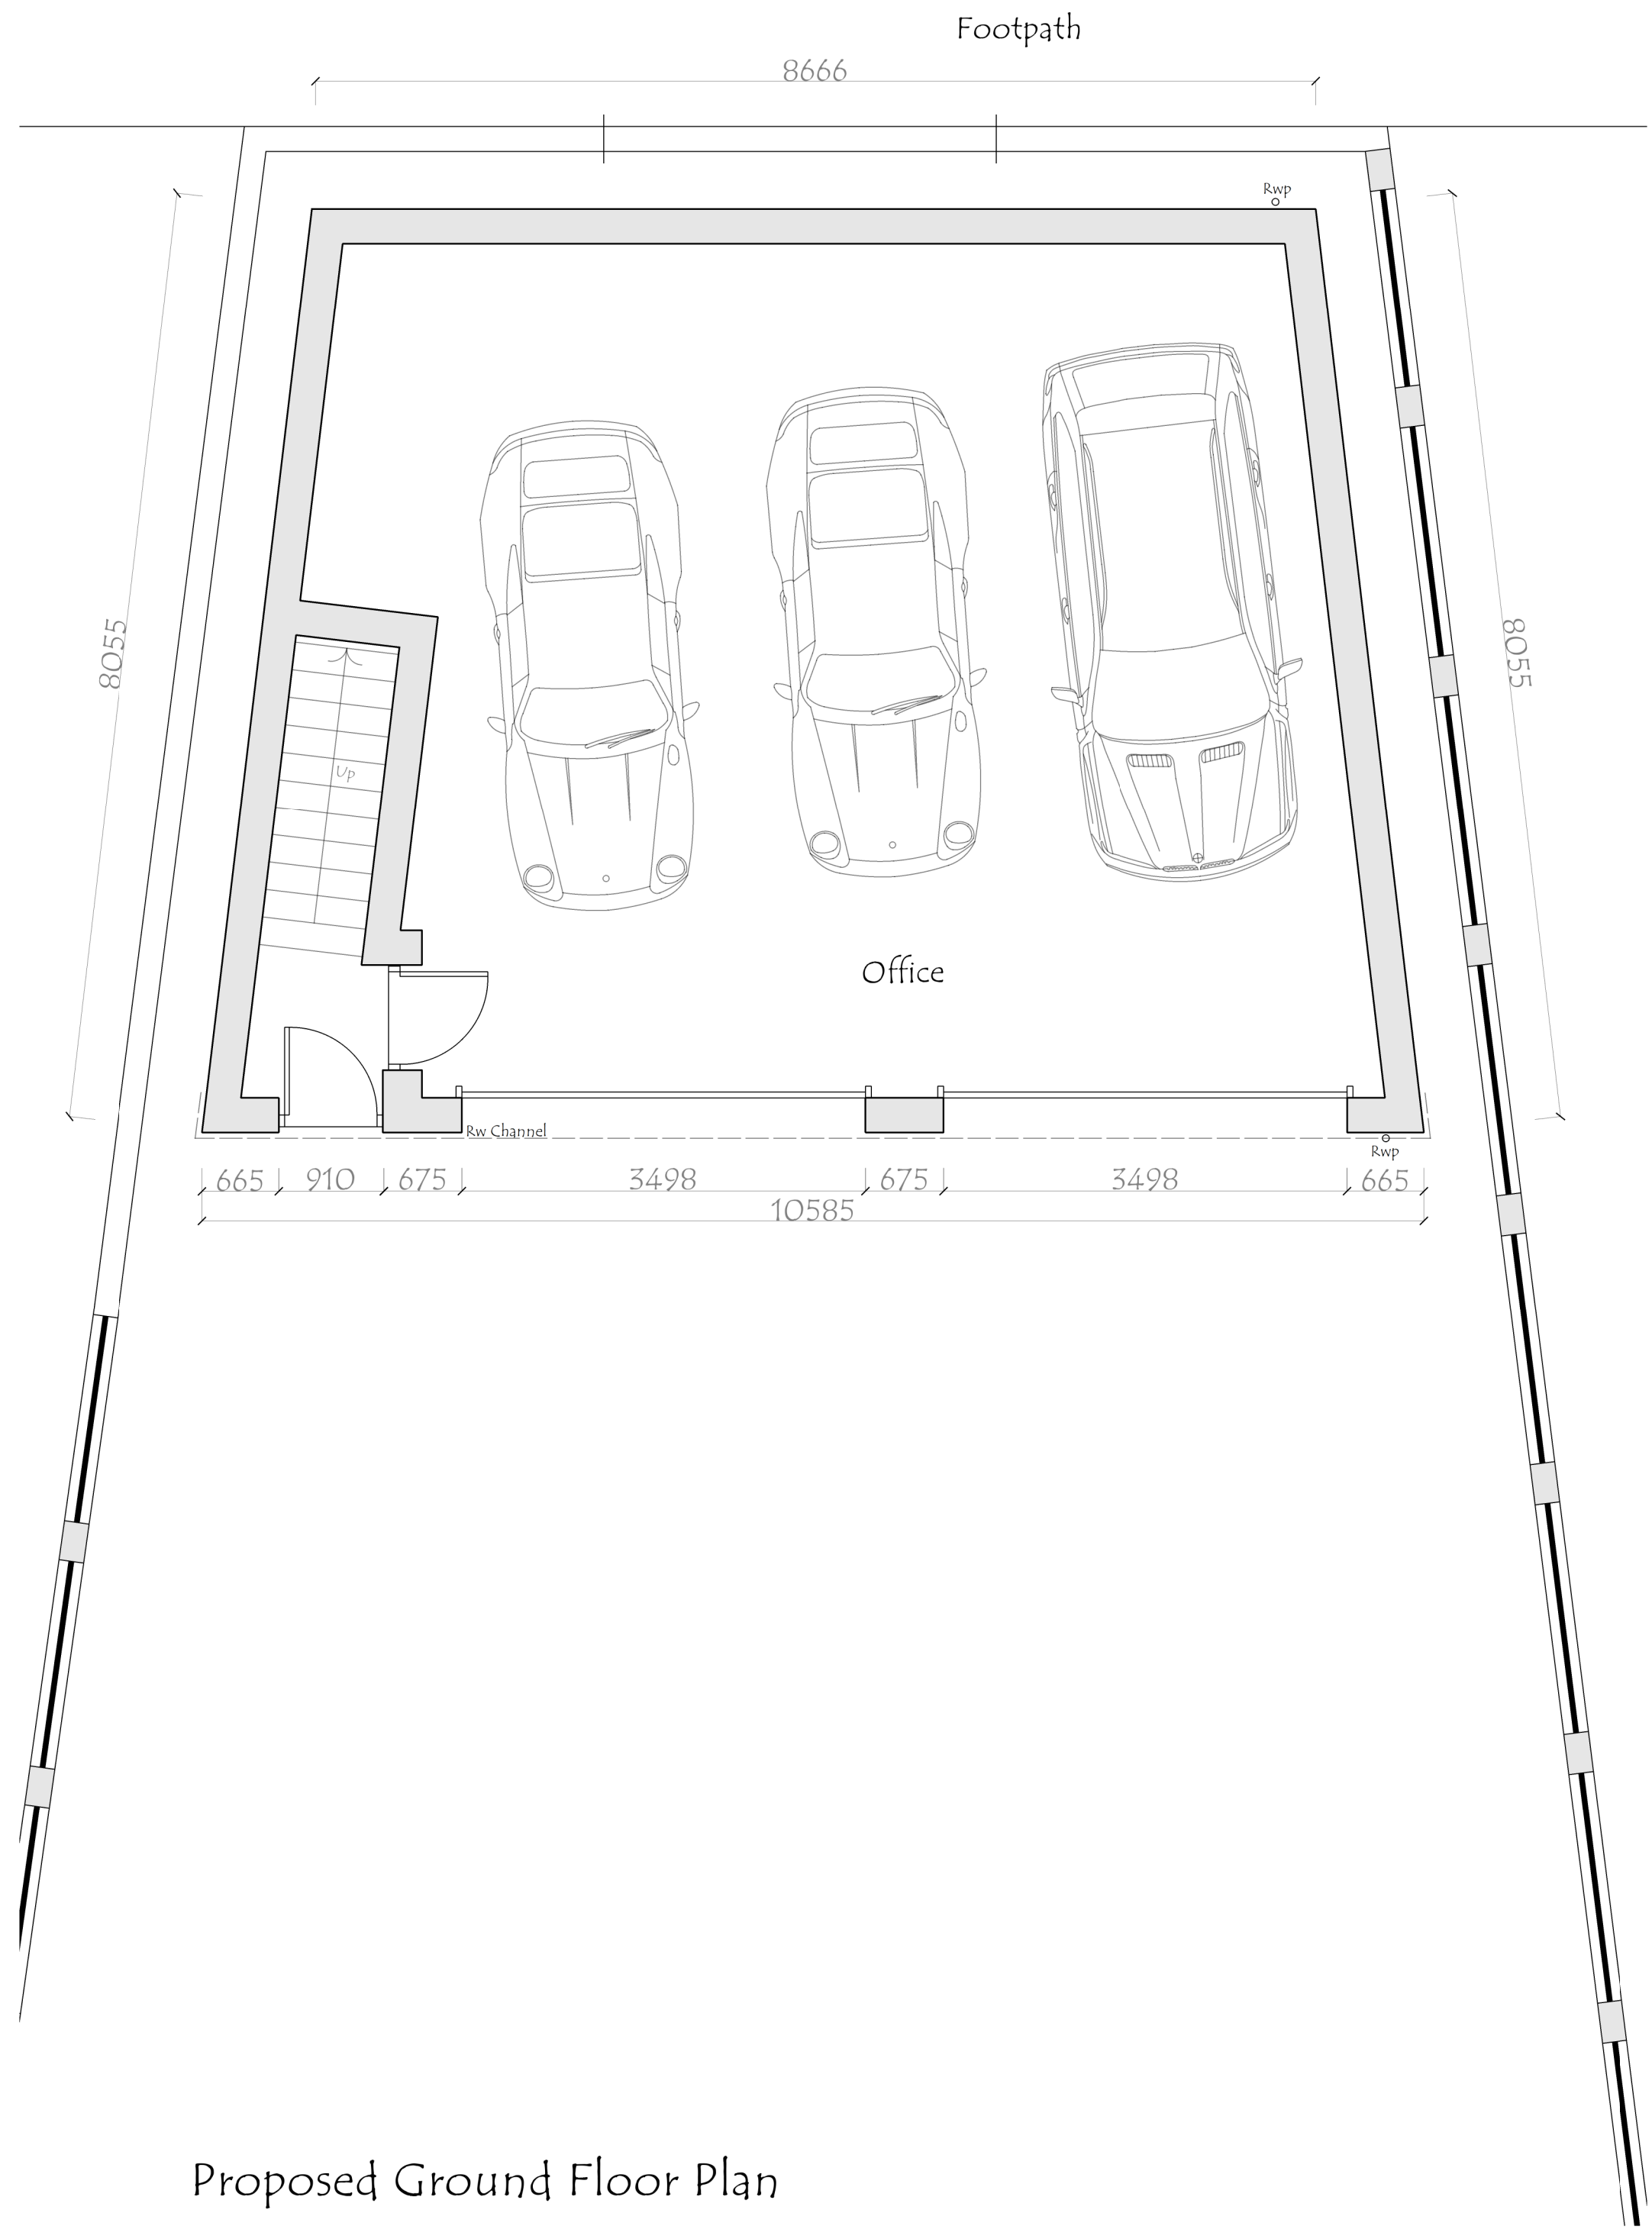
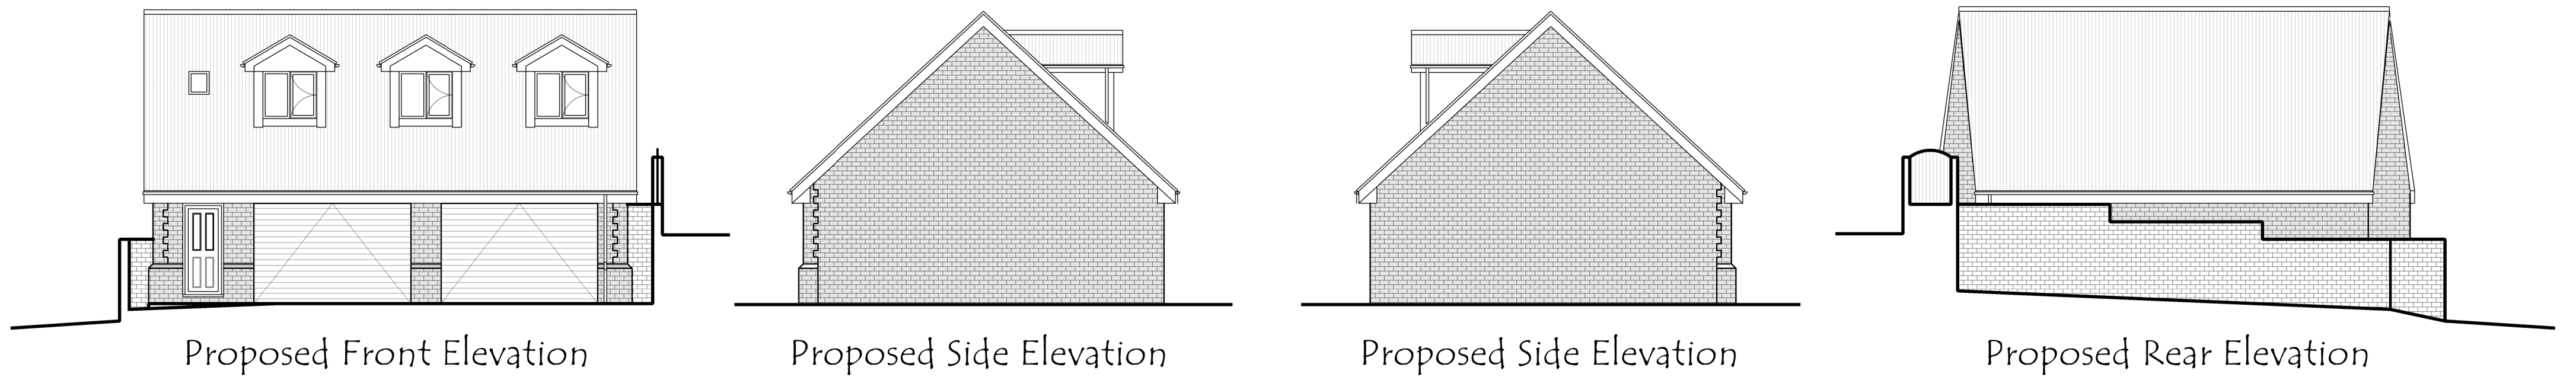
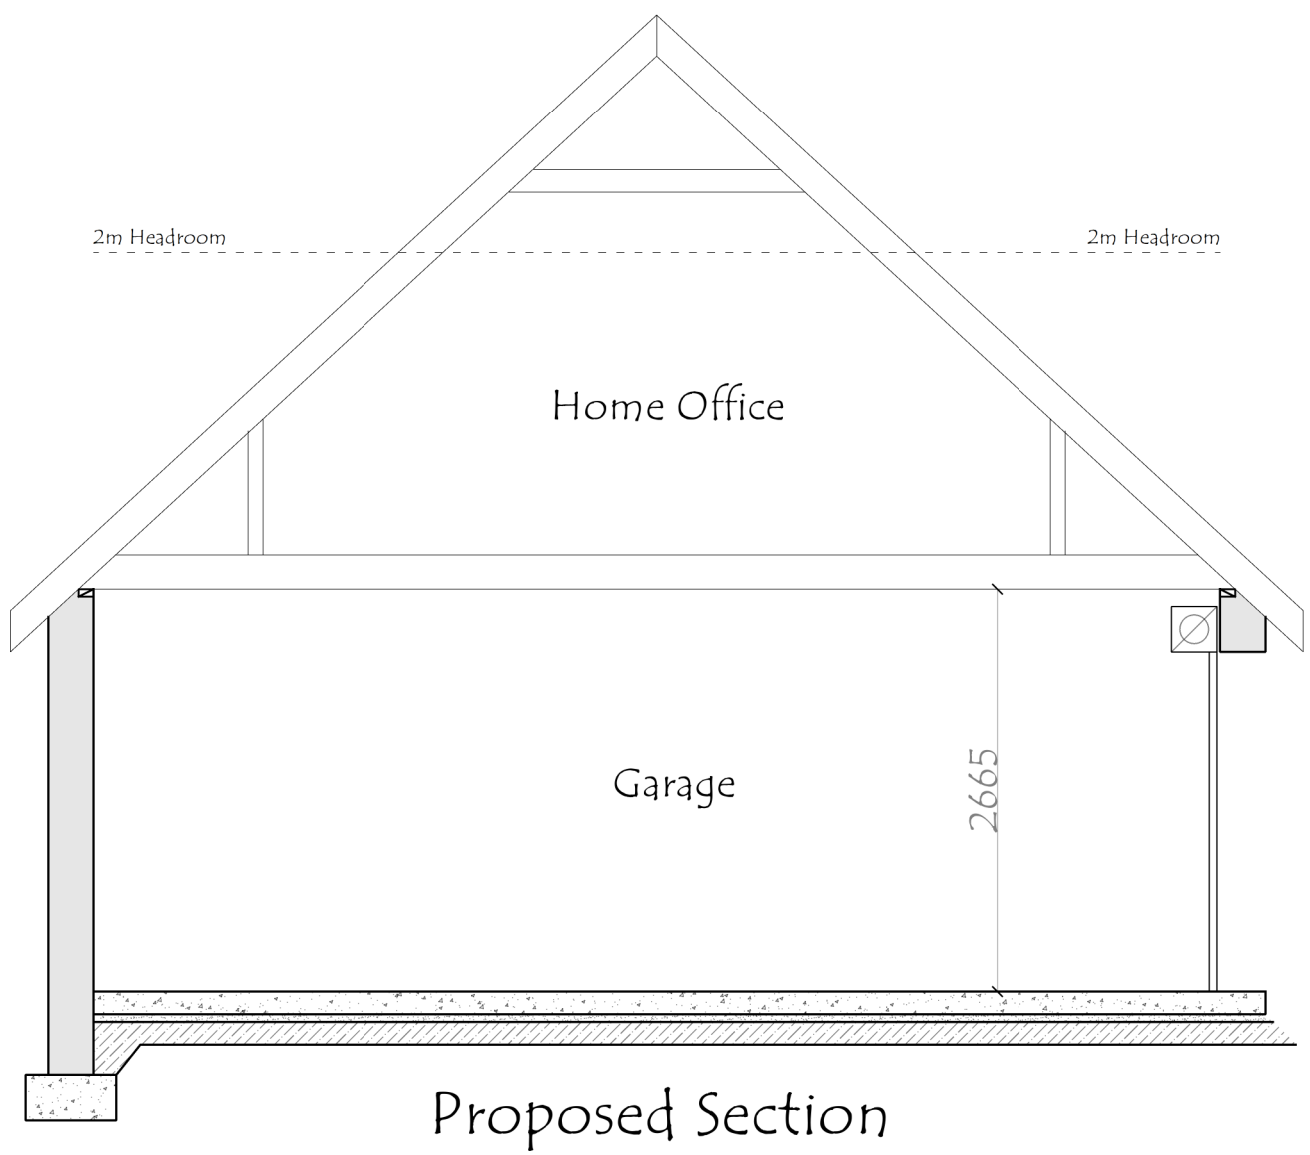
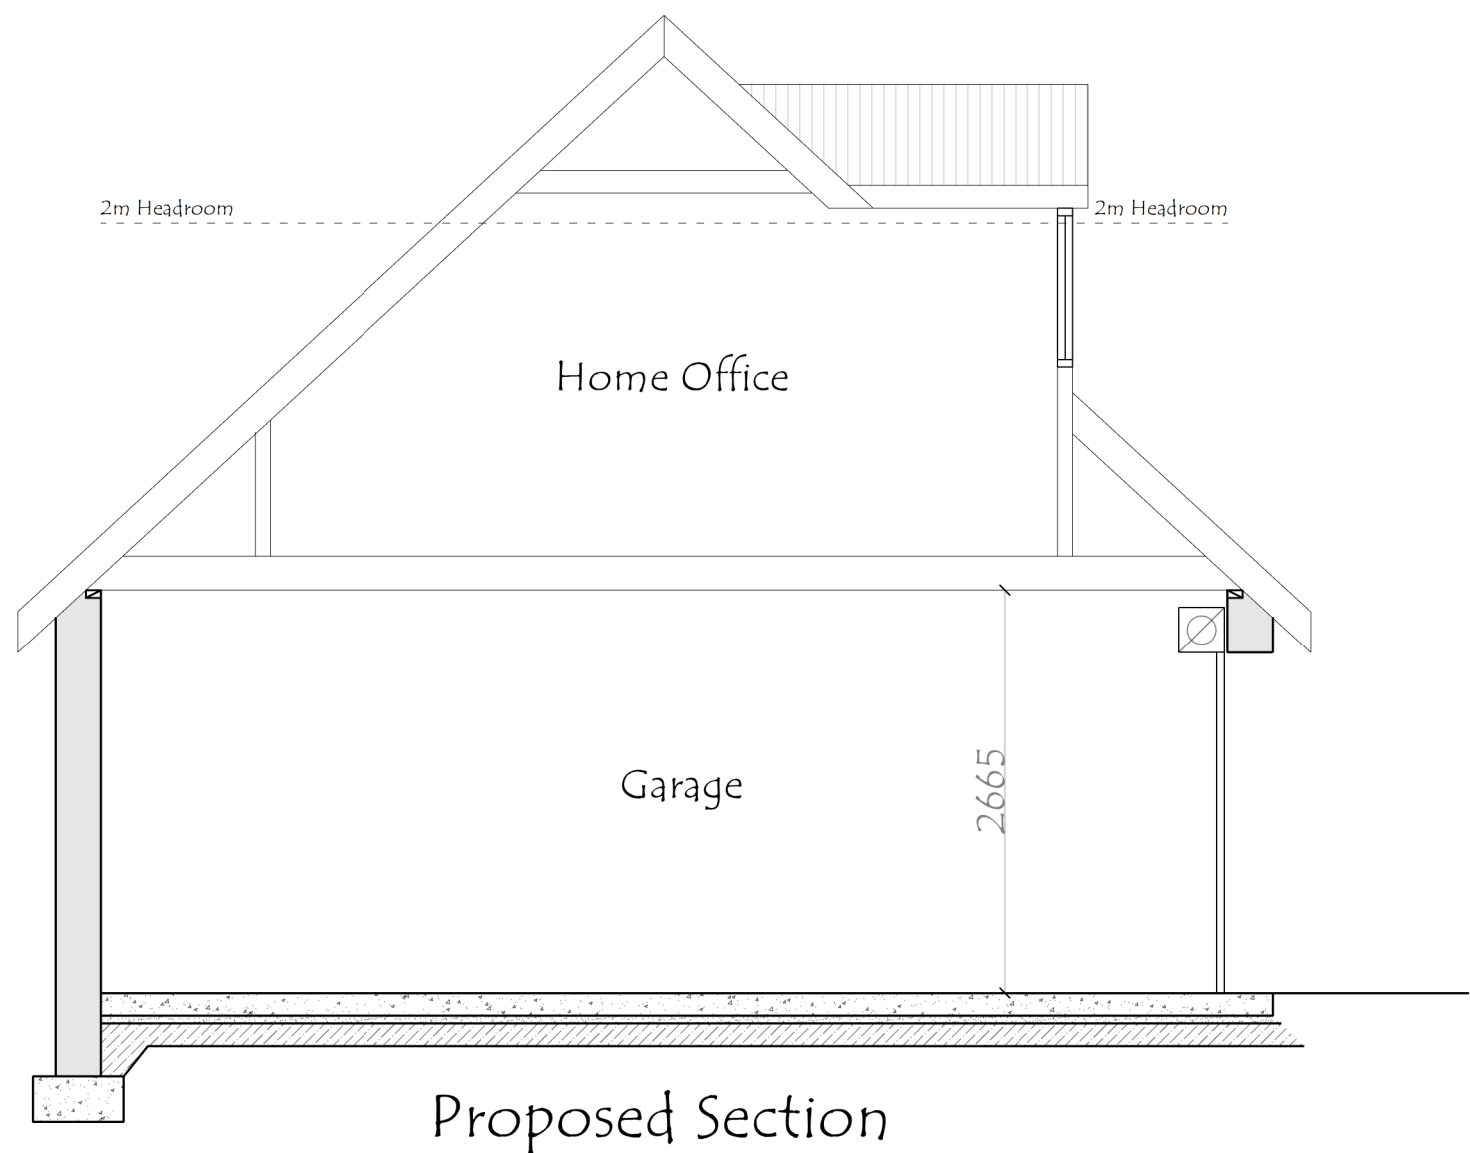


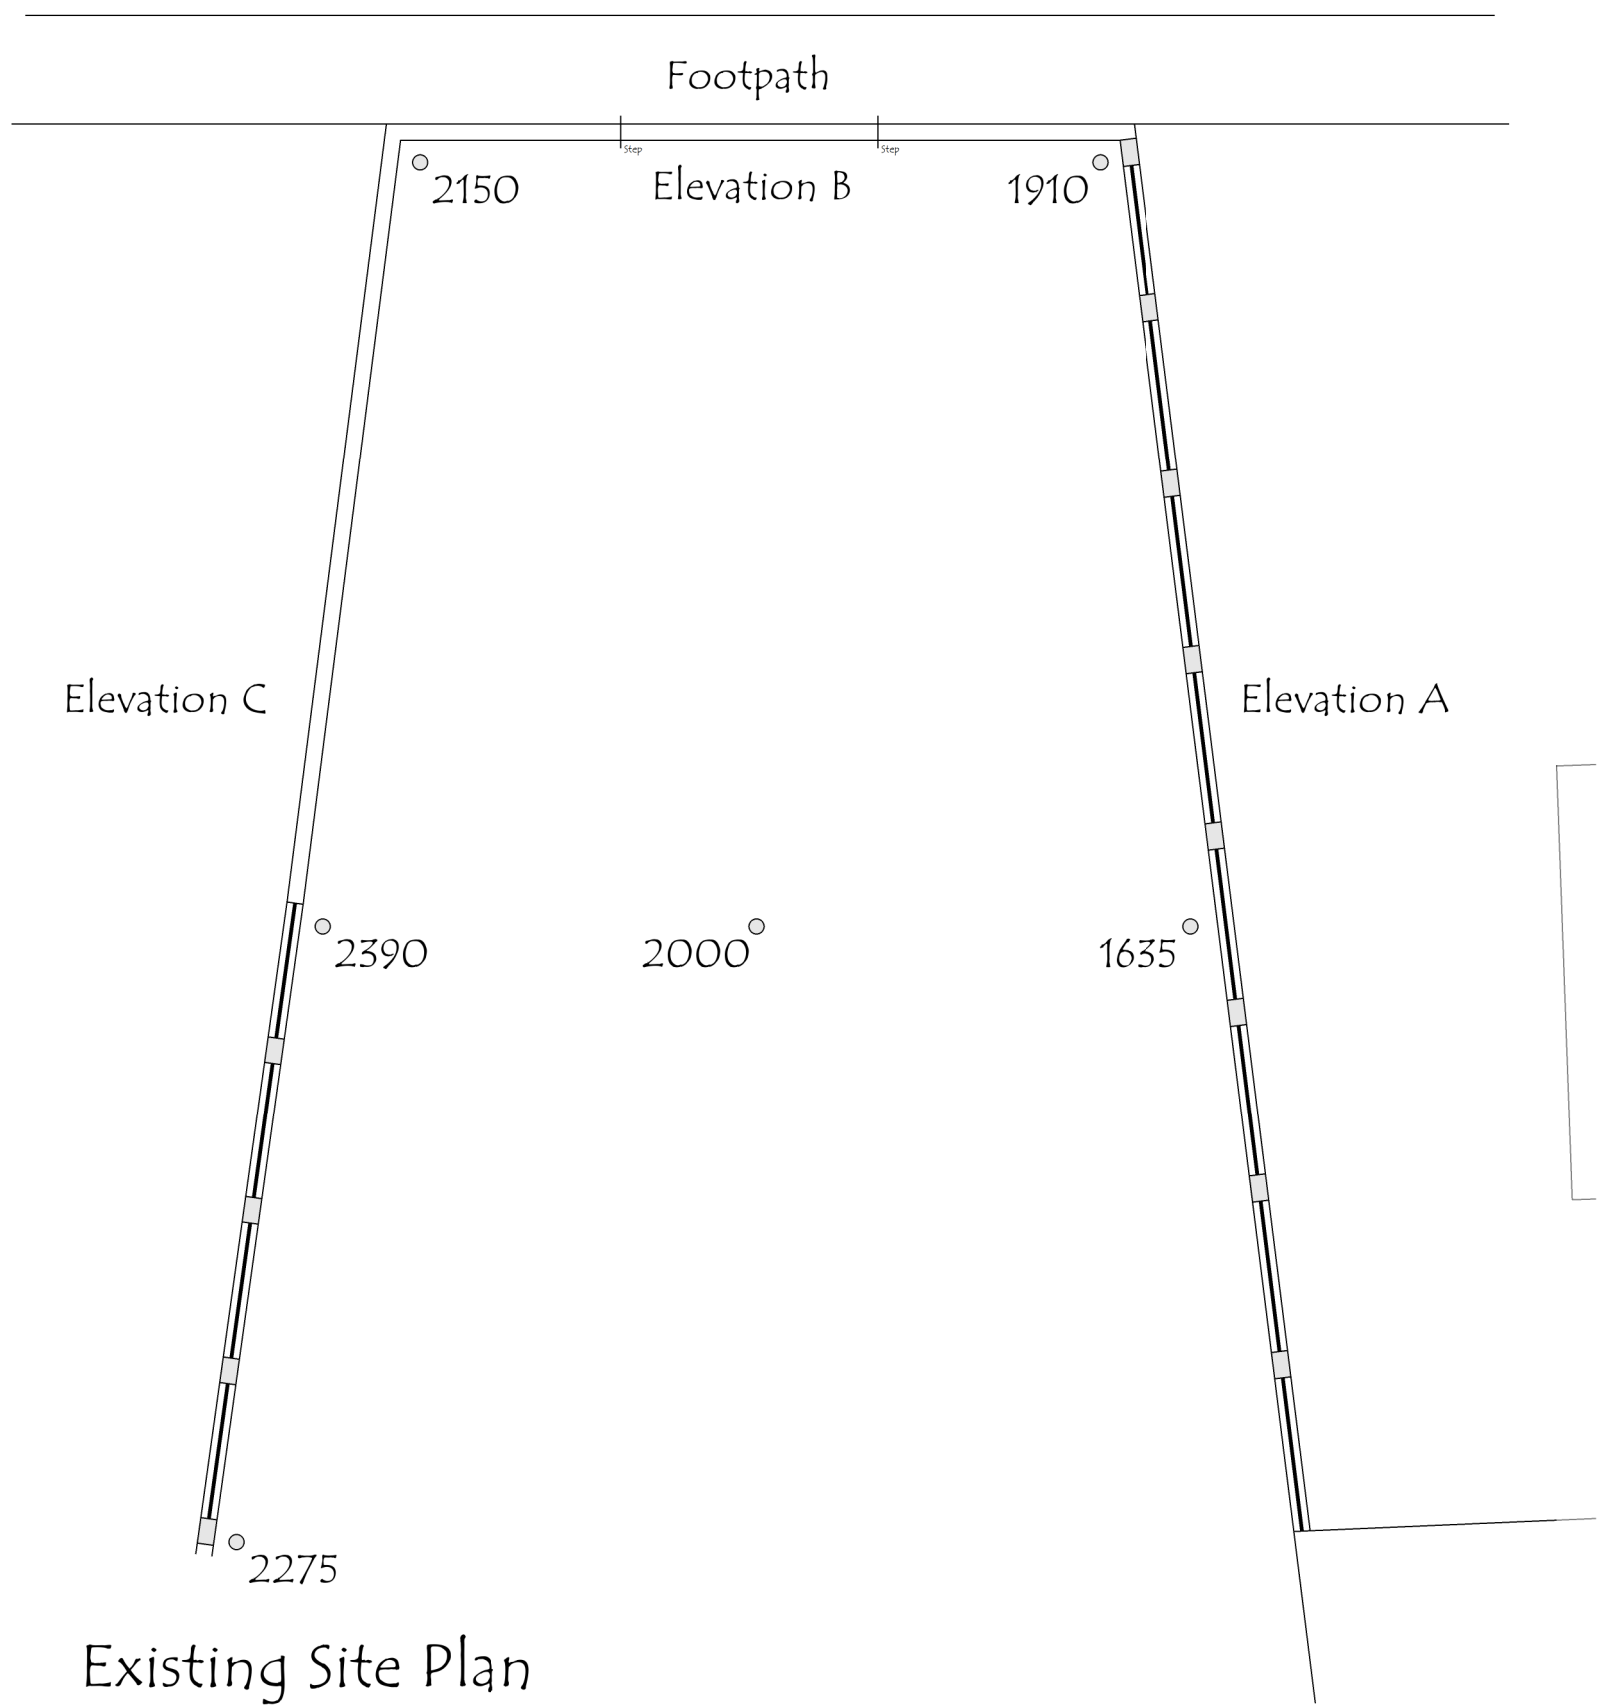

REV	DESCRIPTION	DATE	DRAWN
JDS DESIGNS LTD PROFESSIONAL DESIGN AND DRAWING TEL - 07924437207 EMAIL - JDS.DESIGNS@GMAIL.COM			
PROJECT TITLE Proposed Detached Garage with Home Office at 30A Fearn House Crescent Hayland Barnsley			
DRAWING TITLE Existing and Proposed Plans			
PROJECT NO. 2023.00700.000		DWG NO. PLOOR	
SCALE. 1:50 / 1/100		REV. -	