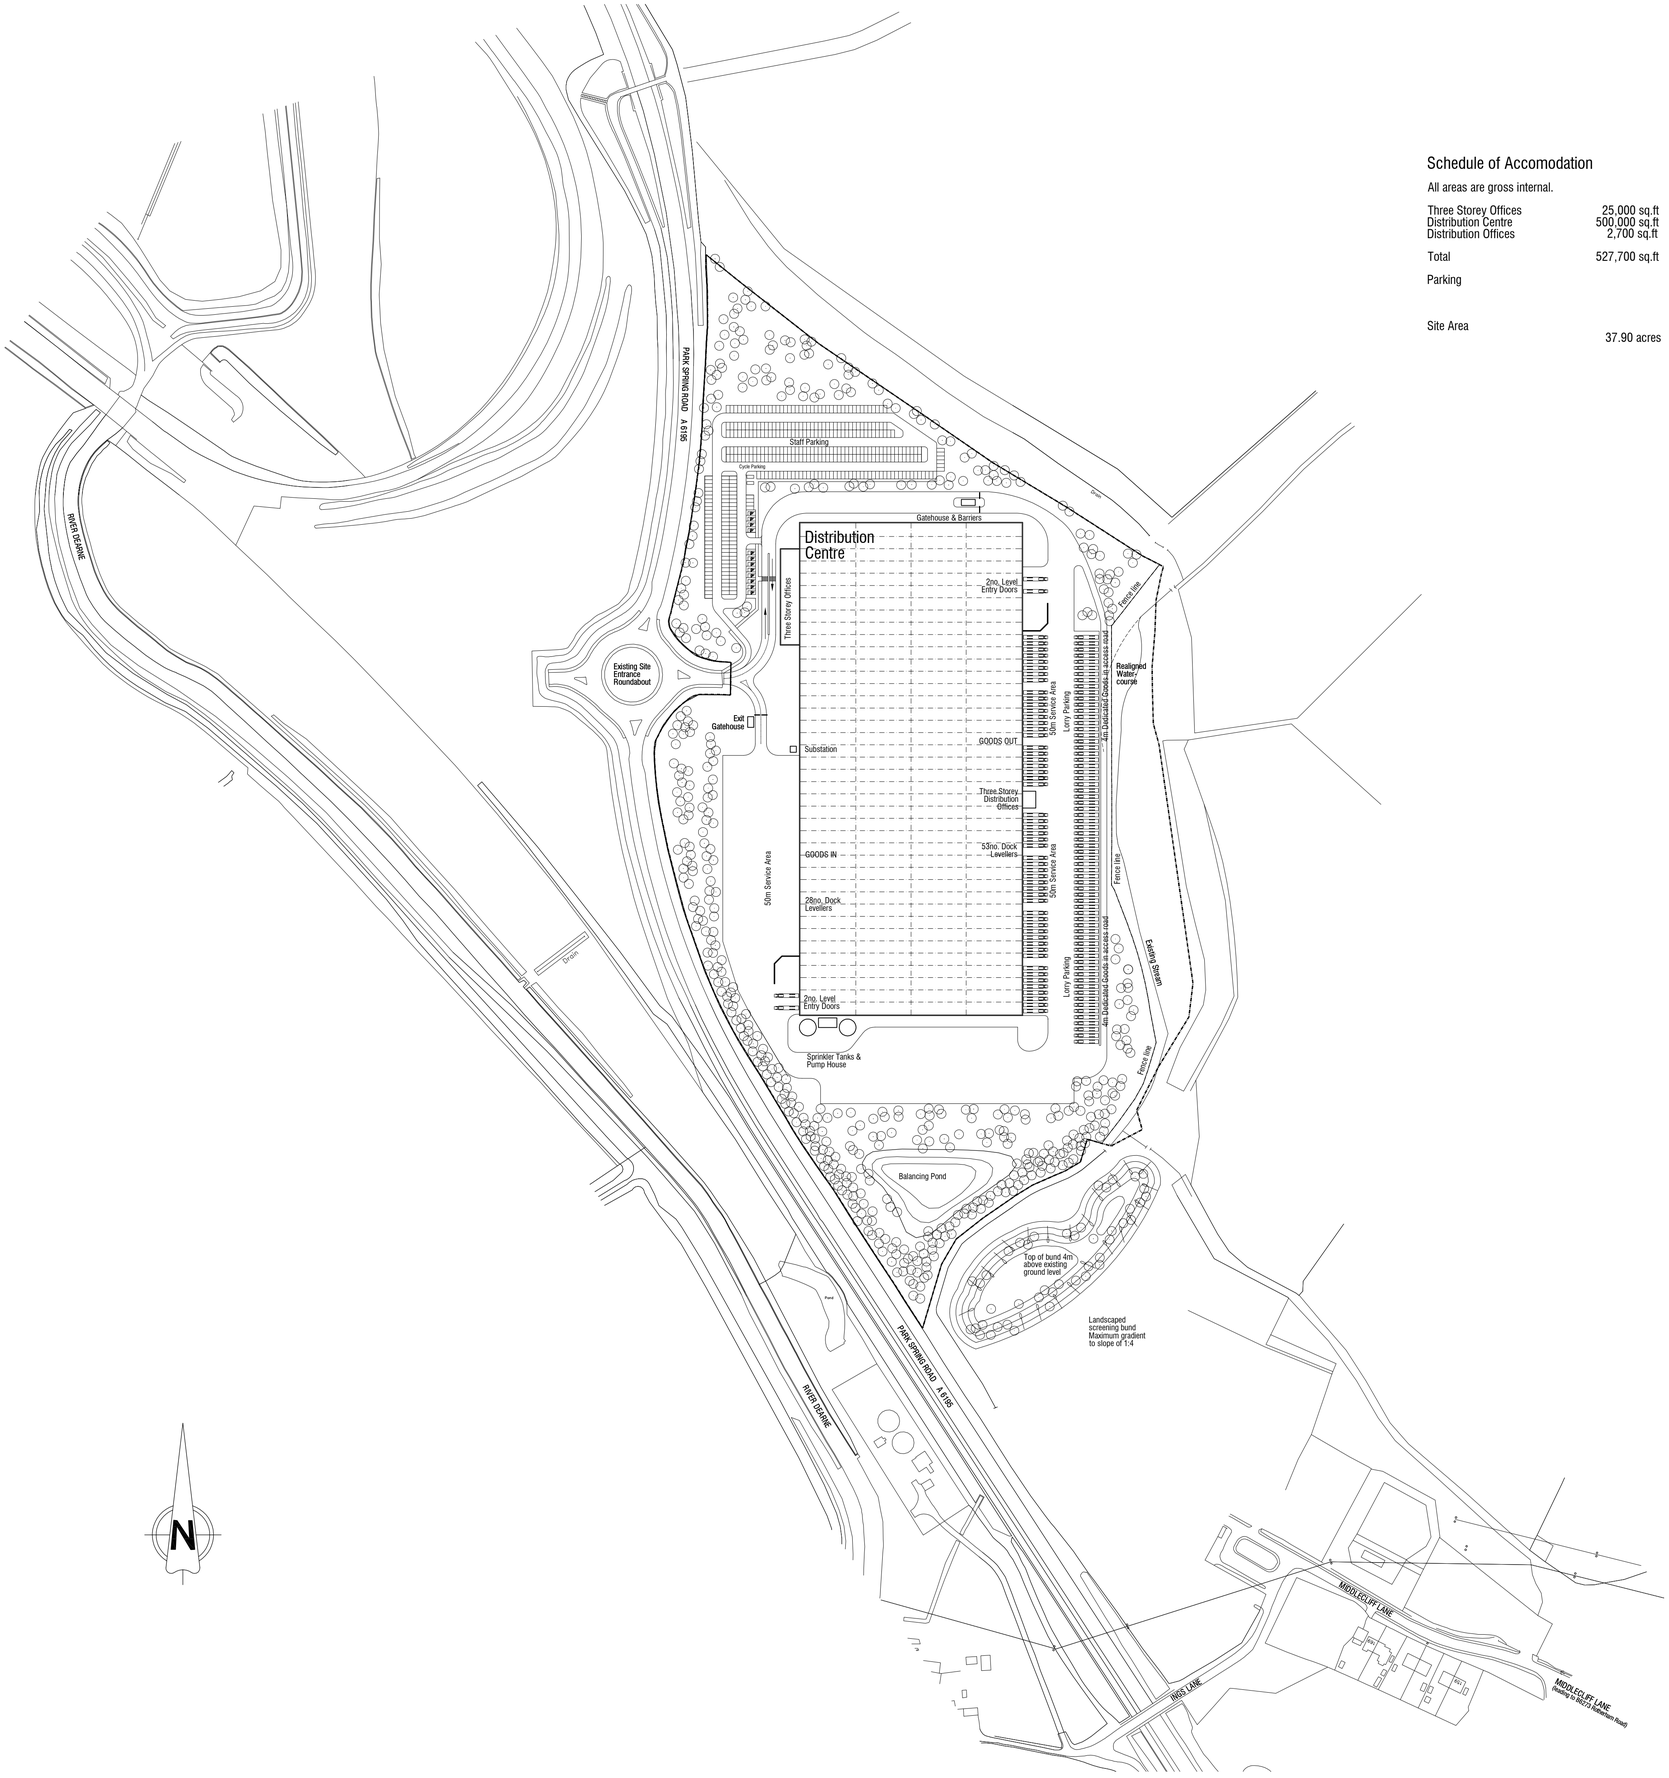


notes

this drawing and design is the copyright of aja architects llp and must not be reproduced in part or in whole without prior written consent. contractors must verify all dimensions on site before commencing work or preparing shop drawings If in doubt ASK.

Schedule of Accomodation

All areas are gross internal.

Three Storey Offices	25,000 sq.ft	2,323 sq.m
Distribution Centre	500,000 sq.ft	46,451 sq.m
Distribution Offices	2,700 sq.ft	2,51 sq.m
Total	527,700 sq.ft	49,025 sq.m
Parking		392no. Car Parking Spaces 66no. Lorry Parking Spaces 20no. Cycle Parking Spaces
Site Area	37.90 acres	15.34 Hectares

no.	date	revision	by

aja architects

aja architects llp
1170 Elliott Court
Herald Avenue
Coventry Business Park
COVENTRY CV5 6UB

T: 024 7625 3200
F: 024 7625 3210
E: aja@aja-architects.com
W: www.aja-architects.com

aja architects llp is a limited liability partnership registered in England No. OC326721

client

Teal Houghton Main Sarl

project

Proposed Extension
for ASOS.COM
Houghton Main
South Yorkshire

drawing

Existing Site Layout Plan

scale 1:1000 @ a1 drawn spp

checked date 07/09/12

no

5252 - 031

PLANNING